


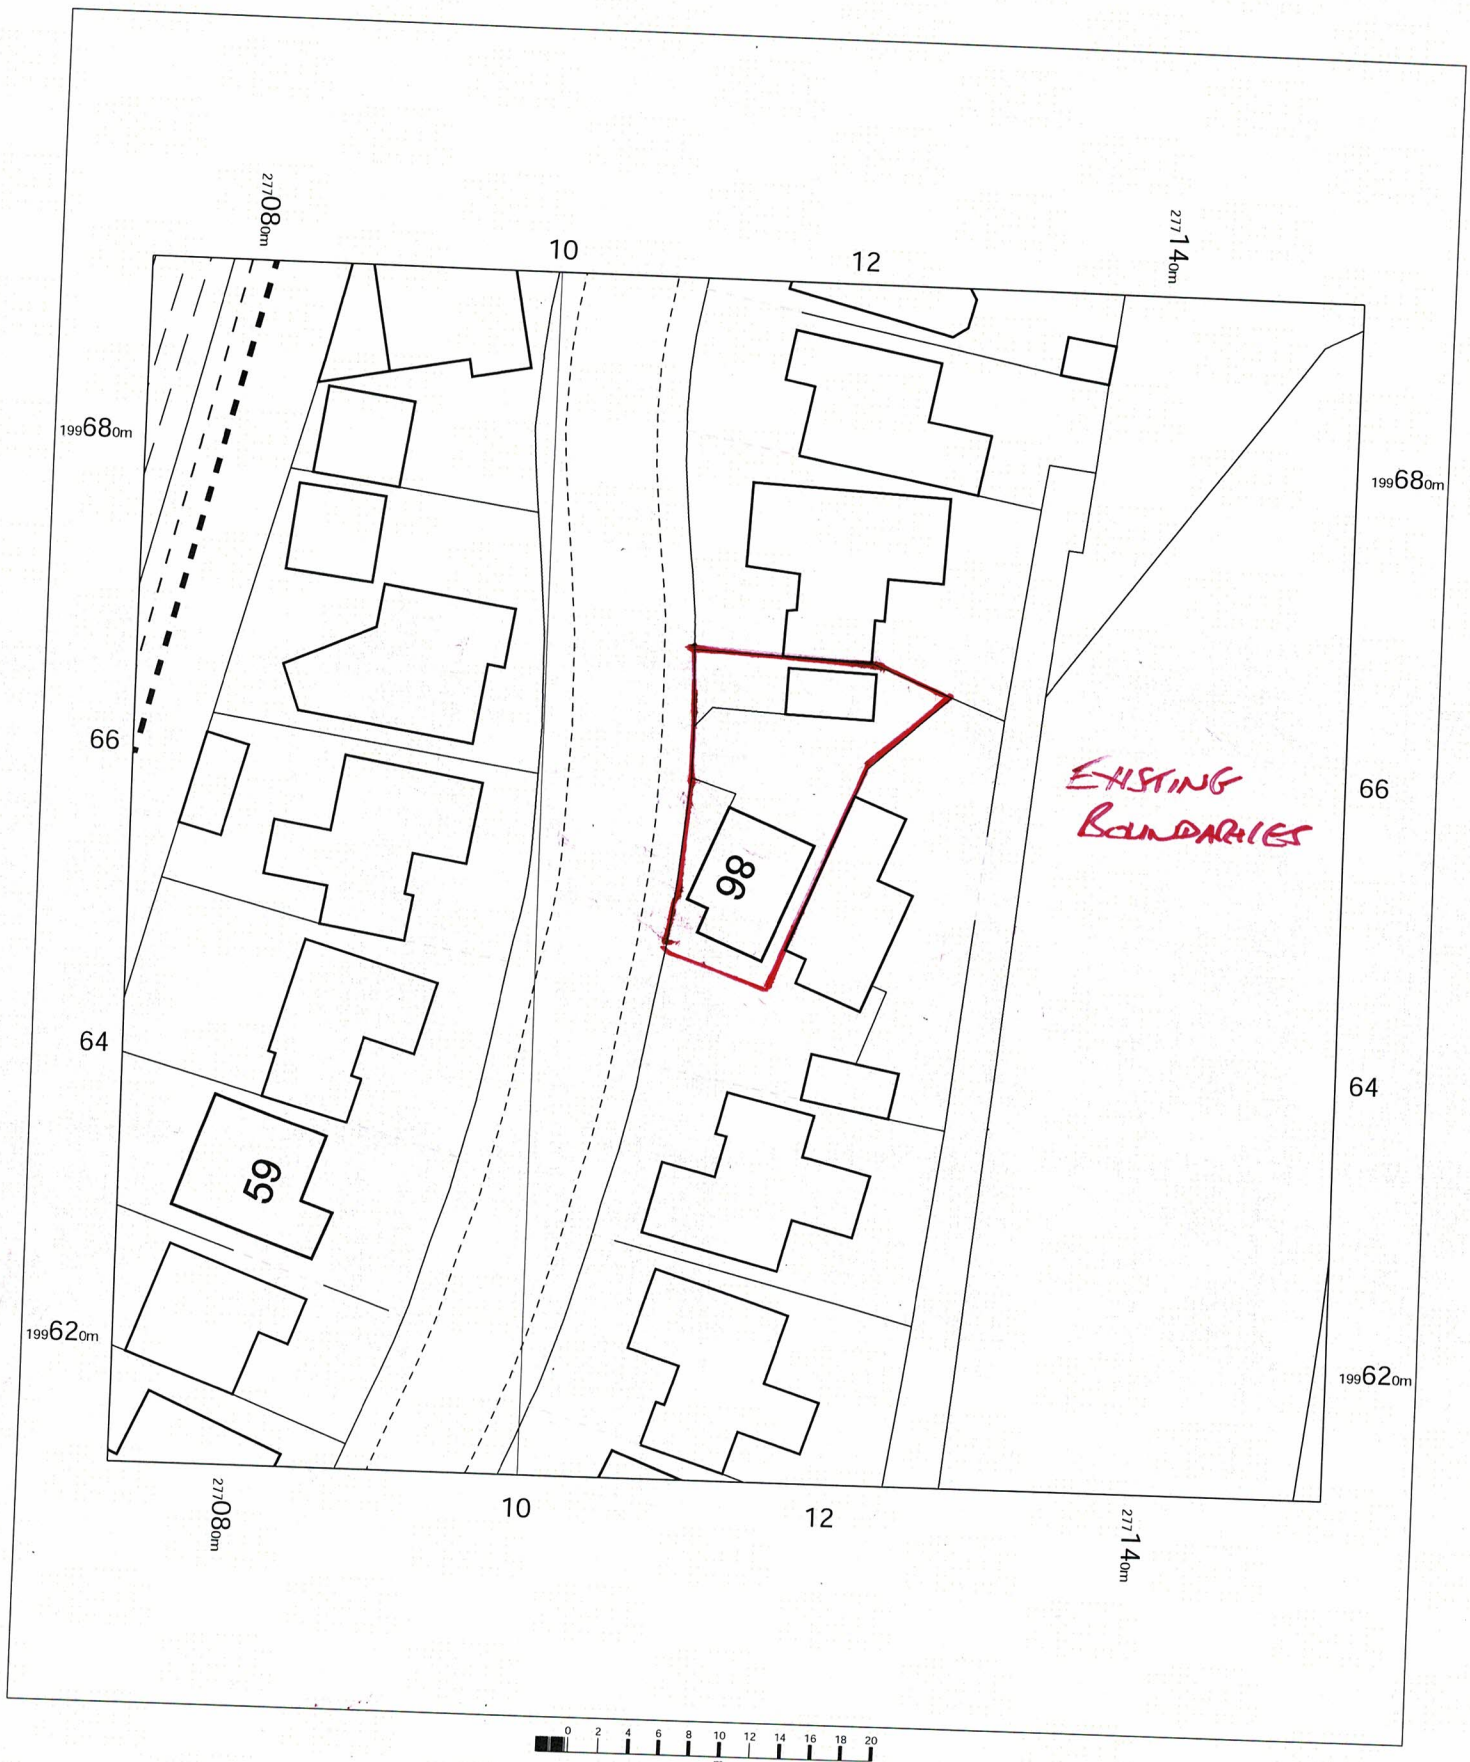

OS MasterMap 1250/2500/10000 scale
Friday, March 24, 2023, ID: BW1-01094490
maps.blackwell.co.uk

1:500 scale print at A4, Centre: 277113 E, 199652 N


© Crown Copyright Ordnance Survey. Licence no. 100041041



**BLACKWELL'S
MAPPING SERVICES**
PERSONAL & PROFESSIONAL MAPPING
www.blackwellmapping.co.uk

TEL: 0800 151 2612
maps@blackwell.co.uk



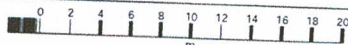

OS MasterMap 1250/2500/10000 scale
 Friday, March 24, 2023, ID: BW1-01094490
maps.blackwell.co.uk

1:500 scale print at A4, Centre: 277113 E, 199652 N

© Crown Copyright Ordnance Survey. Licence no. 100041041



BLACKWELL'S
MAPPING SERVICES
 PERSONAL & PROFESSIONAL MAPPING
www.blackwellmapping.co.uk

TEL: 0800 151 2612
maps@blackwell.co.uk



OS MasterMap 1250/2500/10000 scale
 Friday, March 24, 2023, ID: BW1-01094490
maps.blackwell.co.uk


1:500 scale print at A4, Centre: 277113 E, 199652 N

© Crown Copyright Ordnance Survey. Licence no. 100041041



BLACKWELL'S
MAPPING SERVICES
 PERSONAL & PROFESSIONAL MAPPING
www.blackwellmapping.co.uk

TEL: 0800 151 2612
maps@blackwell.co.uk

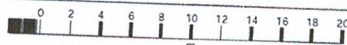

OS MasterMap 1250/2500/10000 scale
 Friday, March 24, 2023, ID: BW1-01094490
maps.blackwell.co.uk

1:500 scale print at A4, Centre: 277113 E, 199652 N

© Crown Copyright Ordnance Survey. Licence no. 100041041



BLACKWELL'S
MAPPING SERVICES
 PERSONAL & PROFESSIONAL MAPPING
www.blackwellmapping.co.uk

TEL: 0800 151 2612
maps@blackwell.co.uk