


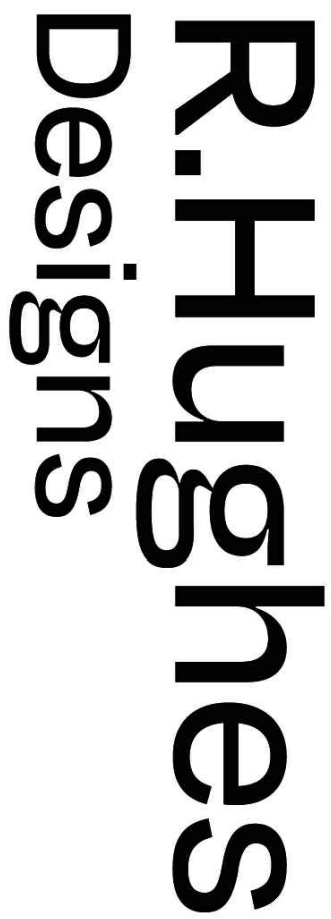

Client: Craig Gorman
Address: 20 Daphne Road,
Neath SA10 8DP
Date: 20/02/2023
Title: Existing Plans
Drawn By: KZ & PD
Scale: 1:100, 1:1250 @A1

Revisions		
Rev #	Date	Description
01	01/01/22	X

