




SECTION A - A
SCALE 1:100



SECTION B - B
SCALE 1:100



SECTION LOCATION PLAN
SCALE 1:500

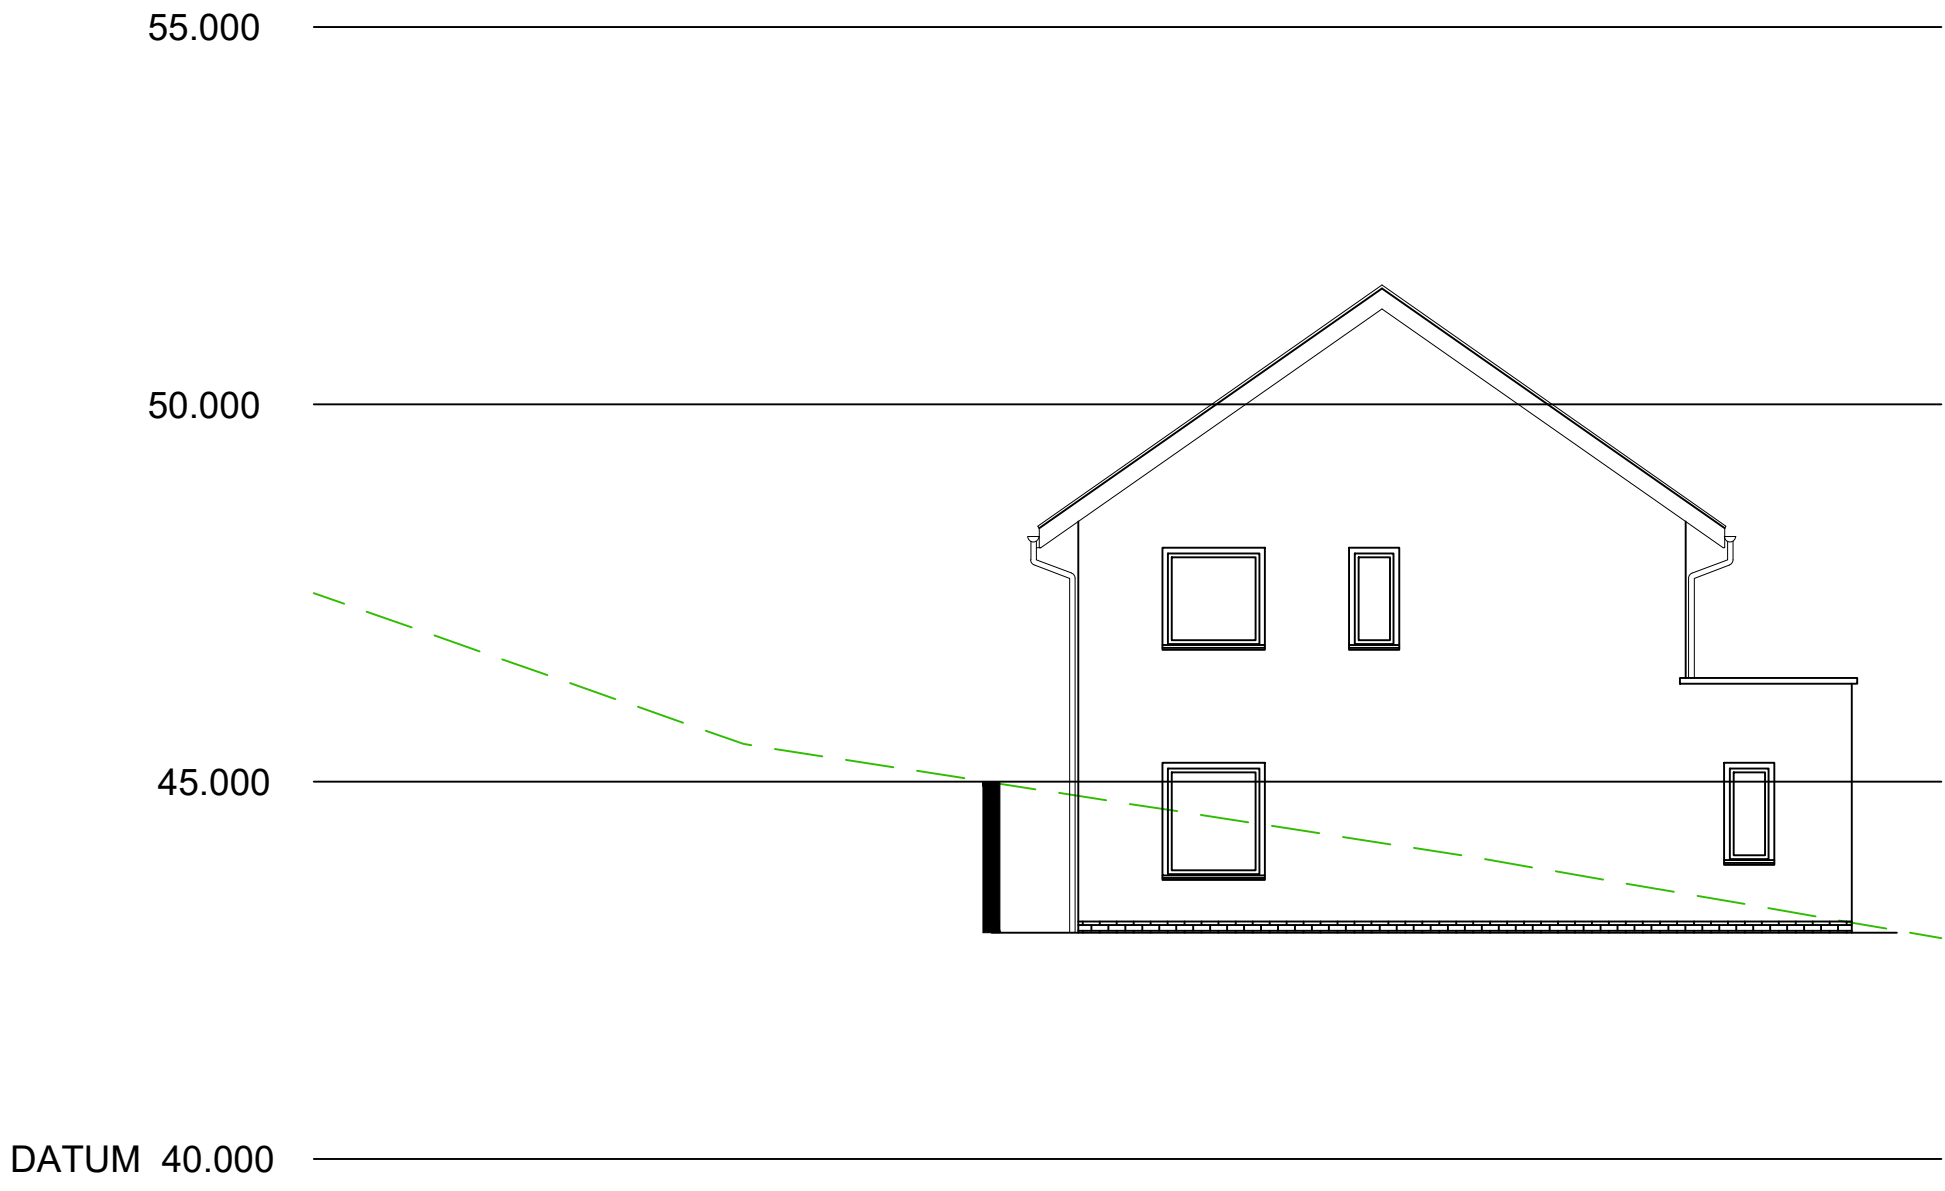

SECTION C - C
SCALE 1:100

rev	date	description	by	rev	date	description	by

Drawn:	VCH	Client:	Tai Tarian
Checked:	MCC	Project:	Heol Crwys, Cwmavon
Date:	Oct 2022	Title:	Site Sections
Scale:	As Shown (A0)	Ref:	2575-630
		Rev:	