


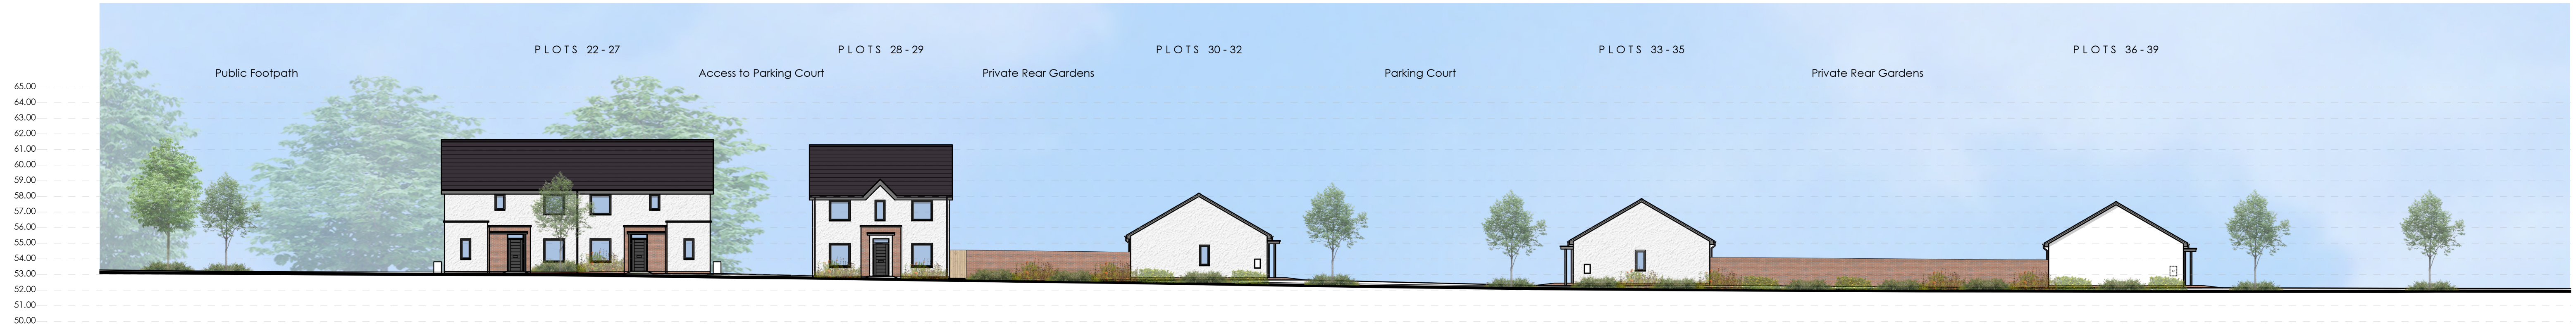

STREET SCENE FROM HEOL CRWYS (EAST EXTENT)



STREET SCENE FROM HEOL CRWYS (WEST EXTENT)



STREET SCENE FROM HEOL JIWBILI

A1	Original sheet size			
	Note: This Drawing is copyright, its use or reproduction is subject to permission from Spring Design Consultancy Limited. All rights are reserved until invoices are paid in full. Contact SDC regarding terms & conditions. Check printed scale, responsibility is not accepted for reproduction of digital media or measuring from this document. Only figured dimensions to be used for construction. No responsibility will be taken for any design used for construction prior to receipt of relevant approvals. Report doubts/discrepancies to project Architect.			
	Rev	Date	By	CHK Description

Client:		Project:		Drawing Title:			
Tai Tarian		Heol Crwys		Street Scene Elevations			
Drawing Status:		Date:		Drawn By: Checked: Director: Scale:		Job No: Drawing No. Rev.	
PLANNING SUBMISSION		24.10.22		JD CC CW 1:200 @ A1		2575 00(03)300 -	
Unit 2 Chapel Barns Merthyr Mawr Bridgend CF32 0LS							
t: 01656 656267 e:mail@spring-consultancy.co.uk							

