


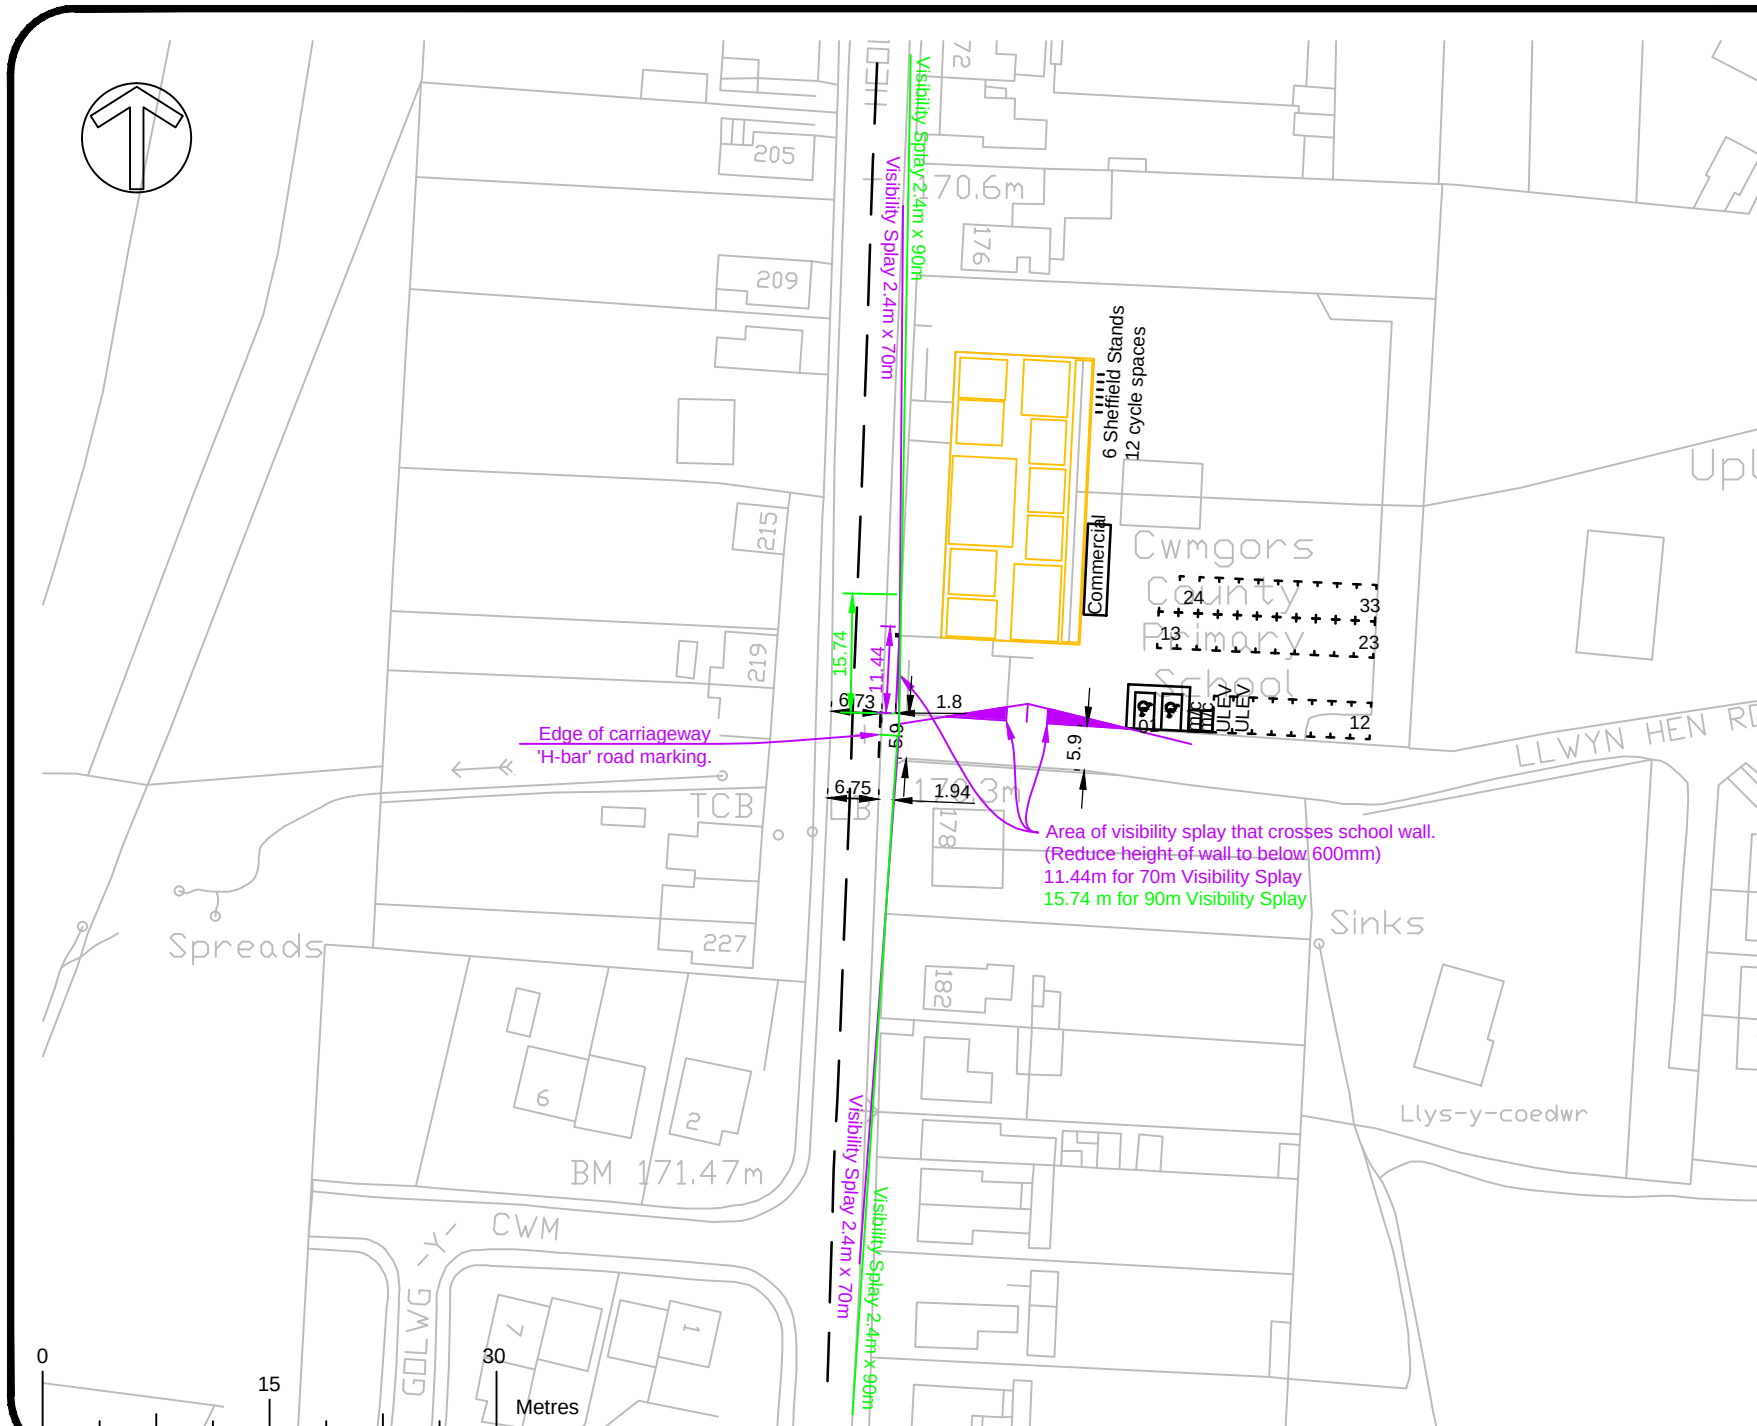

General Notes

1. ALL DIMENSIONS ARE INDICATIVE AND IN METRES UNLESS NOTED OTHERWISE.
2. DO NOT SCALE THIS DRAWING. USE FIGURED DIMENSIONS ONLY.
3. ALL LEVELS ARE IN METRES ABOVE ORDNANCE DATUM (AOD) BASED ON THE TOPOGRAPHICAL SURVEY DRAWING SUPPLIED BY THE CLIENT.
4. ANY DISCREPANCIES TO BE REPORTED TO THE ENGINEER.
5. THIS DRAWING IS TO BE READ IN CONJUNCTION WITH ALL OTHER RELEVANT ARCHITECTS AND ENGINEERS DRAWINGS AND SPECIFICATIONS.
6. THE SPECIFICATION IN ALL ASPECTS SHALL BE IN ACCORDANCE WITH THE CURRENT RESIDENTIAL DESIGN GUIDE AND SPECIFICATION IN FORCE WITHIN THE COUNTY AT THE TIME OF CONSTRUCTION.
7. COPYRIGHT OF THIS DRAWING IS RETAINED BY THE ENGINEER AND IT MUST NOT BE REPRODUCED IN WHOLE OR PART WITHOUT WRITTEN CONSENT.

D	2.4m x 90m Visibility Splay added	10.12.2020
C	LHA requested design amendments	20.10.2021
B	LHA requested design amendments	03.08.2021
A	For Discussion	17.07.2021
No.	Revision/Issue	Date

First Name and Address

LvW
Highways

LvW Highways Ltd
Blowpore
Fellingham, Uthel
Carmarthen
SA31 7TW
Tel: 01267 220789
Mob: 07709 226895

Project Name and Address

Cwmgor's Primary School
Heol y Gors, Cwmgor's,
Neath Port Talbot CBC.
Alternative Improvements
to Visibility Splays

Project 2020-552	Sheet
Date 17.07.2020	SK02
Scale 1:500@A4L	