




Fine Line Architectural Services Ltd. 30 Pond Mawr Garth Maesteg Bridgend CF34 0SX Tel: 01656 732042 Email: fine248@gmail.com			
Client		Mr P Rogers	
Project		24 Villiers Road, Blaengwynfi	
Drawing Title		Existing Elevations	
Date	March 2023	Scale	1:100
Drawing No.		24 Villiers Rd / WD / 03	

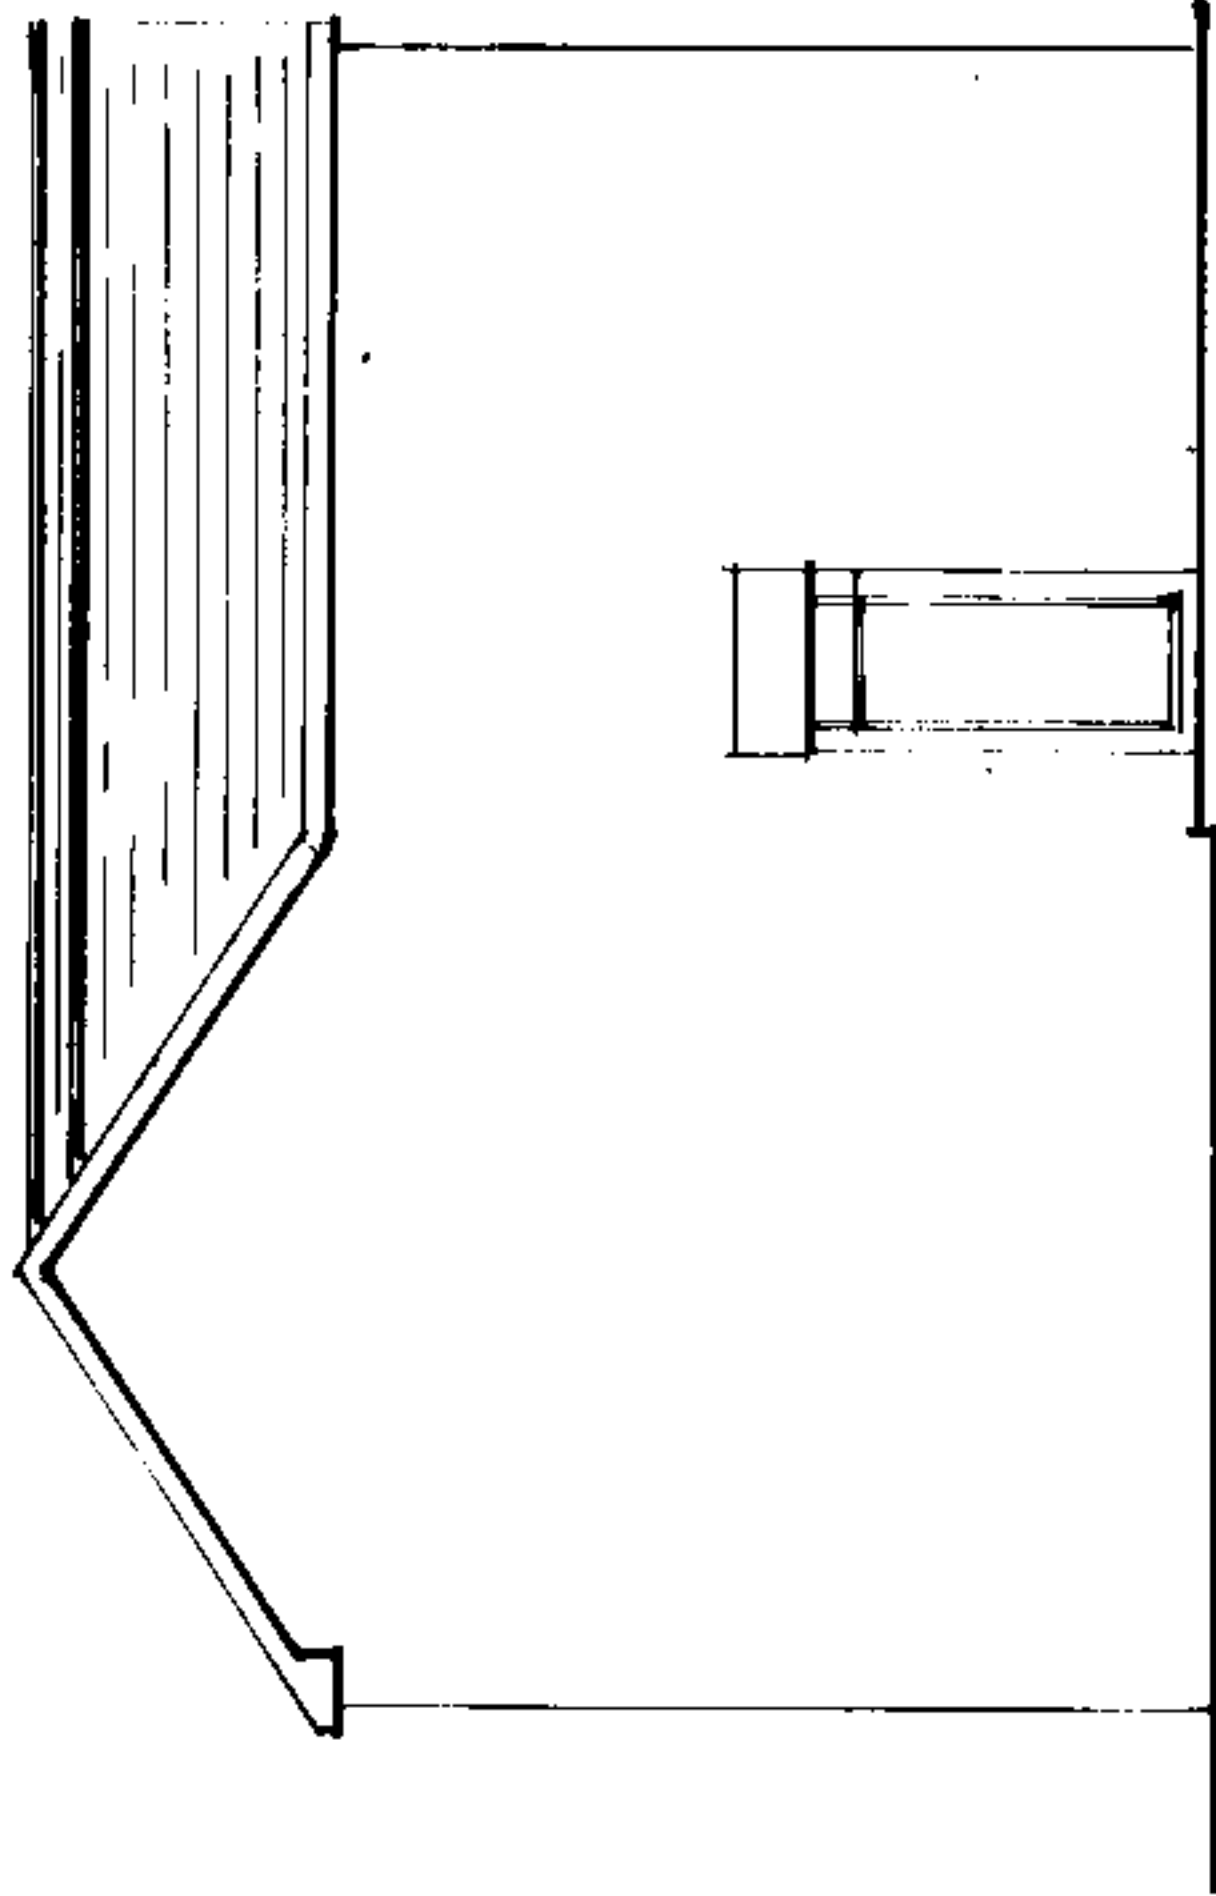


SIDE

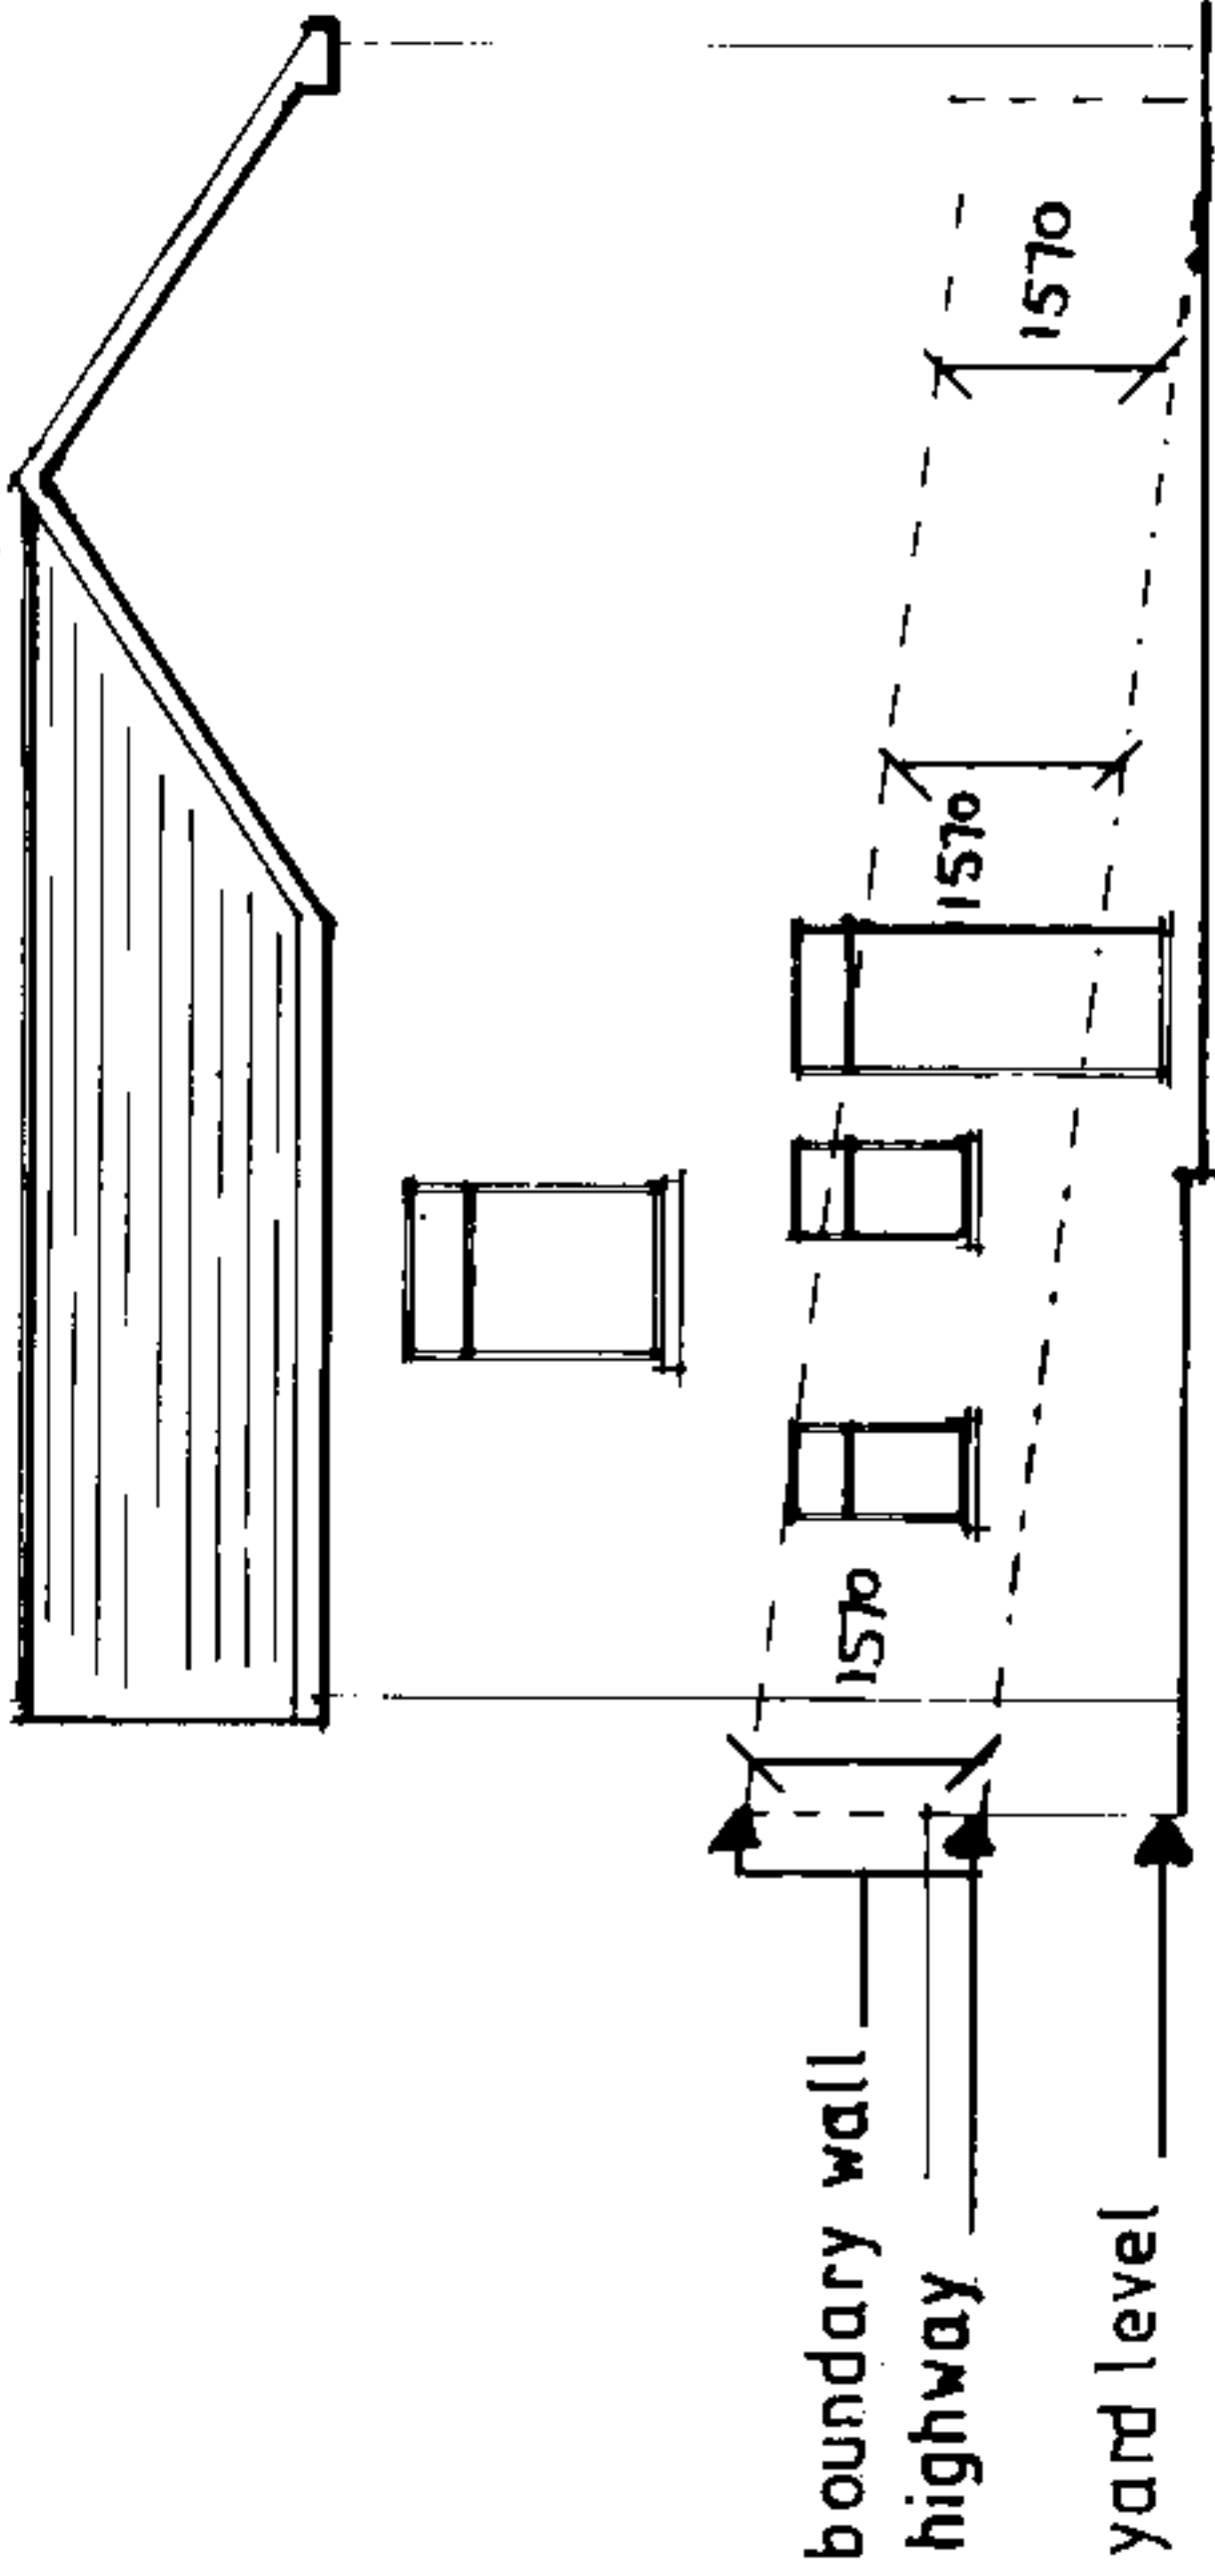

SIDE

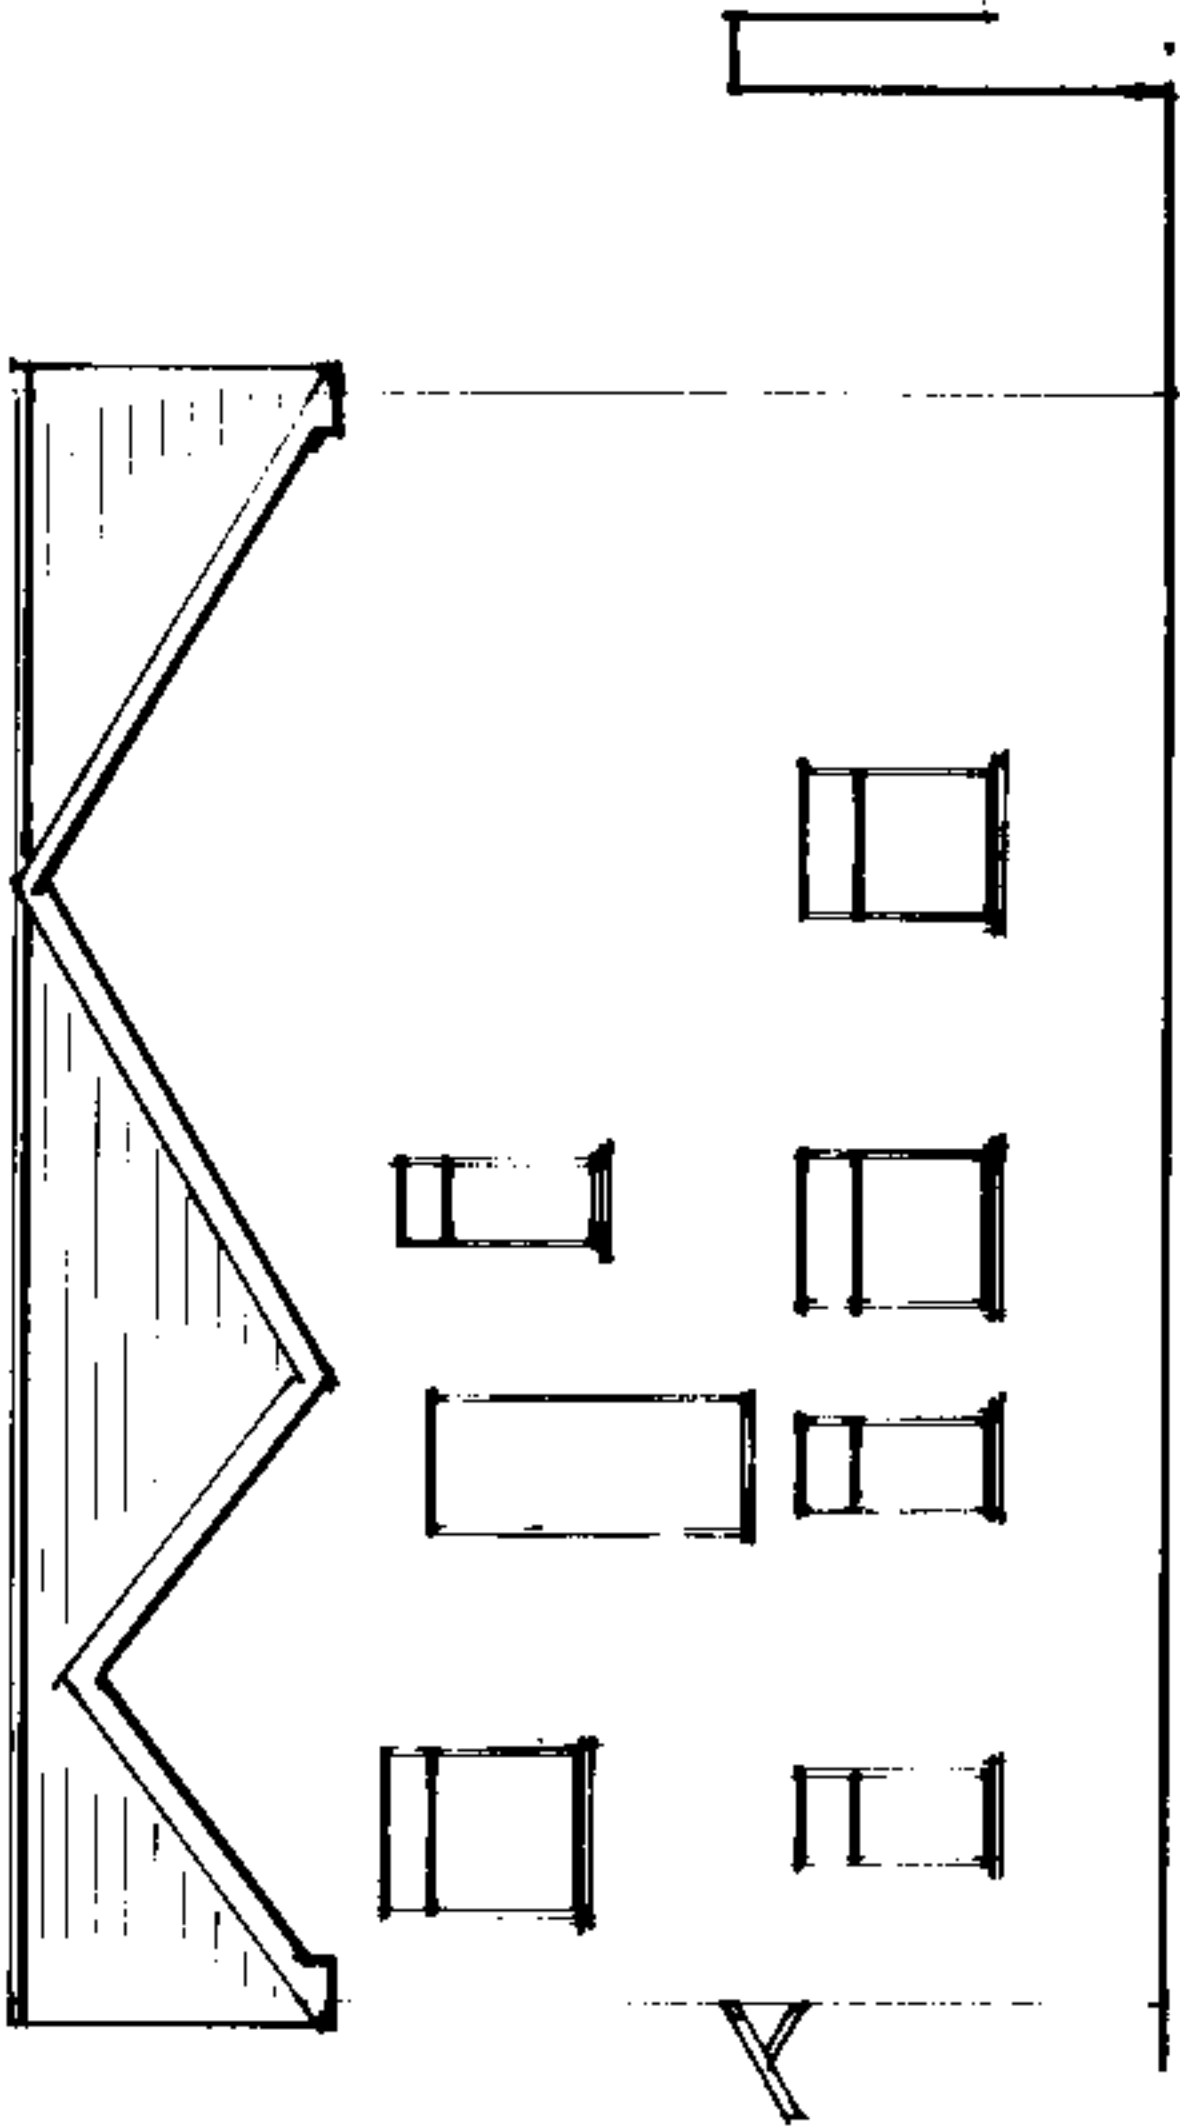

REAR

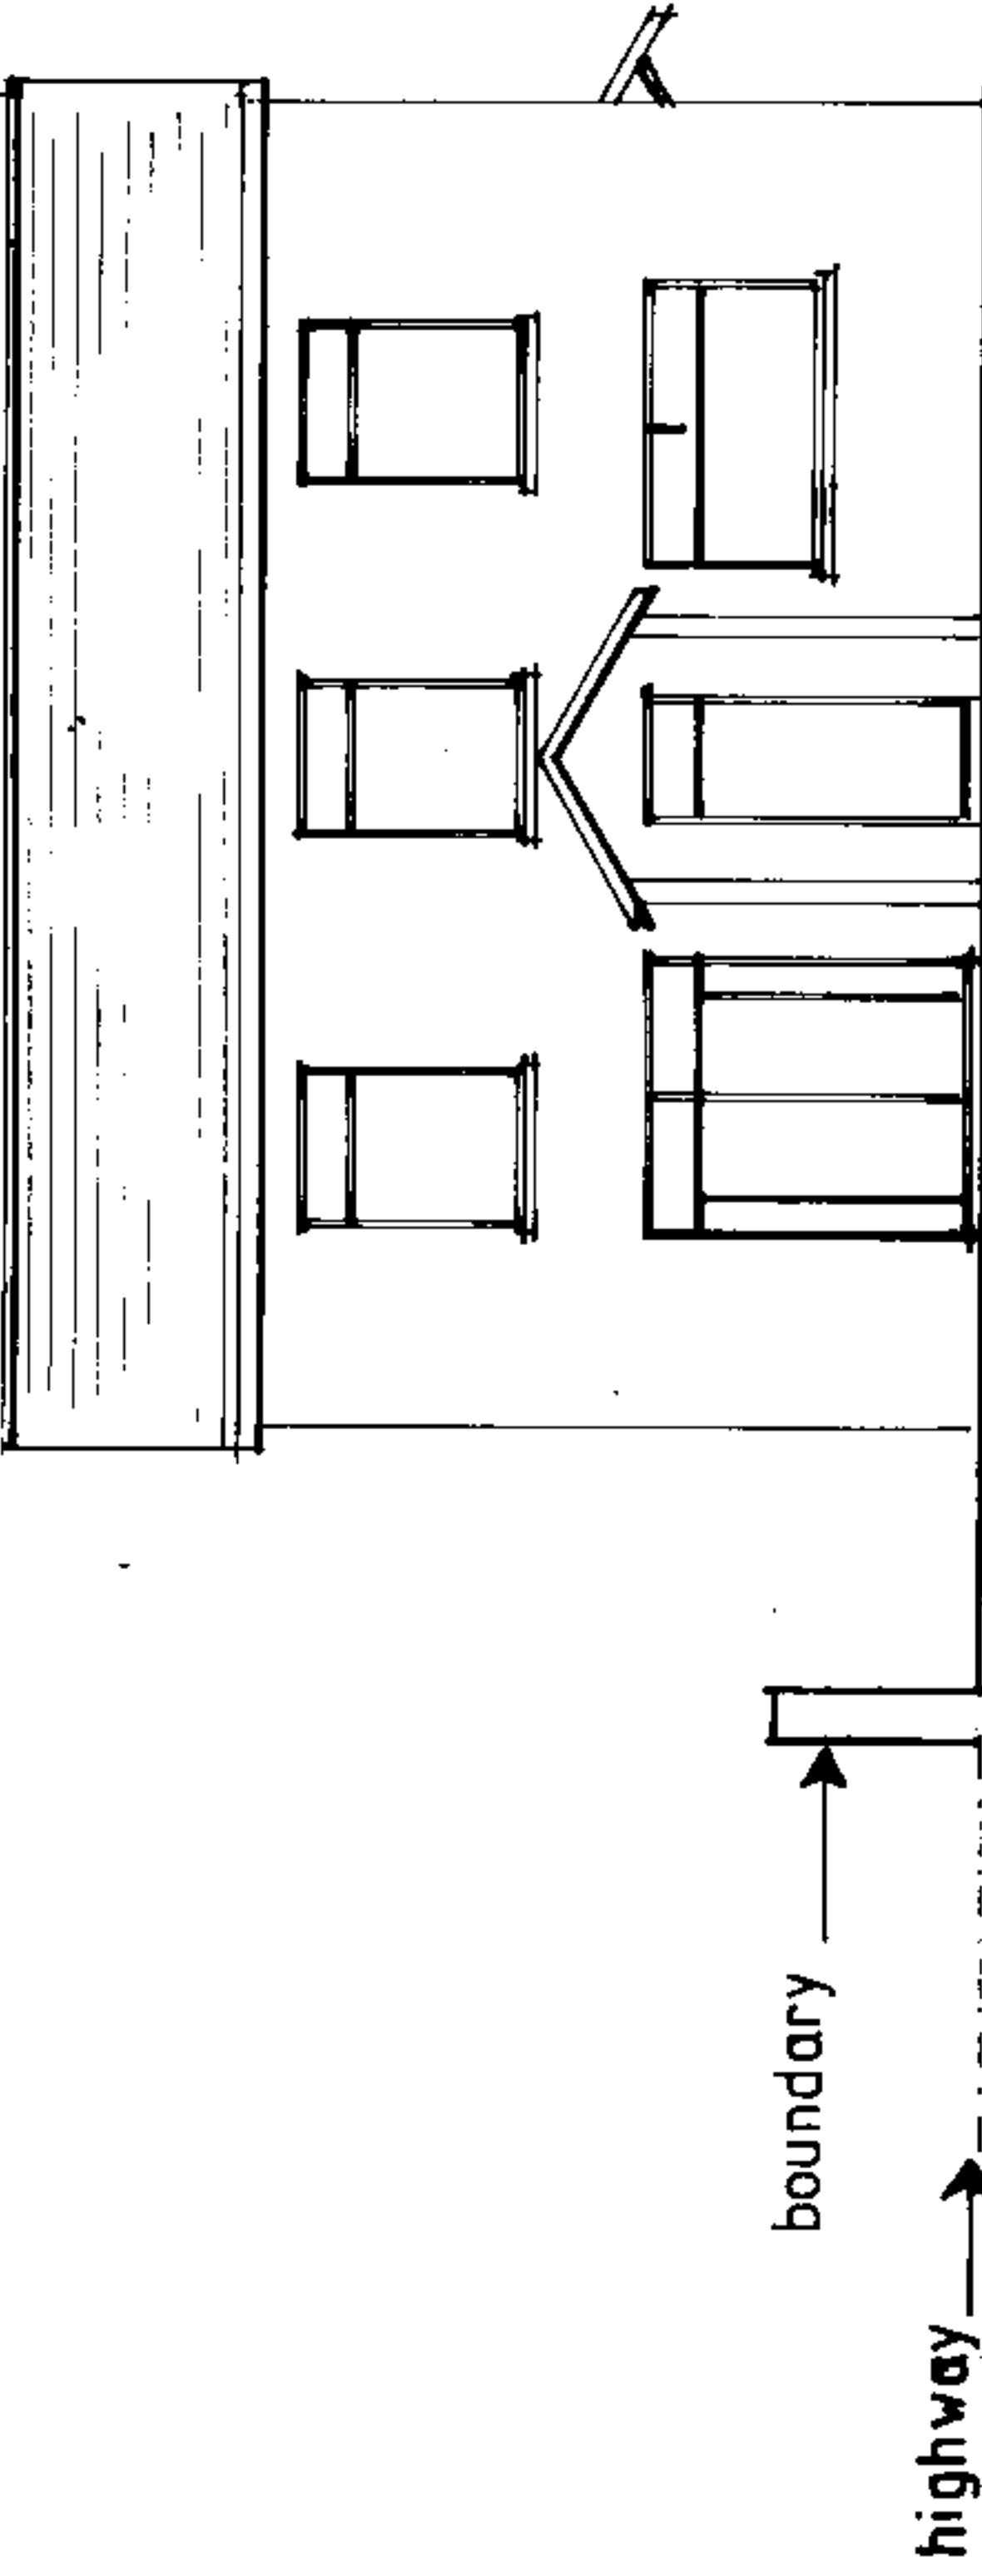

FRONT