




Fine Line Architectural Services Ltd.		30 Pond Mawr Garth Maesteg Bridgend CF34 0SX Tel: 01656 732042 Email: fine248@gmail.com	
Client	Mr P Rogers	Project	26 Villiers Road, Blaengwynfi
Drawing Title		Proposed Elevations	
Date	March 2023	Scale	1:100
Drawing No.		26 Villiers Rd / WTD / 06	

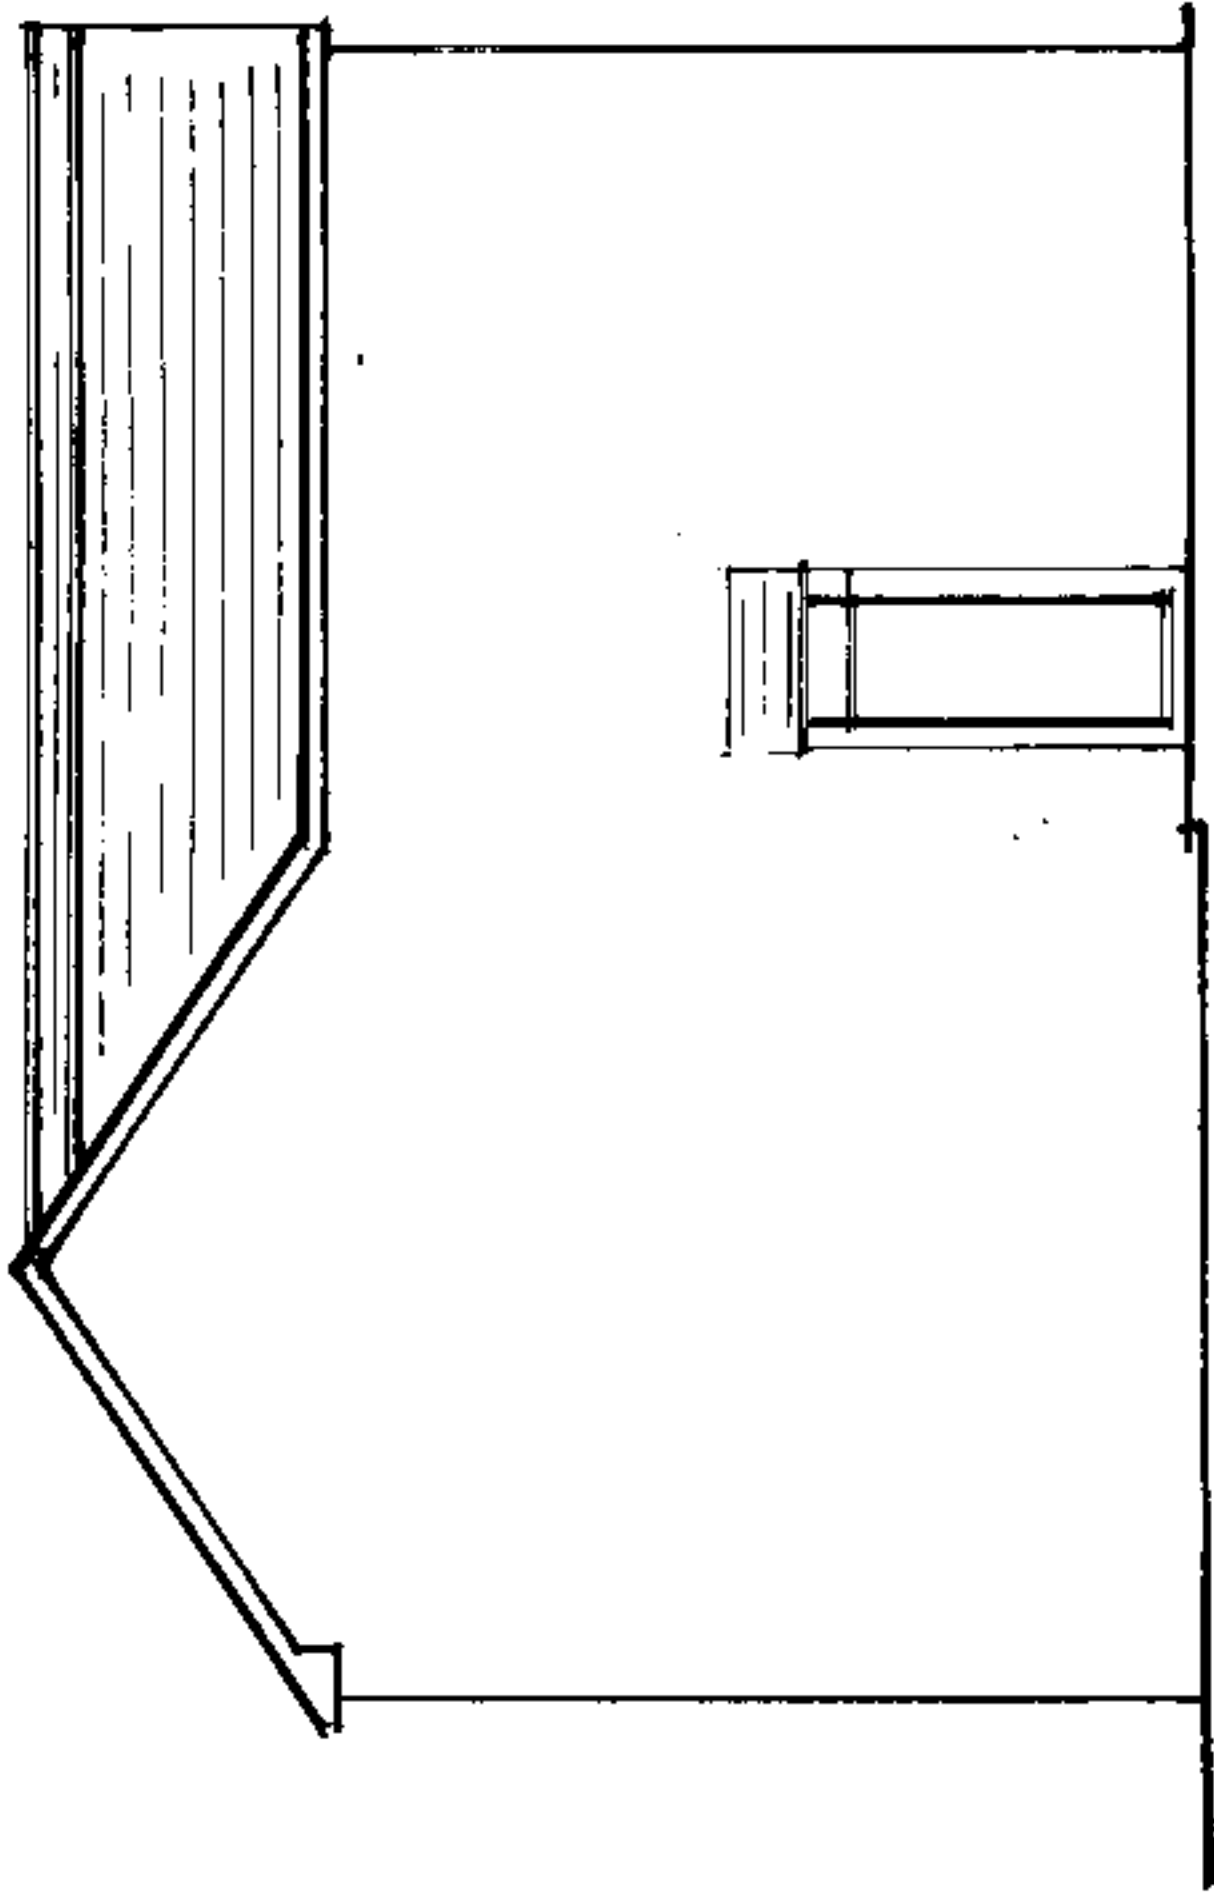


SIDE

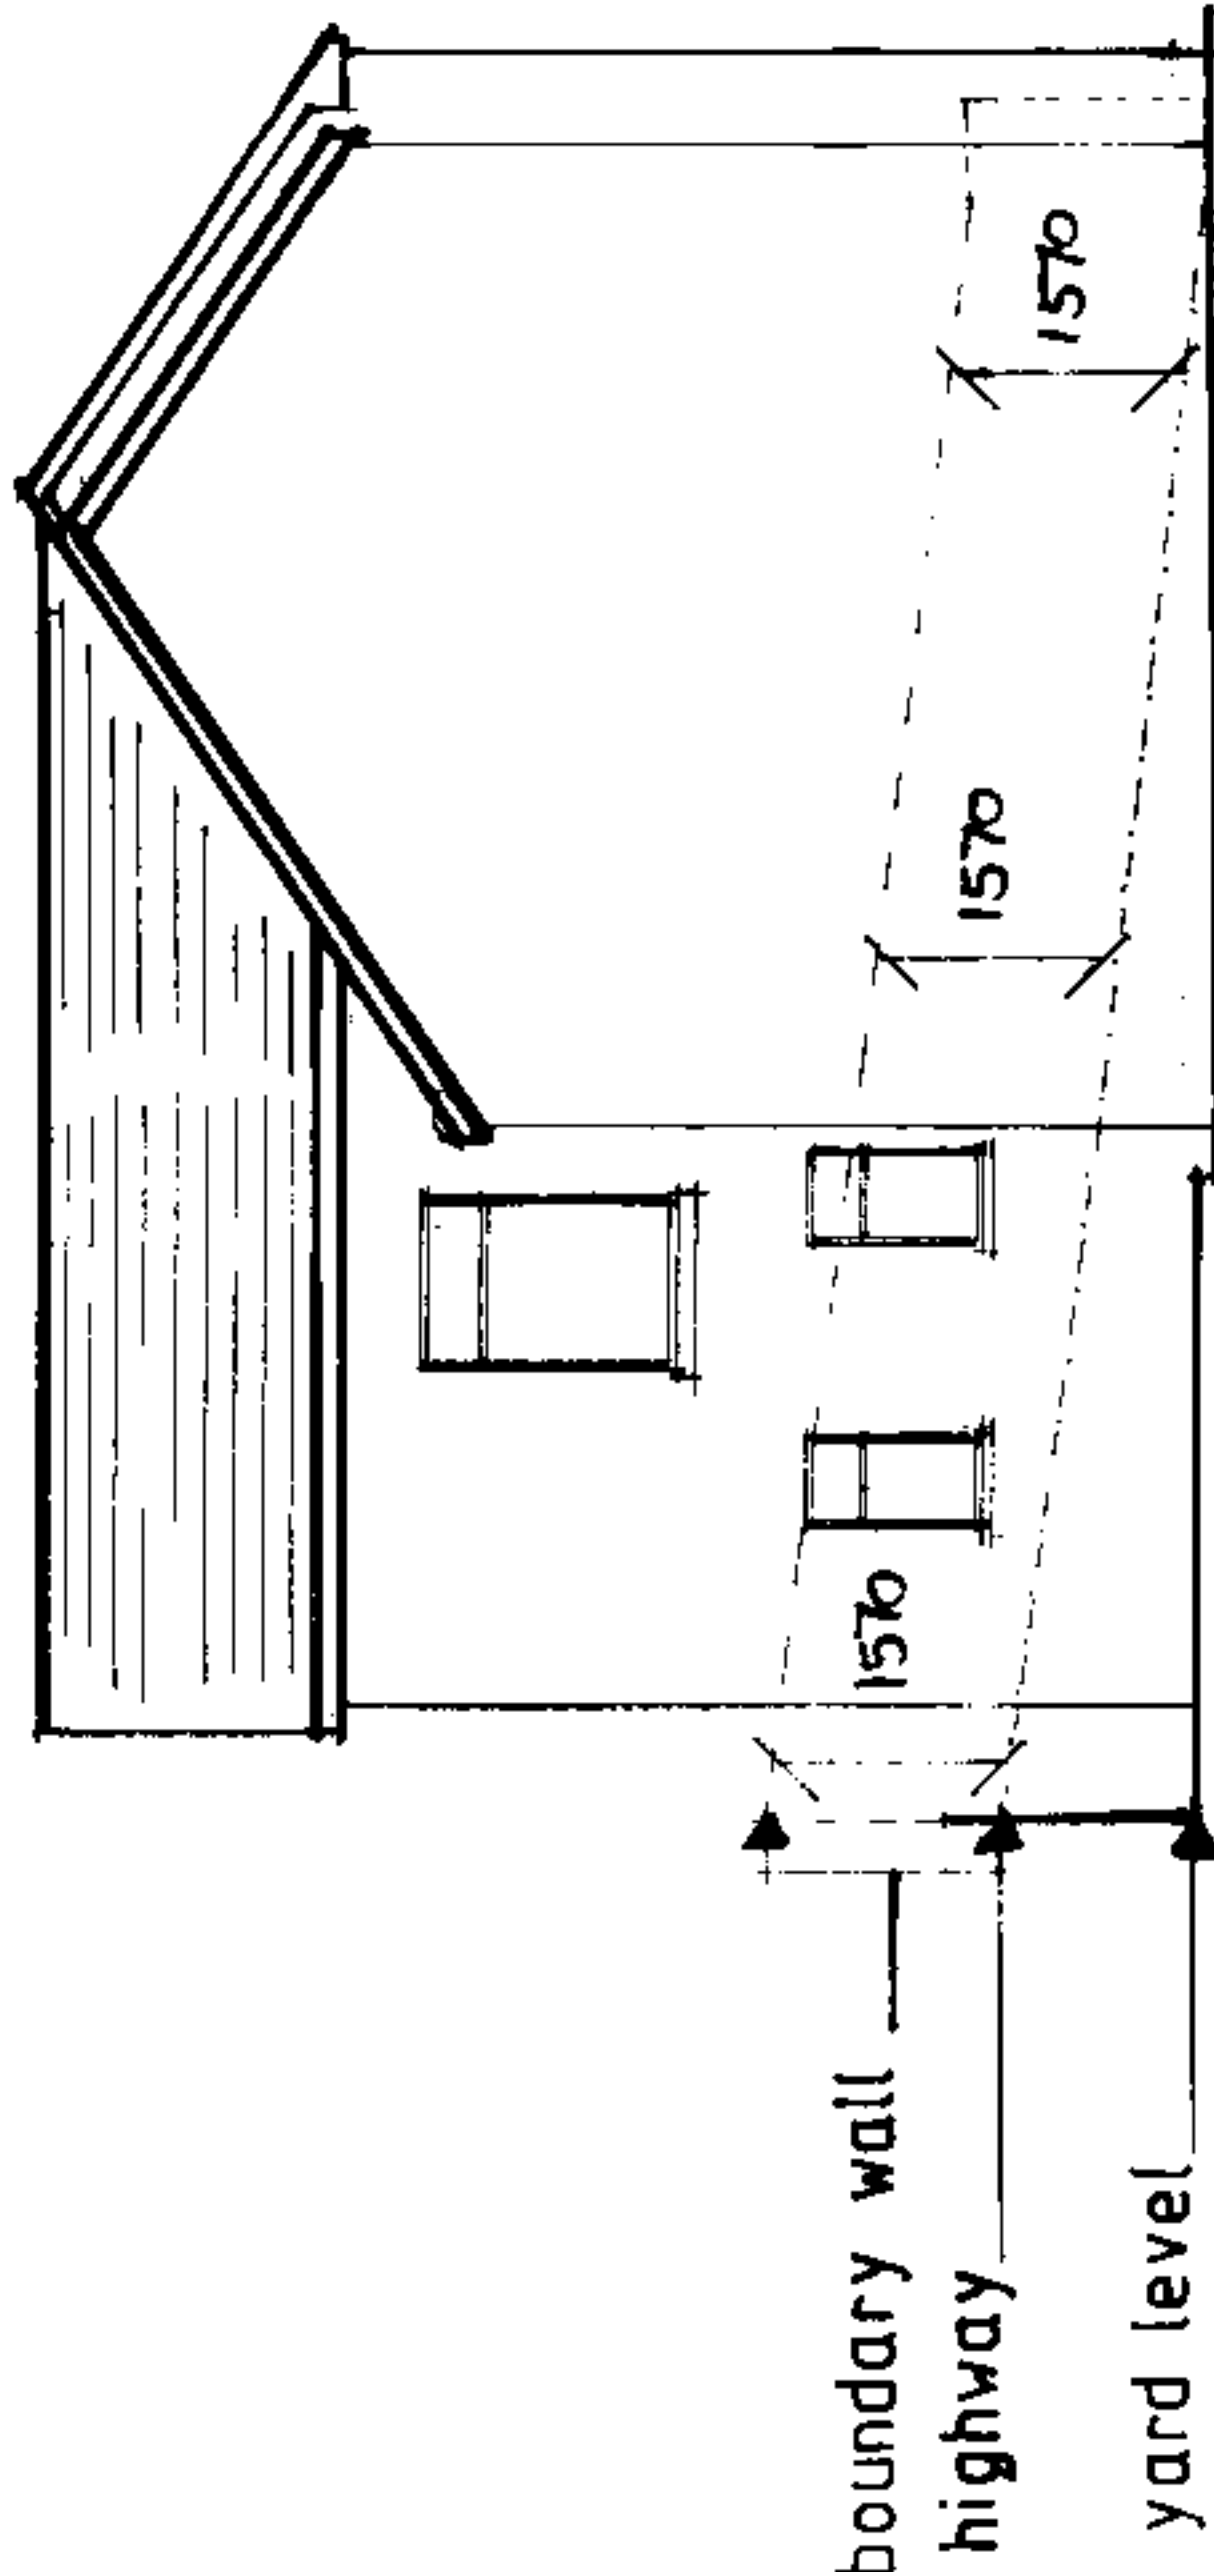

SIDE

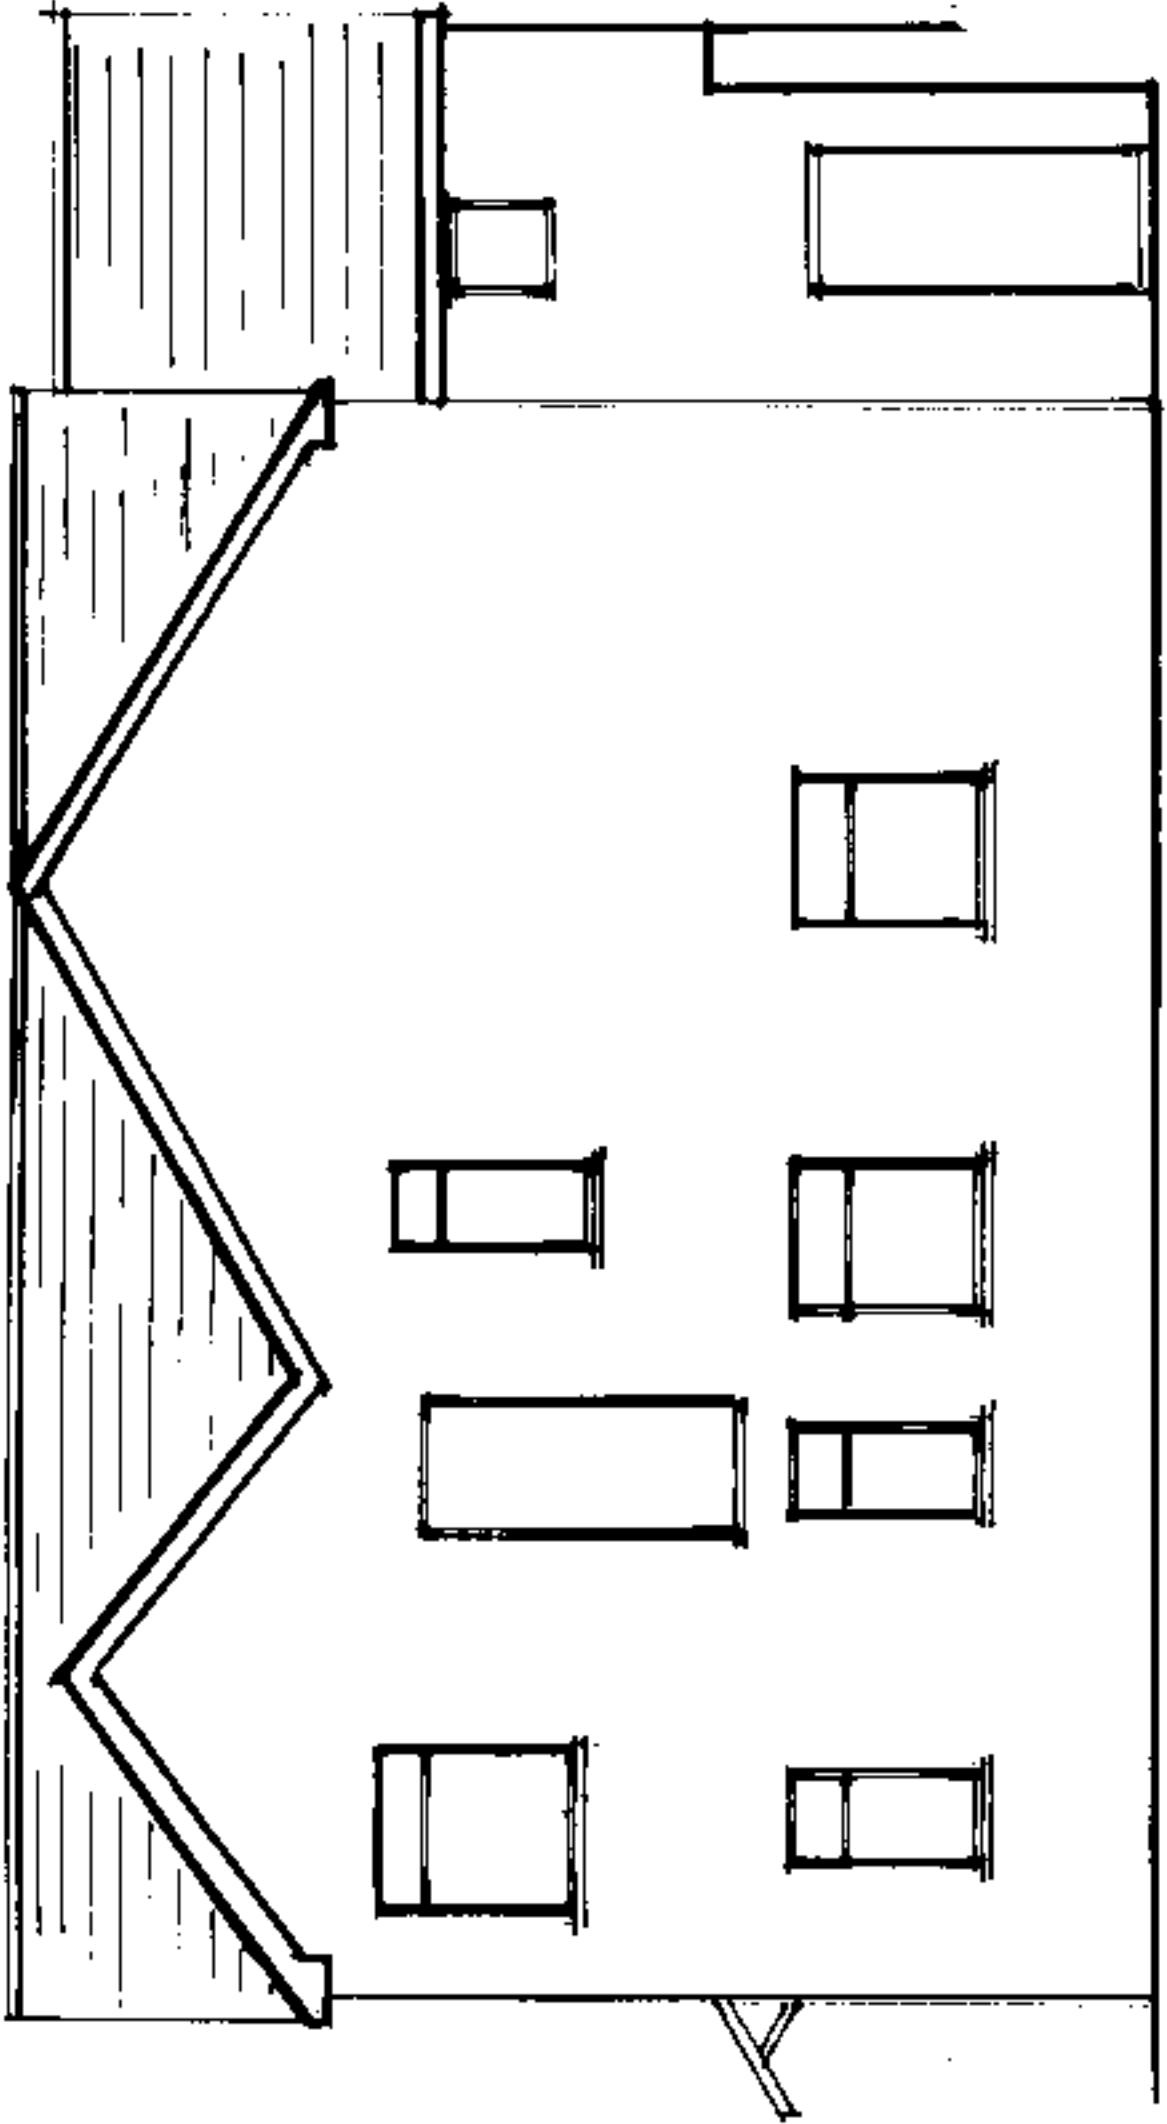

REAR

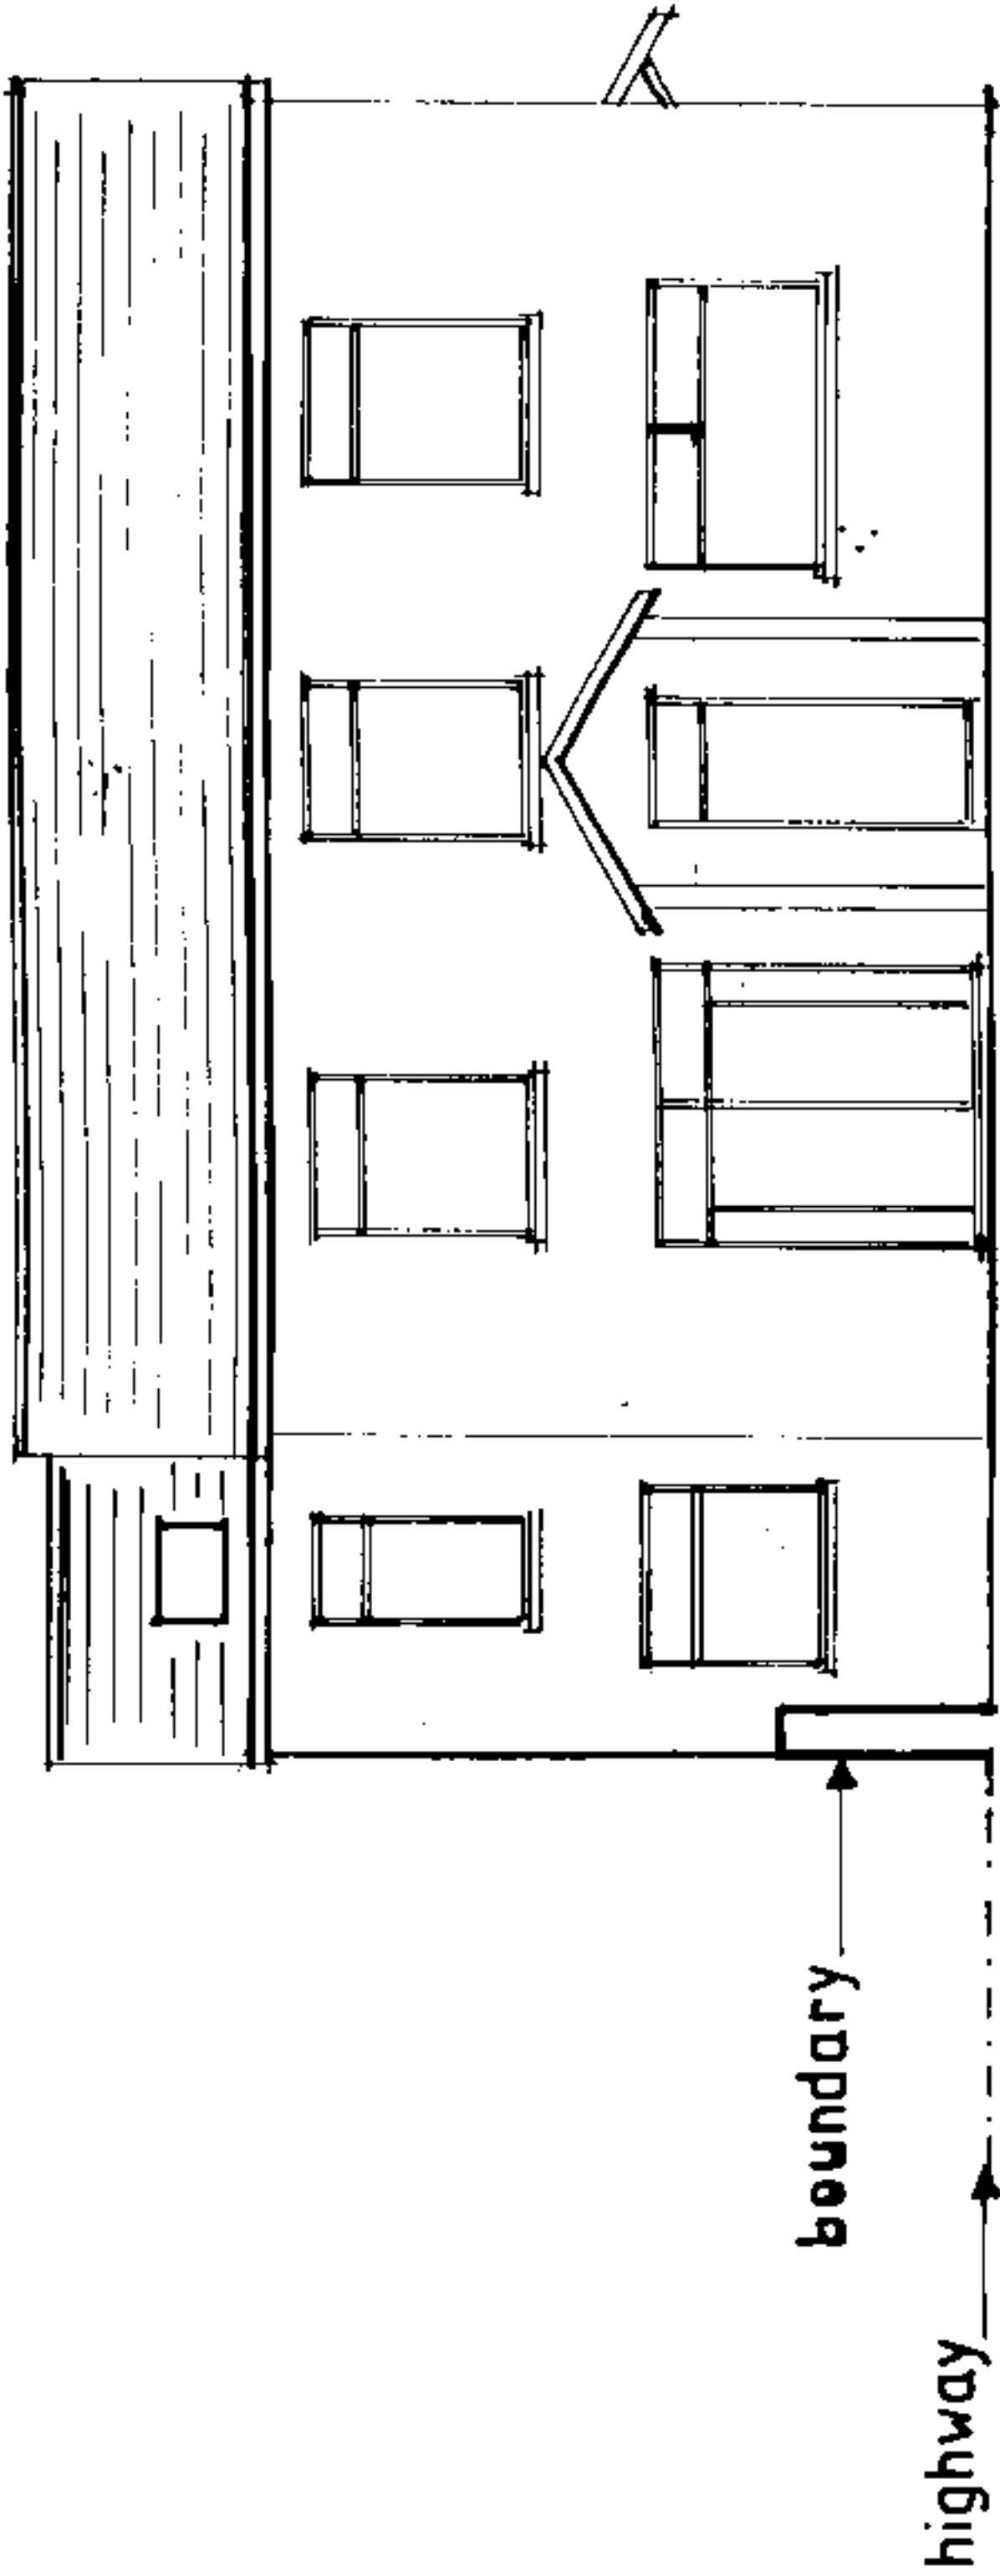

FRONT