




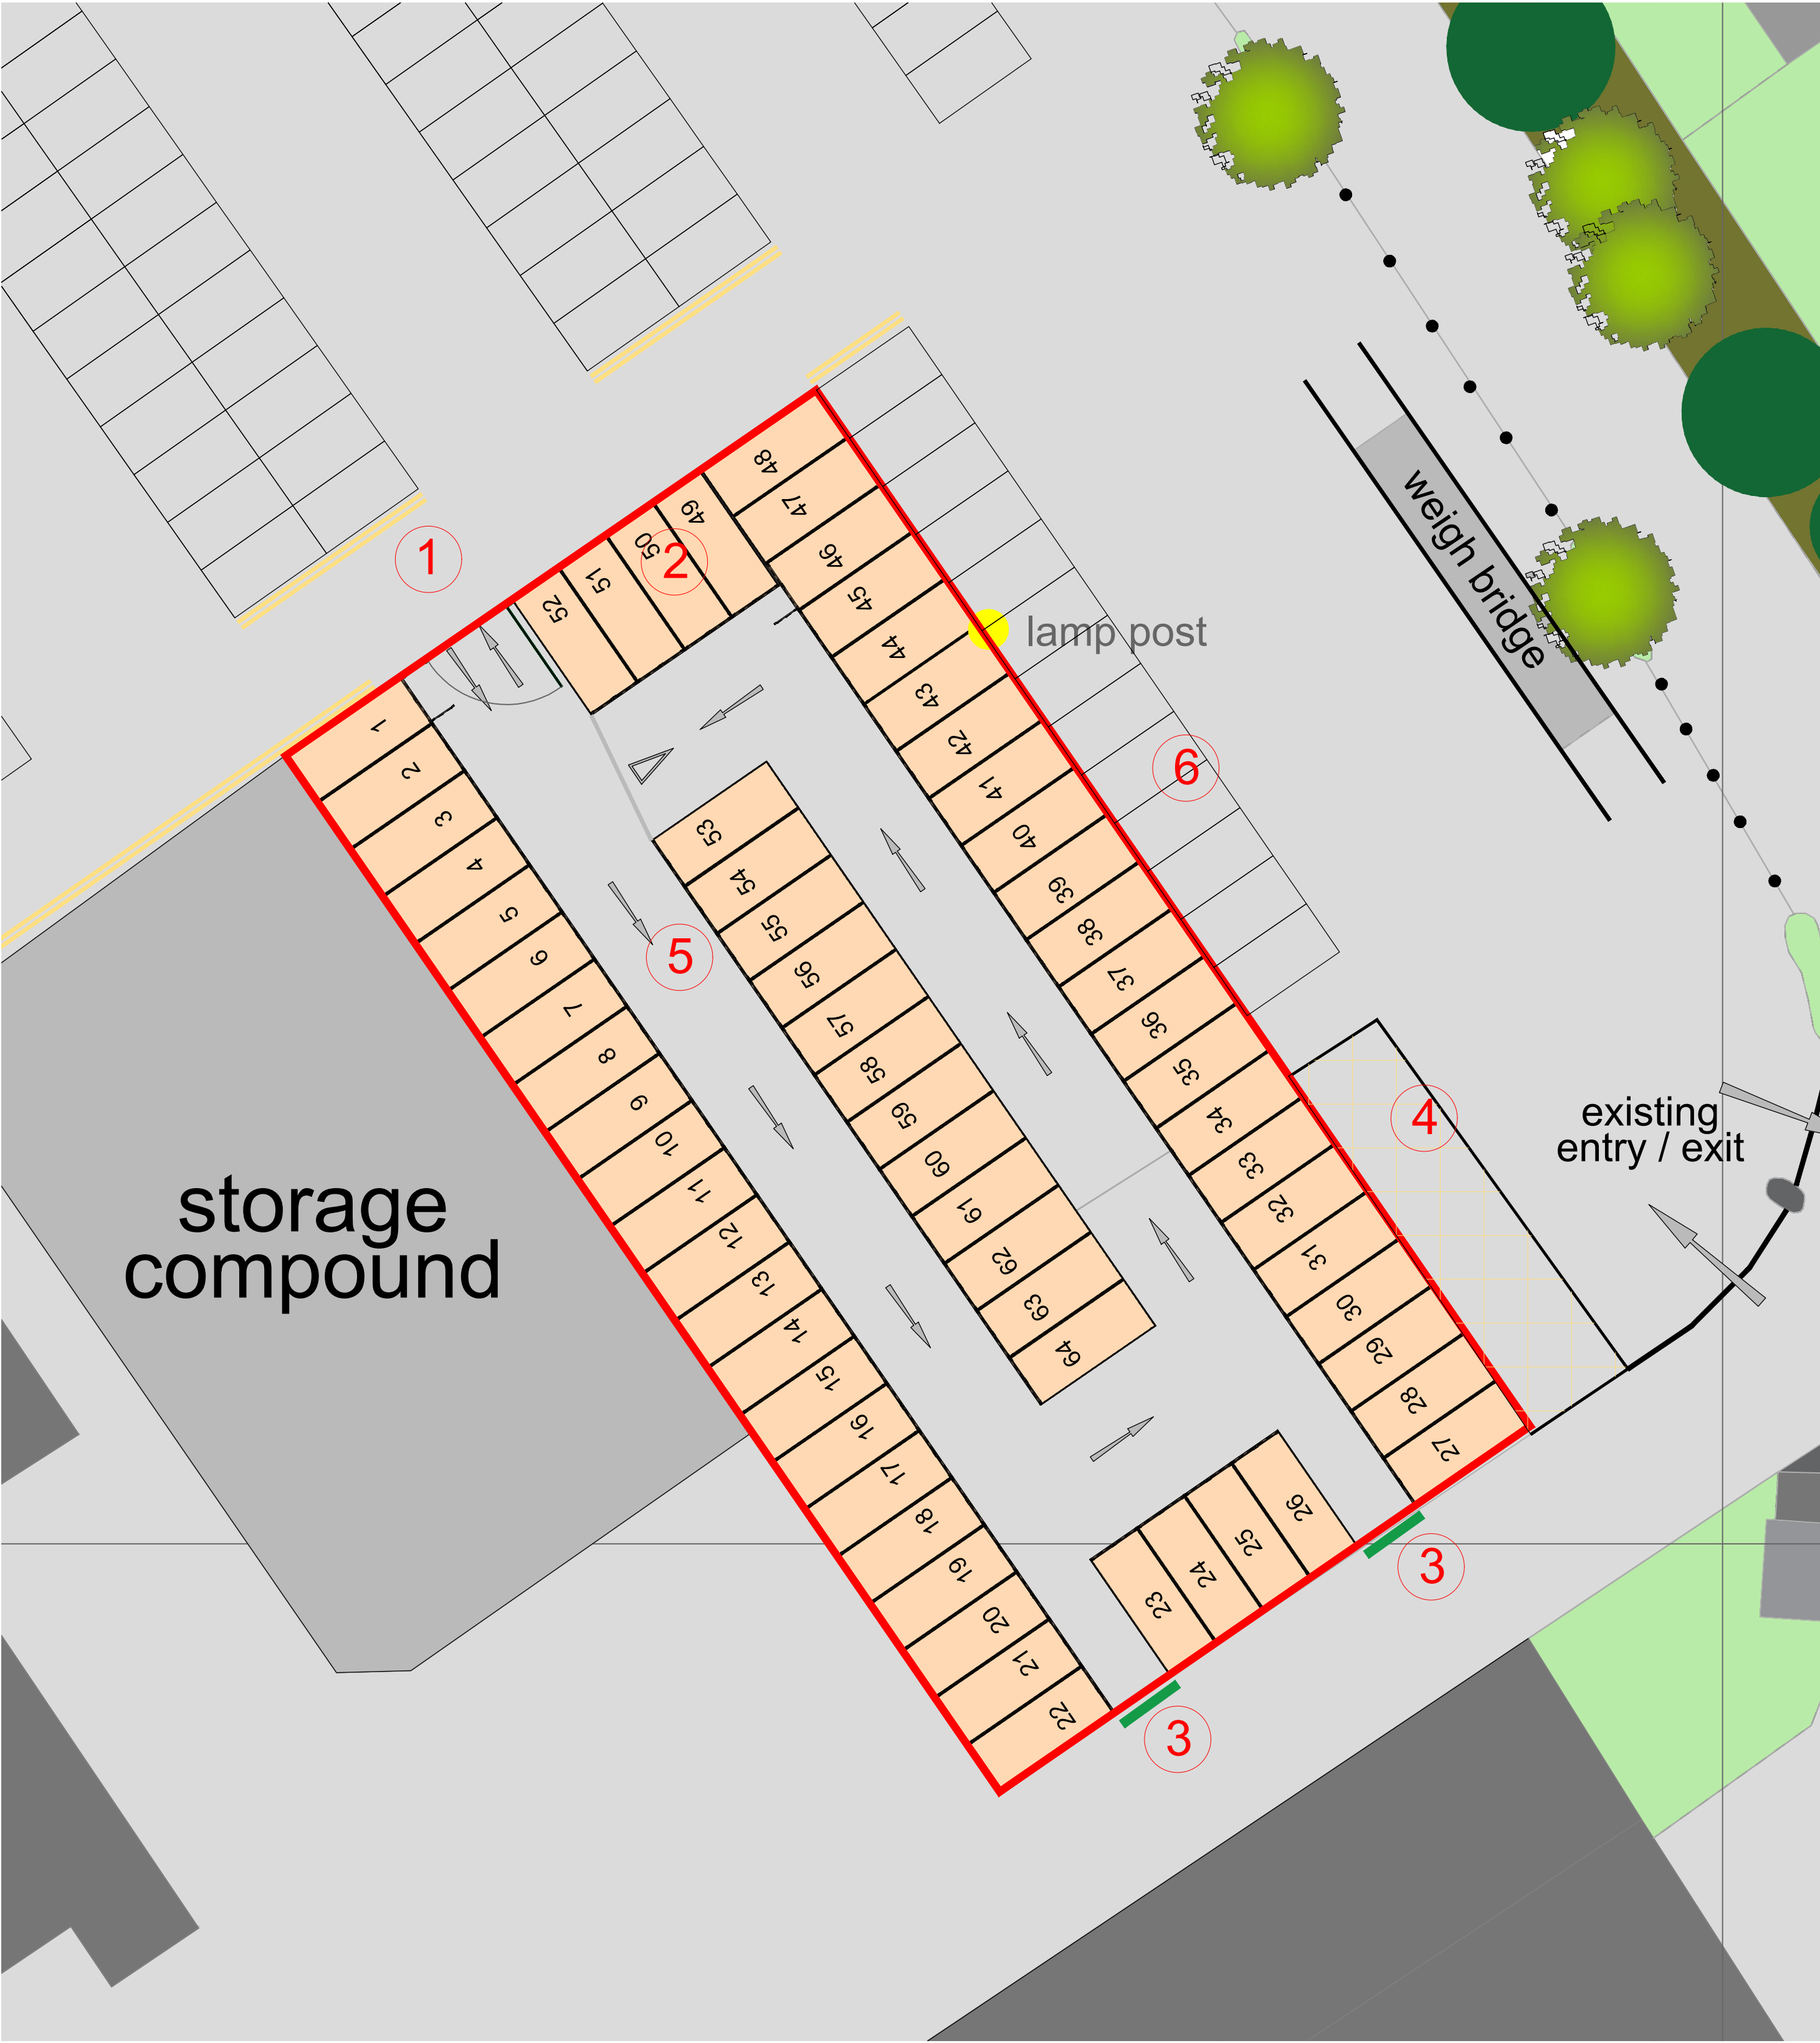


PROPOSED SITE LOCATION PLAN
SCALE: 1:500
Scale 1:500
0 10 20 50

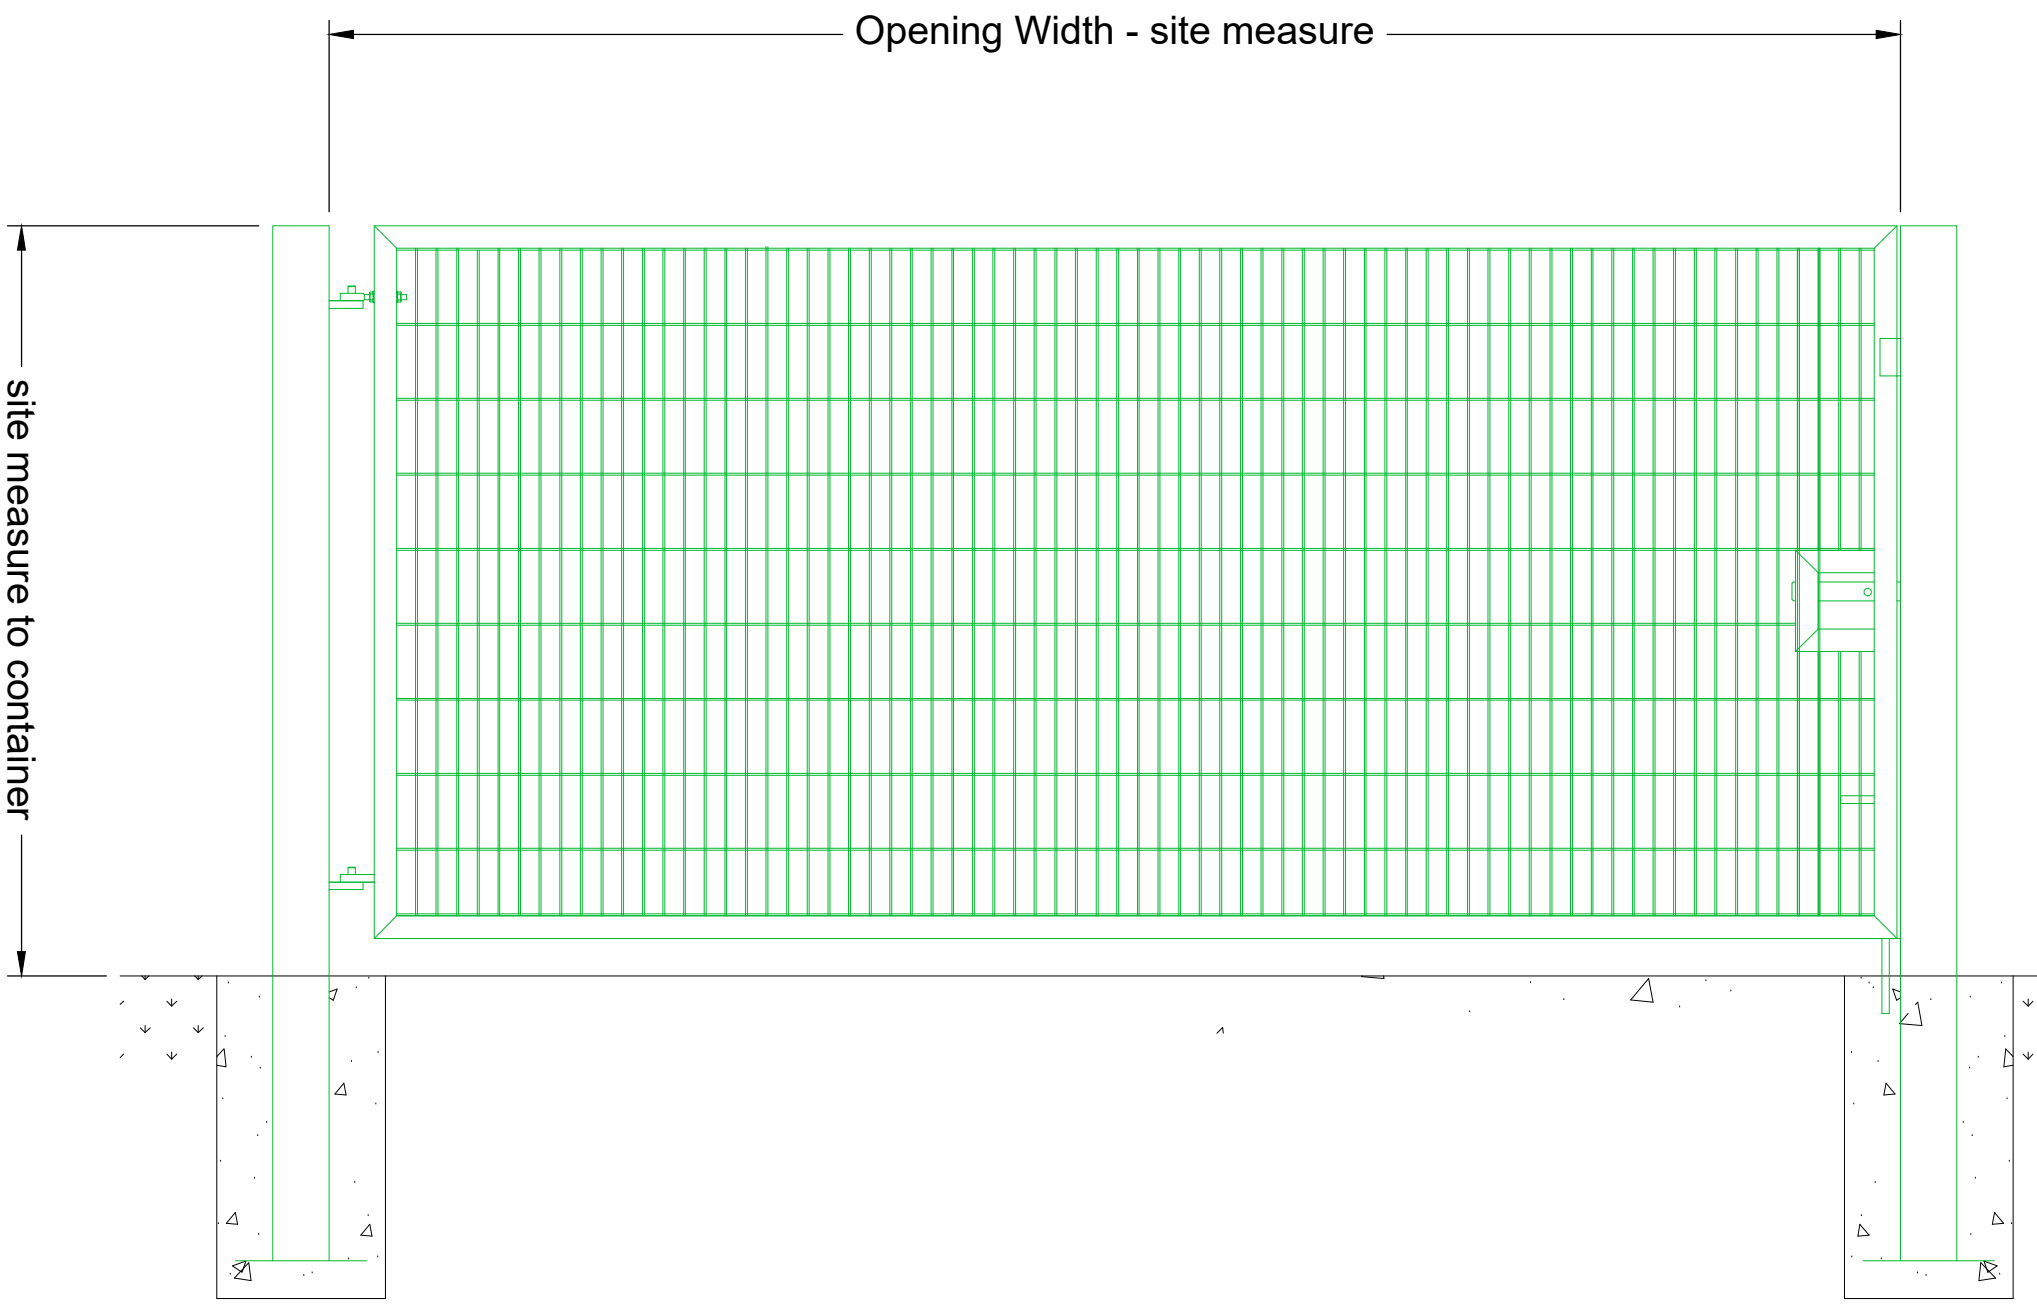


- 1 Proposed access control Gate - Powder coated Steel welded mesh - Green
- 2 20ft long x 8ft wide Steel containers. - colour Blue (64no)
- 3 Rear of site to be secured with steel powder coated welded mesh security fence, fixed to containers for continuity of boundary - Green
- 4 Existing palisade fence retained
- 5 Vehicle route within compound to be one way operation as indicated
- 6 Existing gravel / tarmacadam parking area retained.

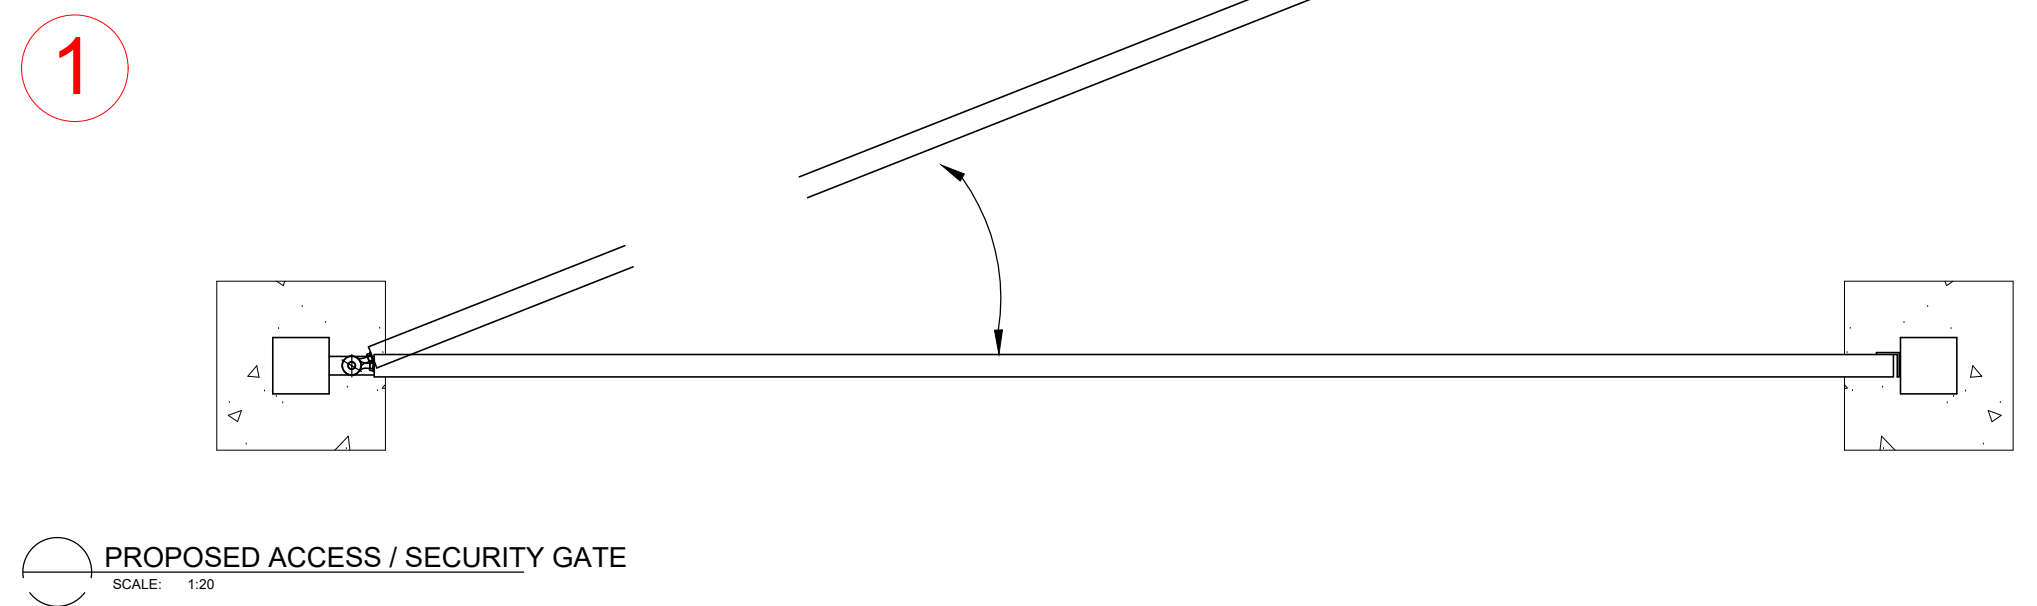

PROPOSED ACCESS / SECURITY GATE
SCALE: 1:20

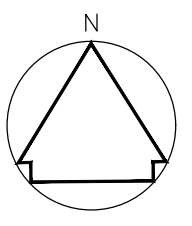

A Container door swing removed - plot to A1 CW 04.05.23

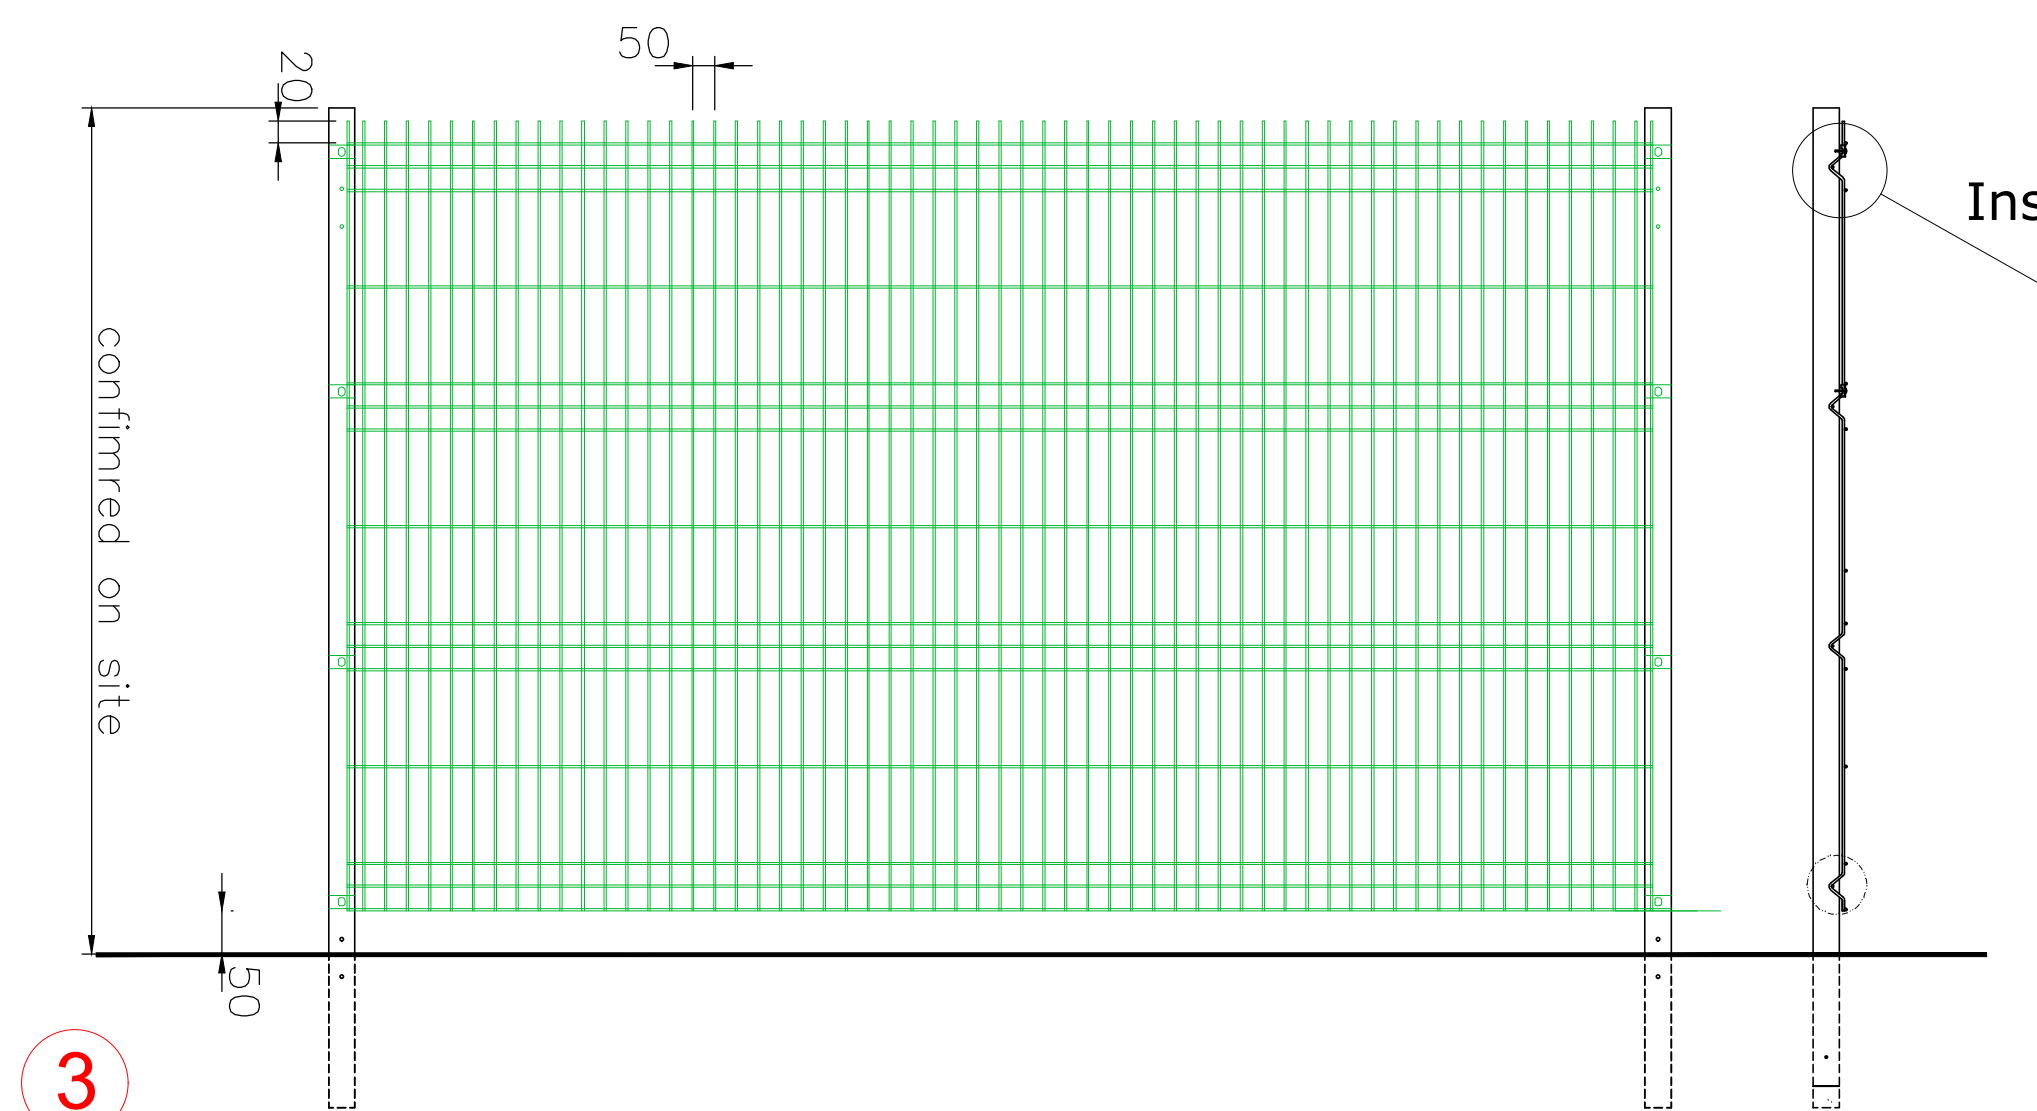

PROPOSED FENCE INFILL PANEL
SCALE: 1:20

REV:	DESCRIPTION:	BY:	DATE:
	planning application		



Hafod Design Ltd
07830 294758
craig@hafoddesign.co.uk
www.hafoddesign.co.uk

CLIENT:
LOCKSPOT SELF STORAGE
Unit 1 LLANELLI GATE BUSINESS PARK
DAFEN
LLANELLI



SITE: Rheola Enterprise Park, Resolven		TITLE: PROPOSED SITE layout plan	
SCALE AT A1: 1:200 / 1:20	DATE: 11.01.23	DRAWN: CW	CHECKED: CW
PROJECT NO: haf_151	DRAWING NO: 151_L01	REVISION: A	