



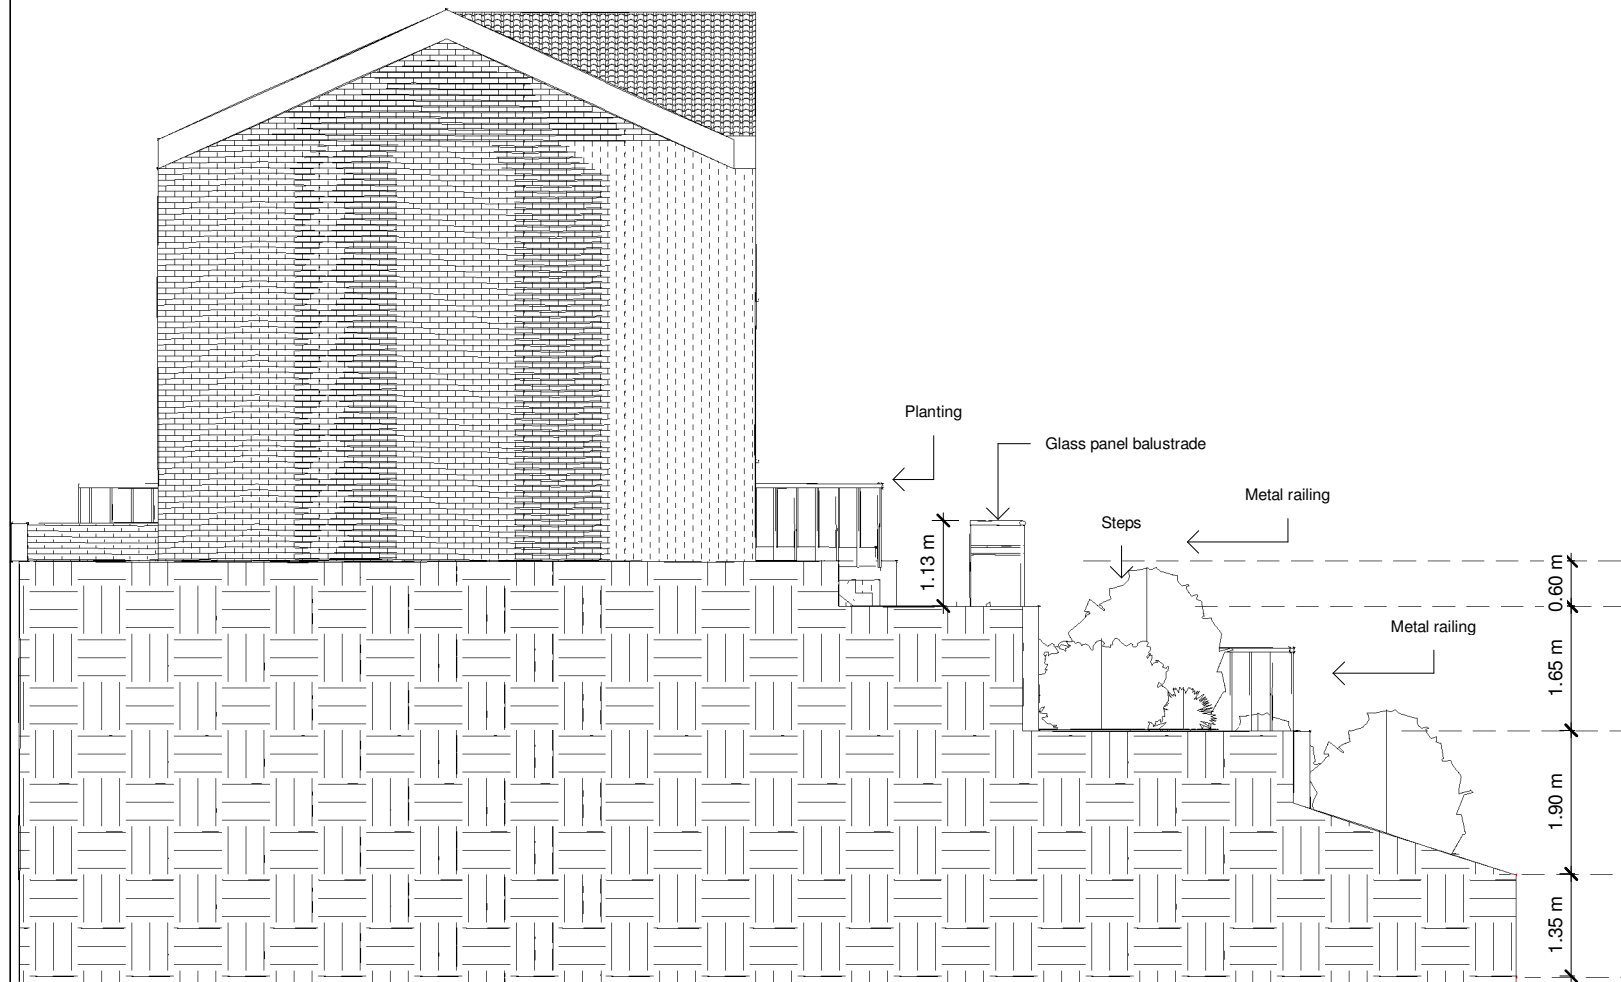

Proposed Left Side Elevation
1 : 100

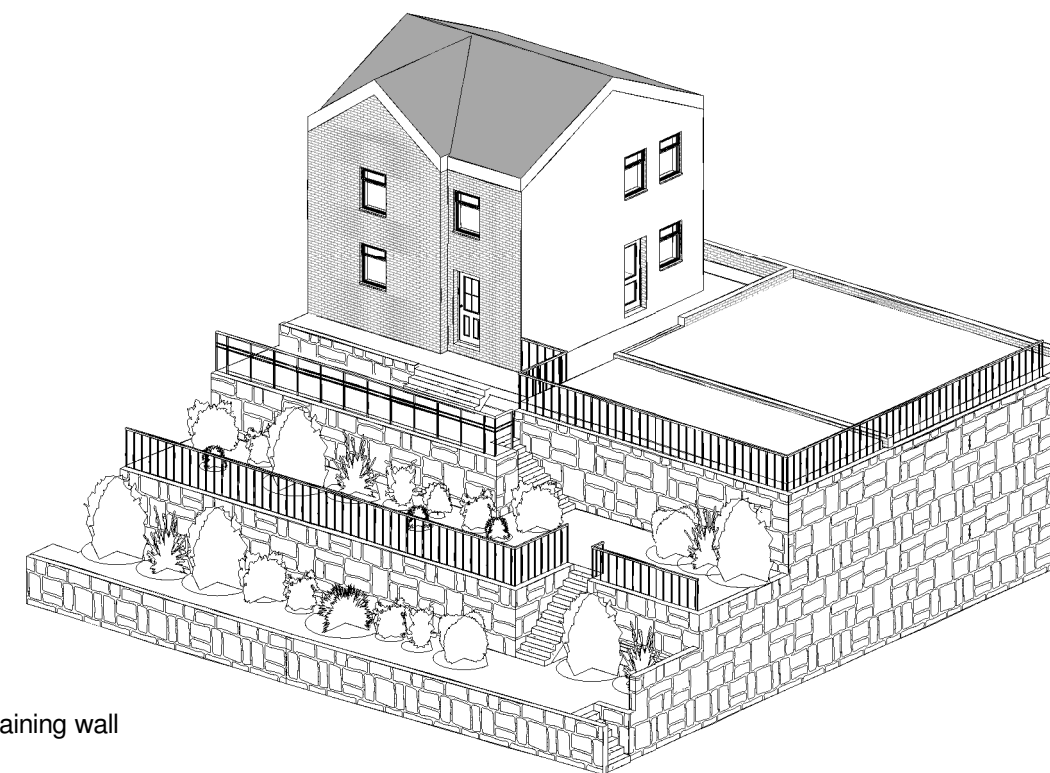

Proposed 3D Visual

No.	Description	Date

 www.ccs-solutions.co.uk			
CODE	STATUS	SUITABILITY DESCRIPTION	PURPOSE OF ISSUE

PROJECT		CLIENT		
Retaining Wall		Mr Thomas Jones		
SHEET		Date	Project number	Scale (@ A3)
Proposed Elevations 2		12/01/2023	23032021	1 : 100
		Drawn by	DRWAING NUMBER	
		Author	A305	
		Checked by	REV	
		Checker		