


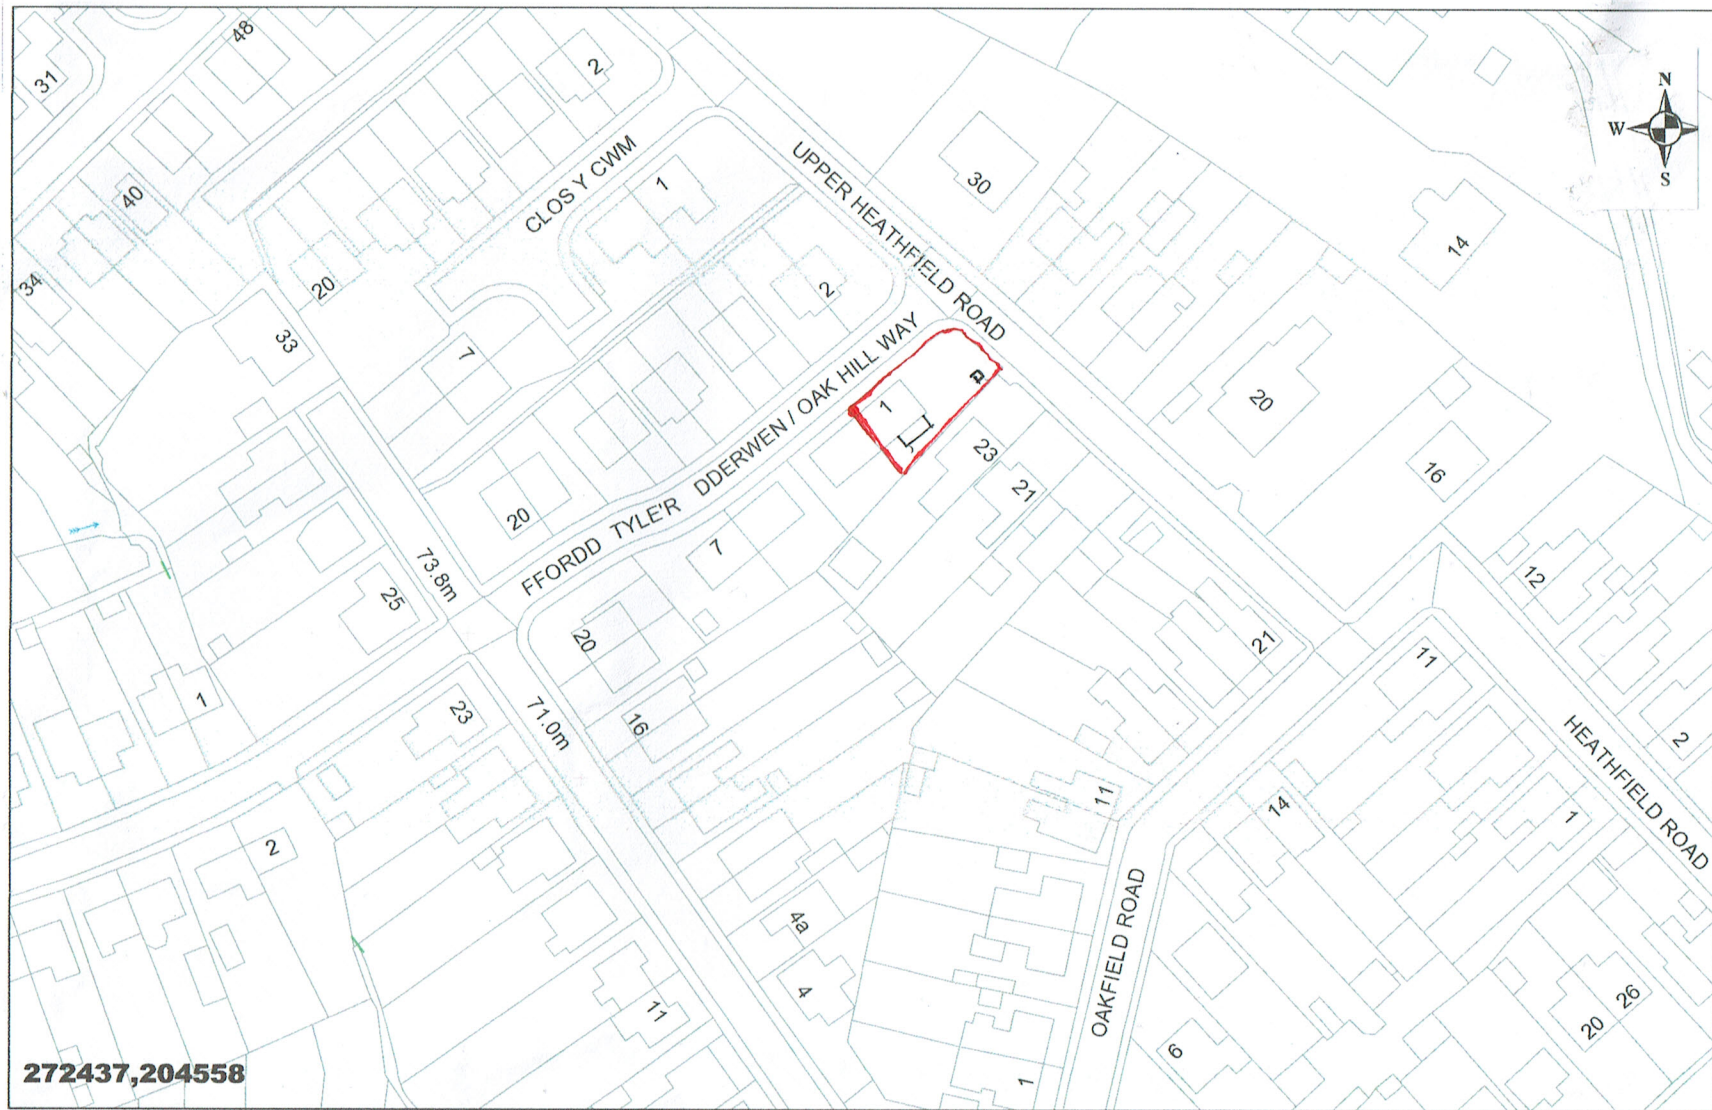

Site Address	Title.	Notes	Date 09.05.23	Scale 1 : 1250 on A4
<u>PROPOSED CONSERVATORY AT 1 OAKHILL WAY, PONTARDAWE.</u>	<u>LOCATION PLAN</u>	Dimensions are in millimetres unless otherwise stated.	Drawn By DD	Checked by
			Drawing No 1Oakhill-3	Rev. Date