
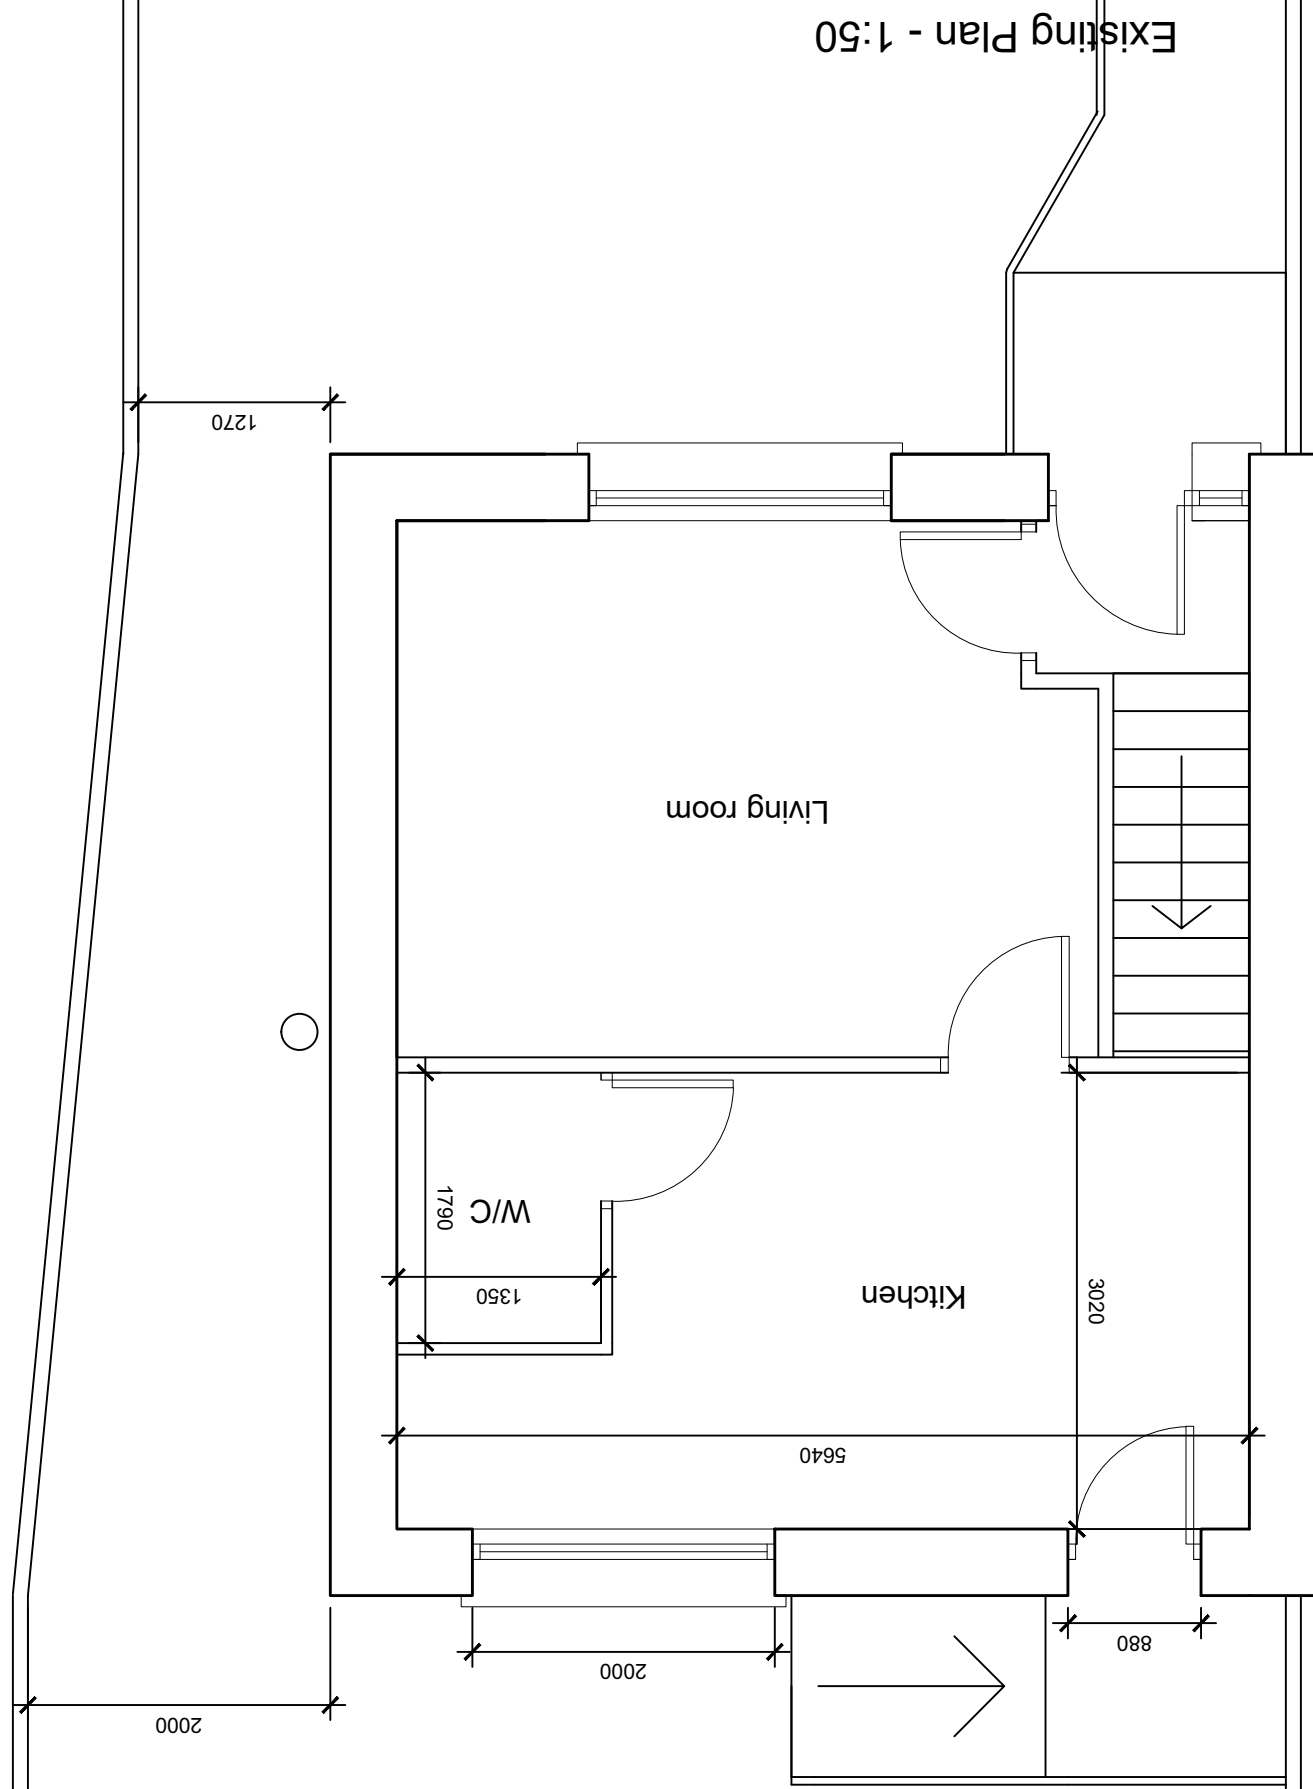
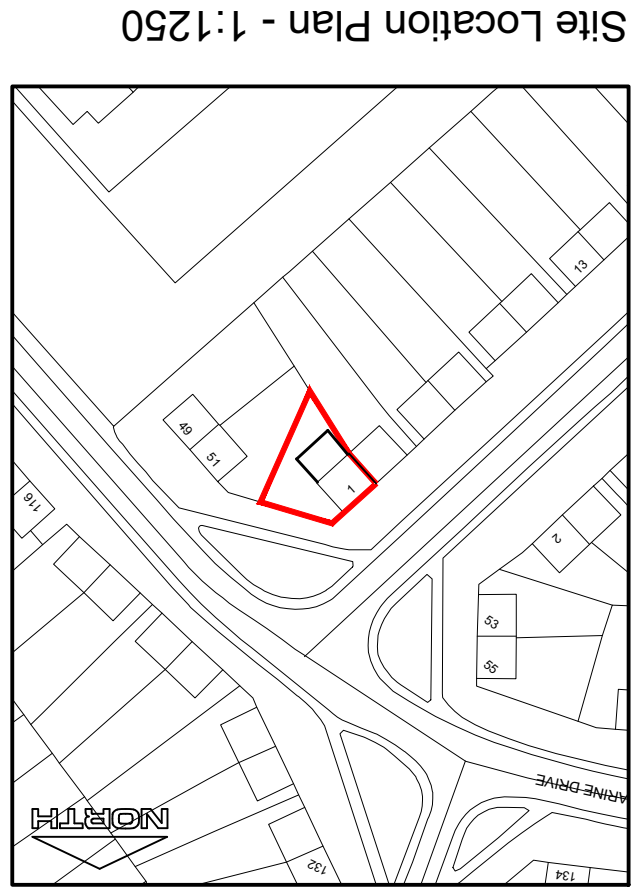


Superseded

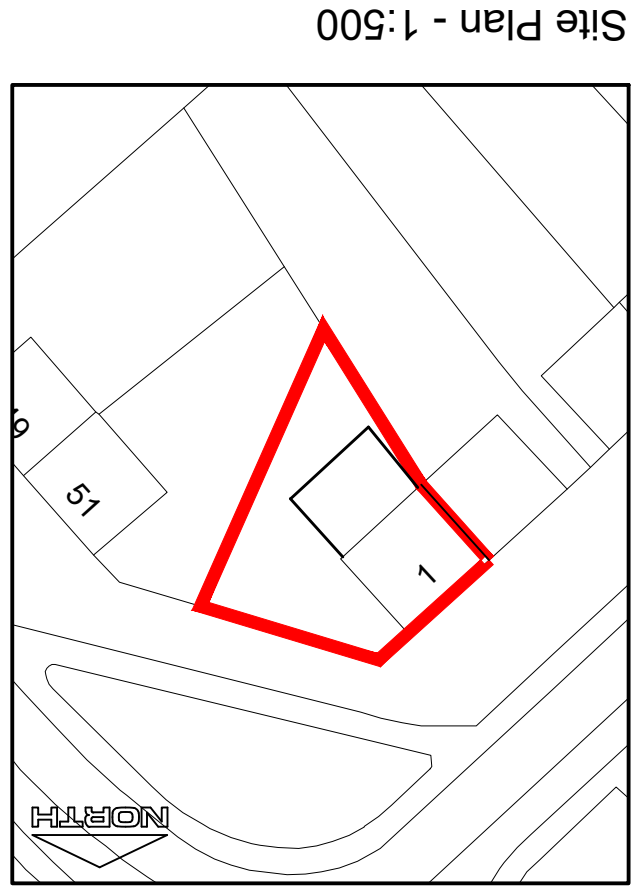

NOTES	
1 All dimensions in millimetres unless otherwise stated.	
2 Do not scale off drawing. All dimensions to be checked on site.	
Rev	
Details	
Dr	
Date	
Project	
Cynigor Castell-nedd Port Talbot Neath Port Talbot Council Social Services, Health and Housing Housing Renewal and Adaptations Service Civic Centre Neath SA11 3QZ	
34 Sunnysbank Road, Sandfields, Port Talbot Shower Room Extension Existing & Location Plans	
Drawn	DB
Checked	
Approved	
Date	Date
Scales 1:50 or as shown	
Drawing No. NPT5152-001	