


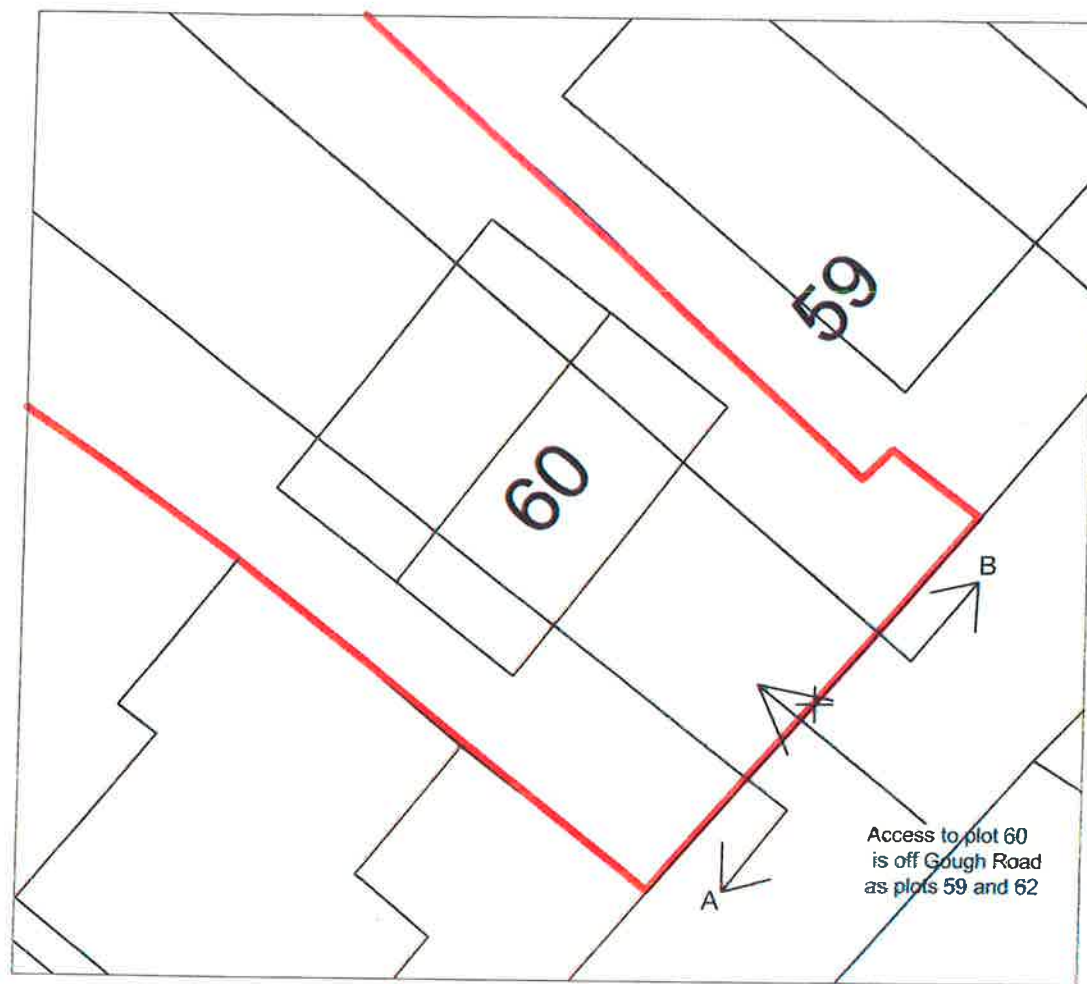


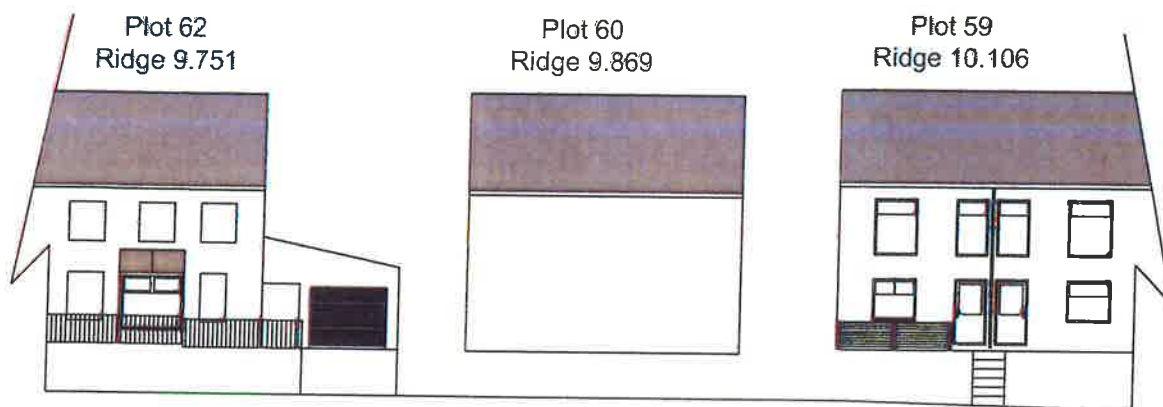

Proposed Site Layout..... Scale 1:200

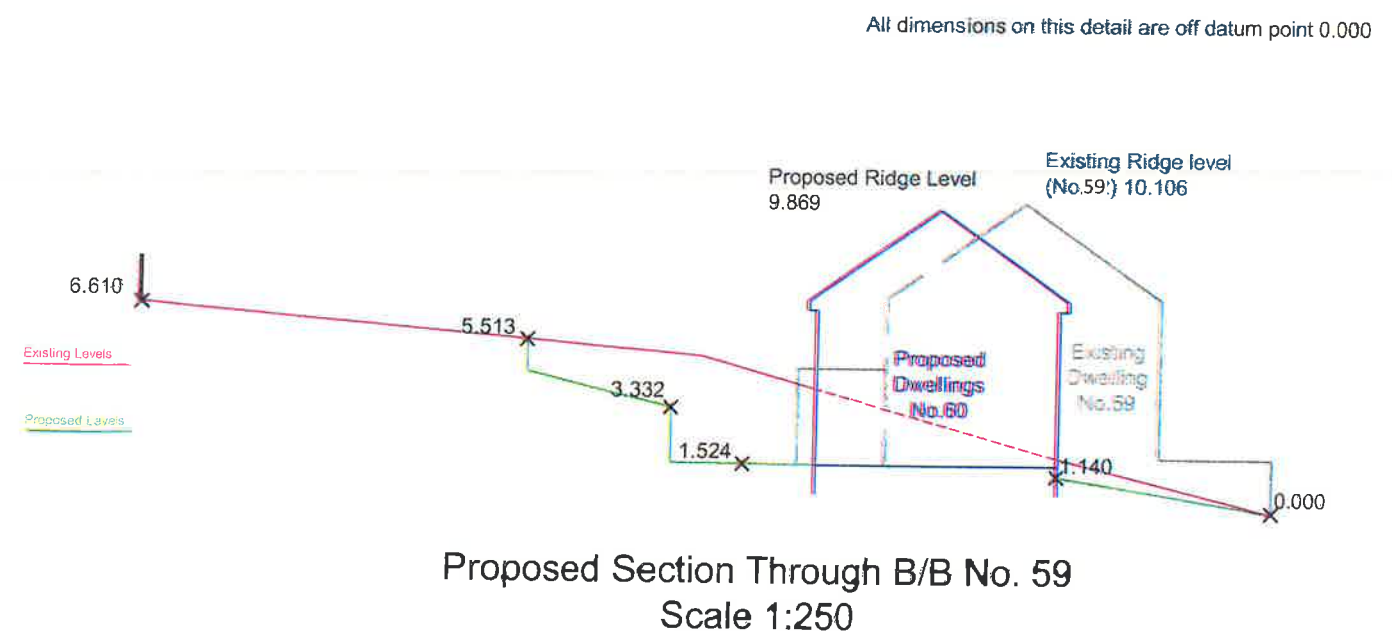

Proposed Street view
Scale 1:250

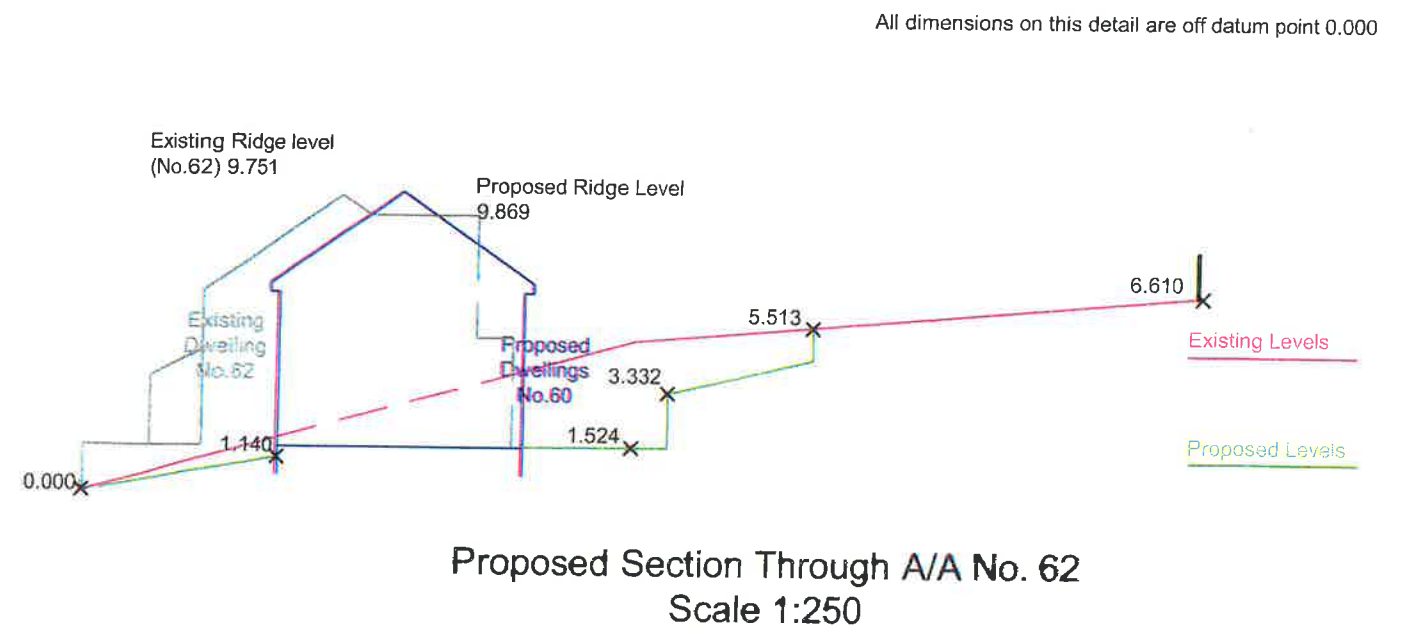

Revisions:
A. 17/04/19 Additional details added to the existing sections.
Job Title amended.
Proposed Street View Added

Notes: See specification notes for further details. If further information is required, please contact the designer. For ordering or manufacture, all dimensions should be checked with contractor on site.

This drawing is Copyright, do not scale this Drawing. The designers are to be notified of any Discrepancies or changes to this drawing.

Client: Mr & Mrs KWillis
5 Tan Y Wern Lane
Ystalyfera
Swansea.
SA9 2AD

Site: 60 Gough Road
Ystalyfera
Swansea.
SA9 2

Job title:
Proposed Detached Dwellings

Job No: 2111

Date: 30/03/2019

Scale: 1:200 1:250

Drawing No: 003/2111/2019

Drawing title:
Proposed Levels Section Through

Paper Size: A3

Draw by: LGS

Revision No: A