



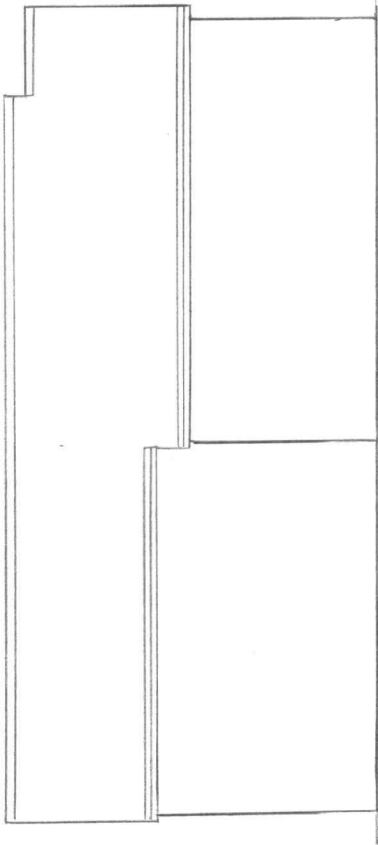

SIDE ELEVATION

EXISTING

SCALE 1:100

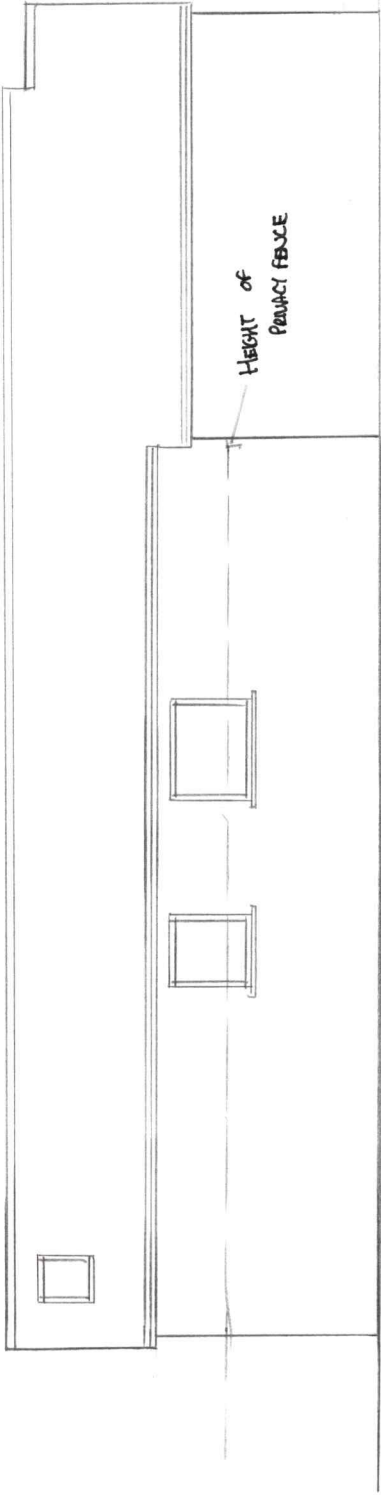

SIDE ELEVATION

PROPOSED