
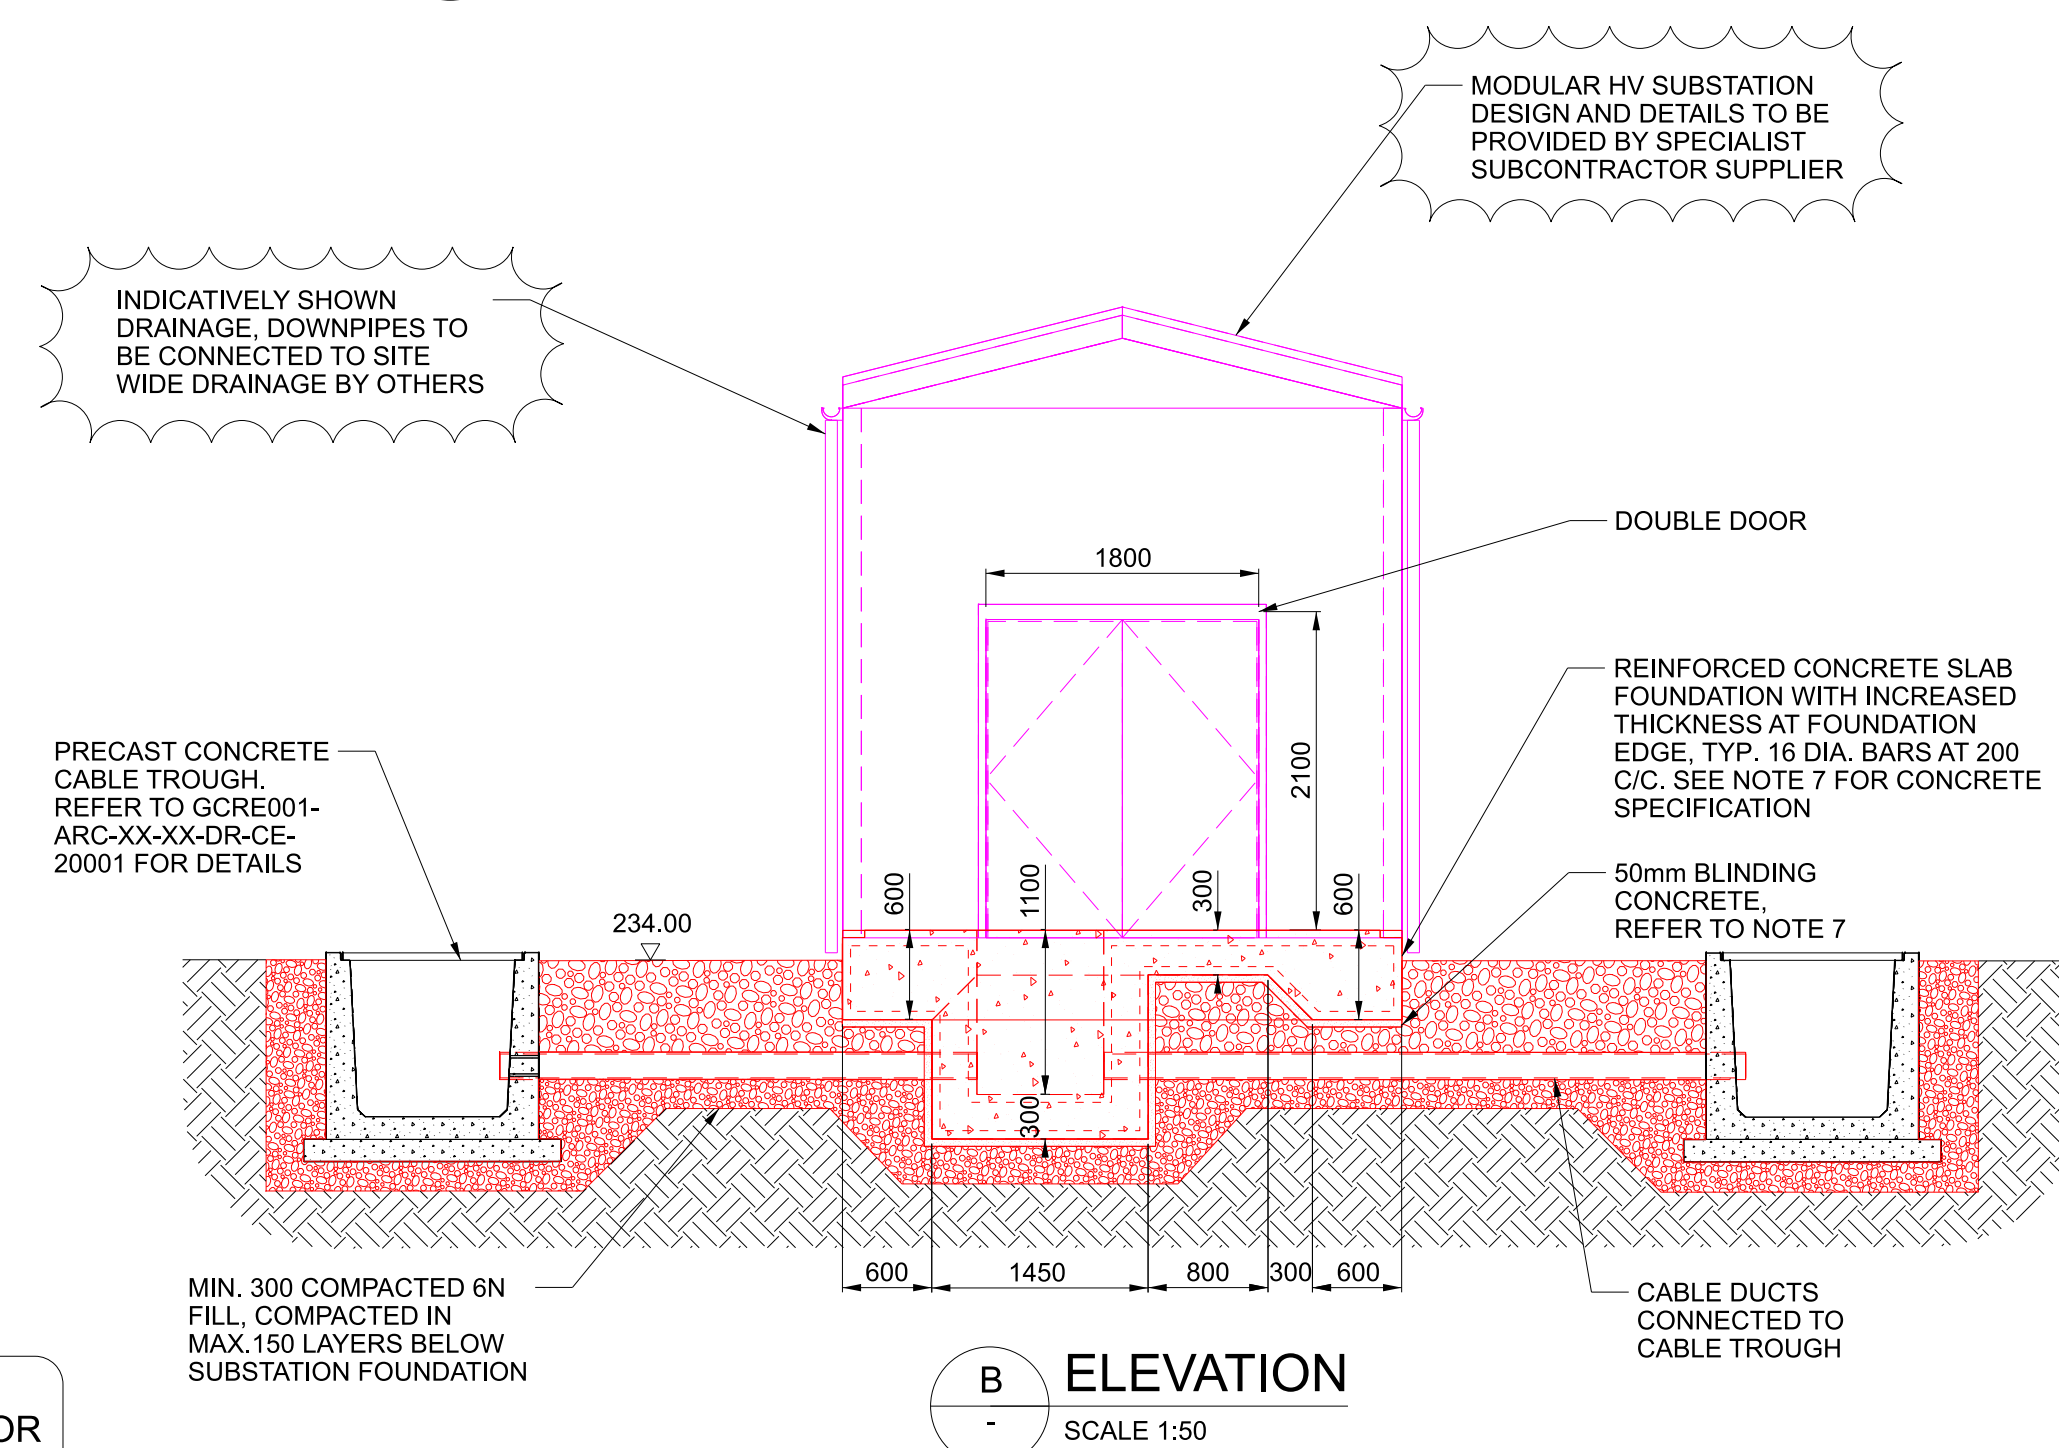
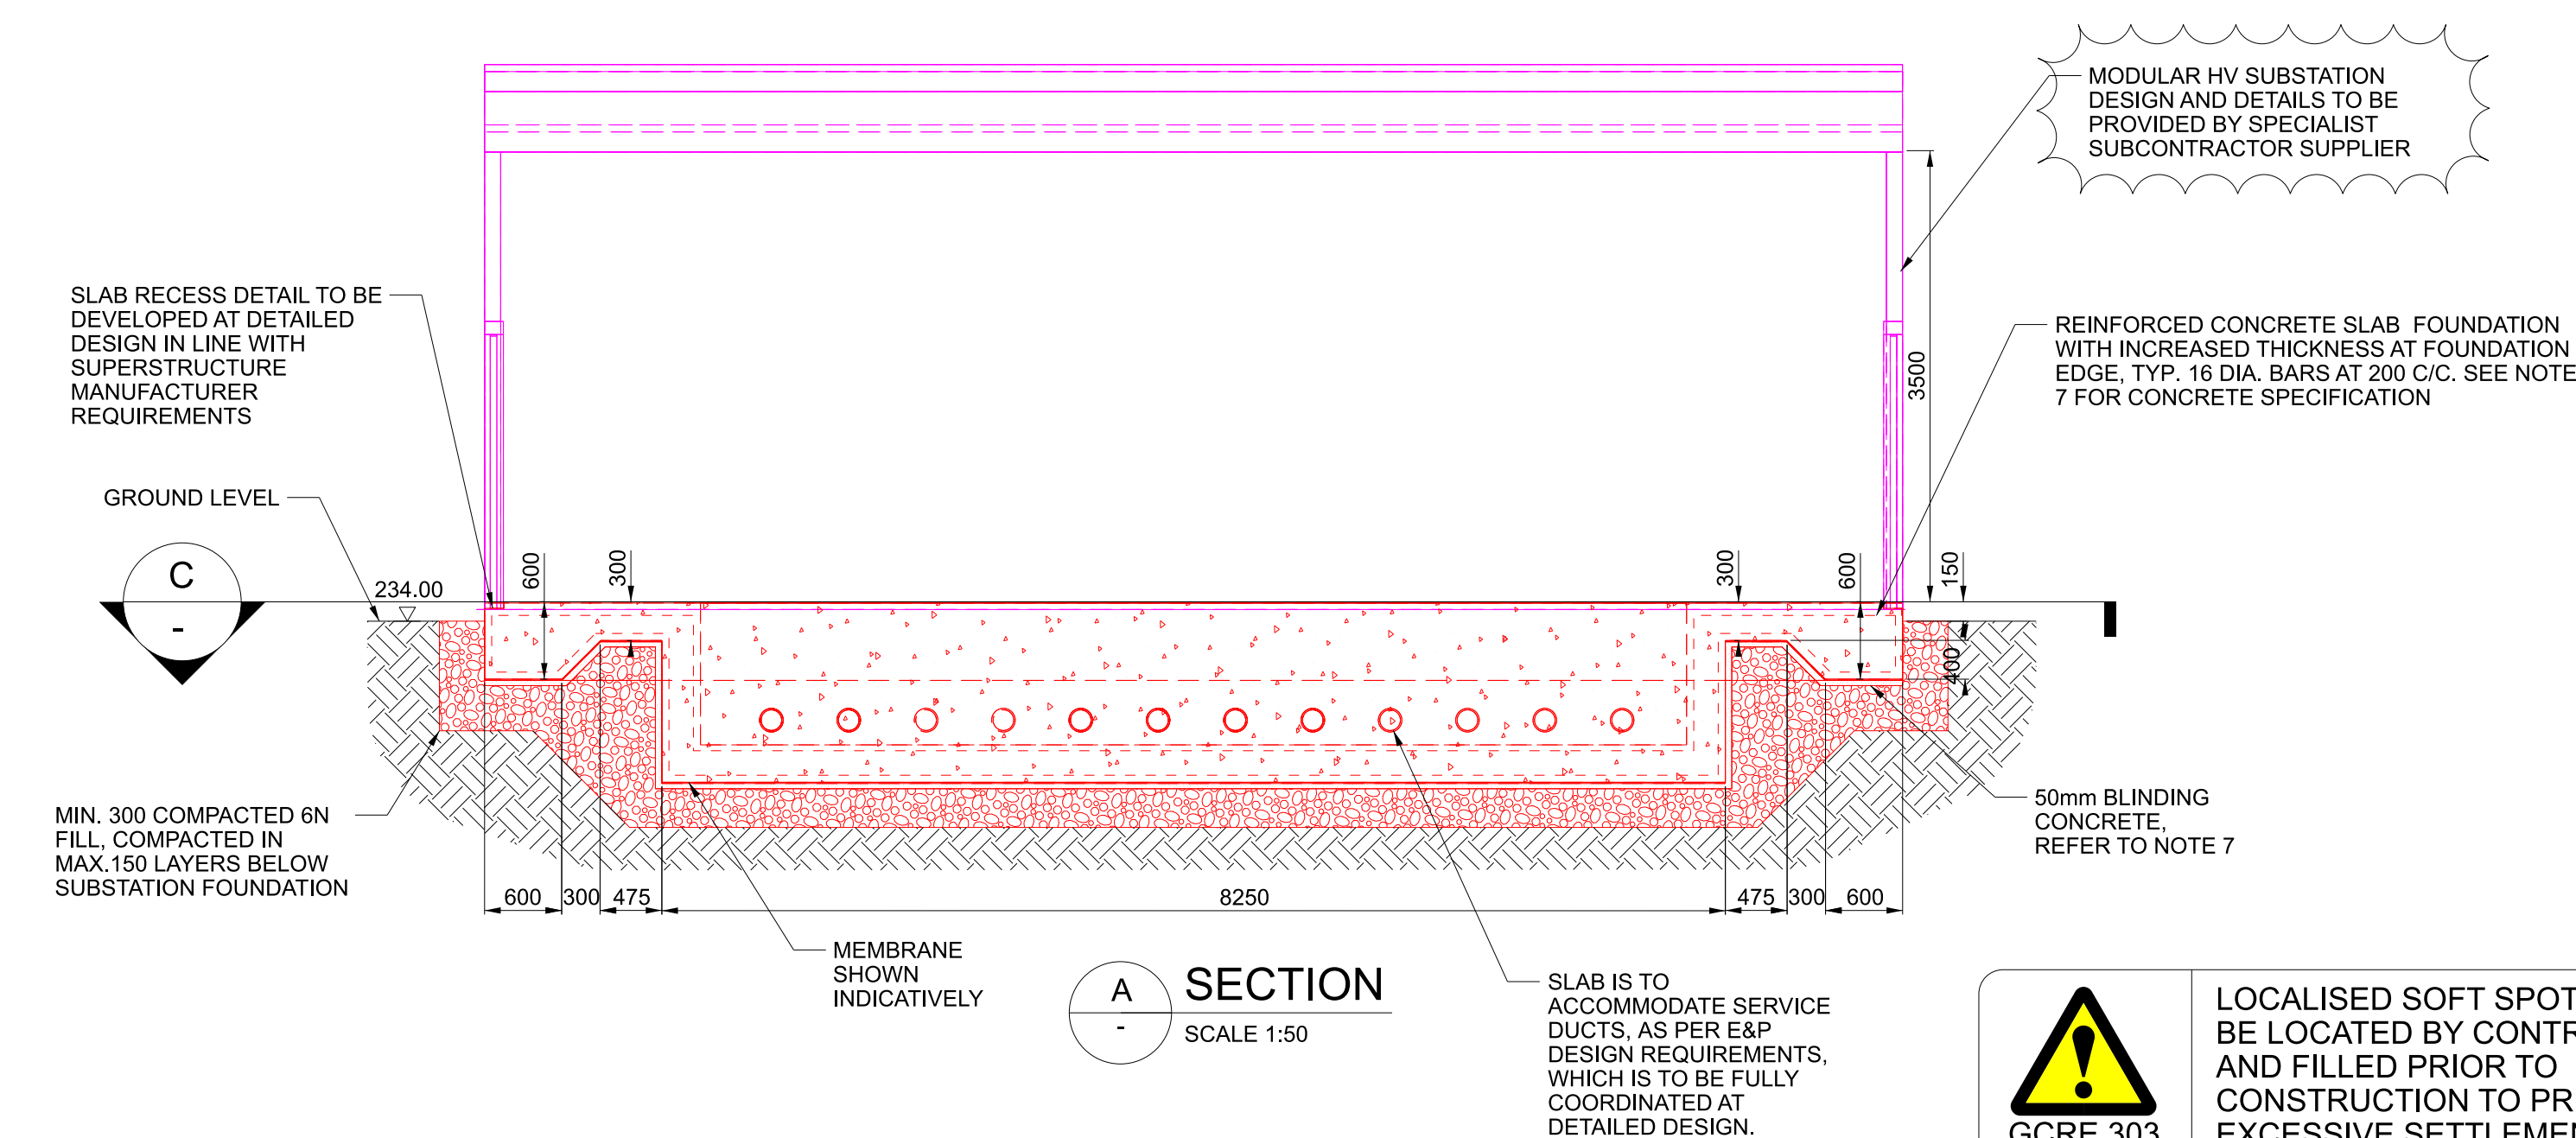
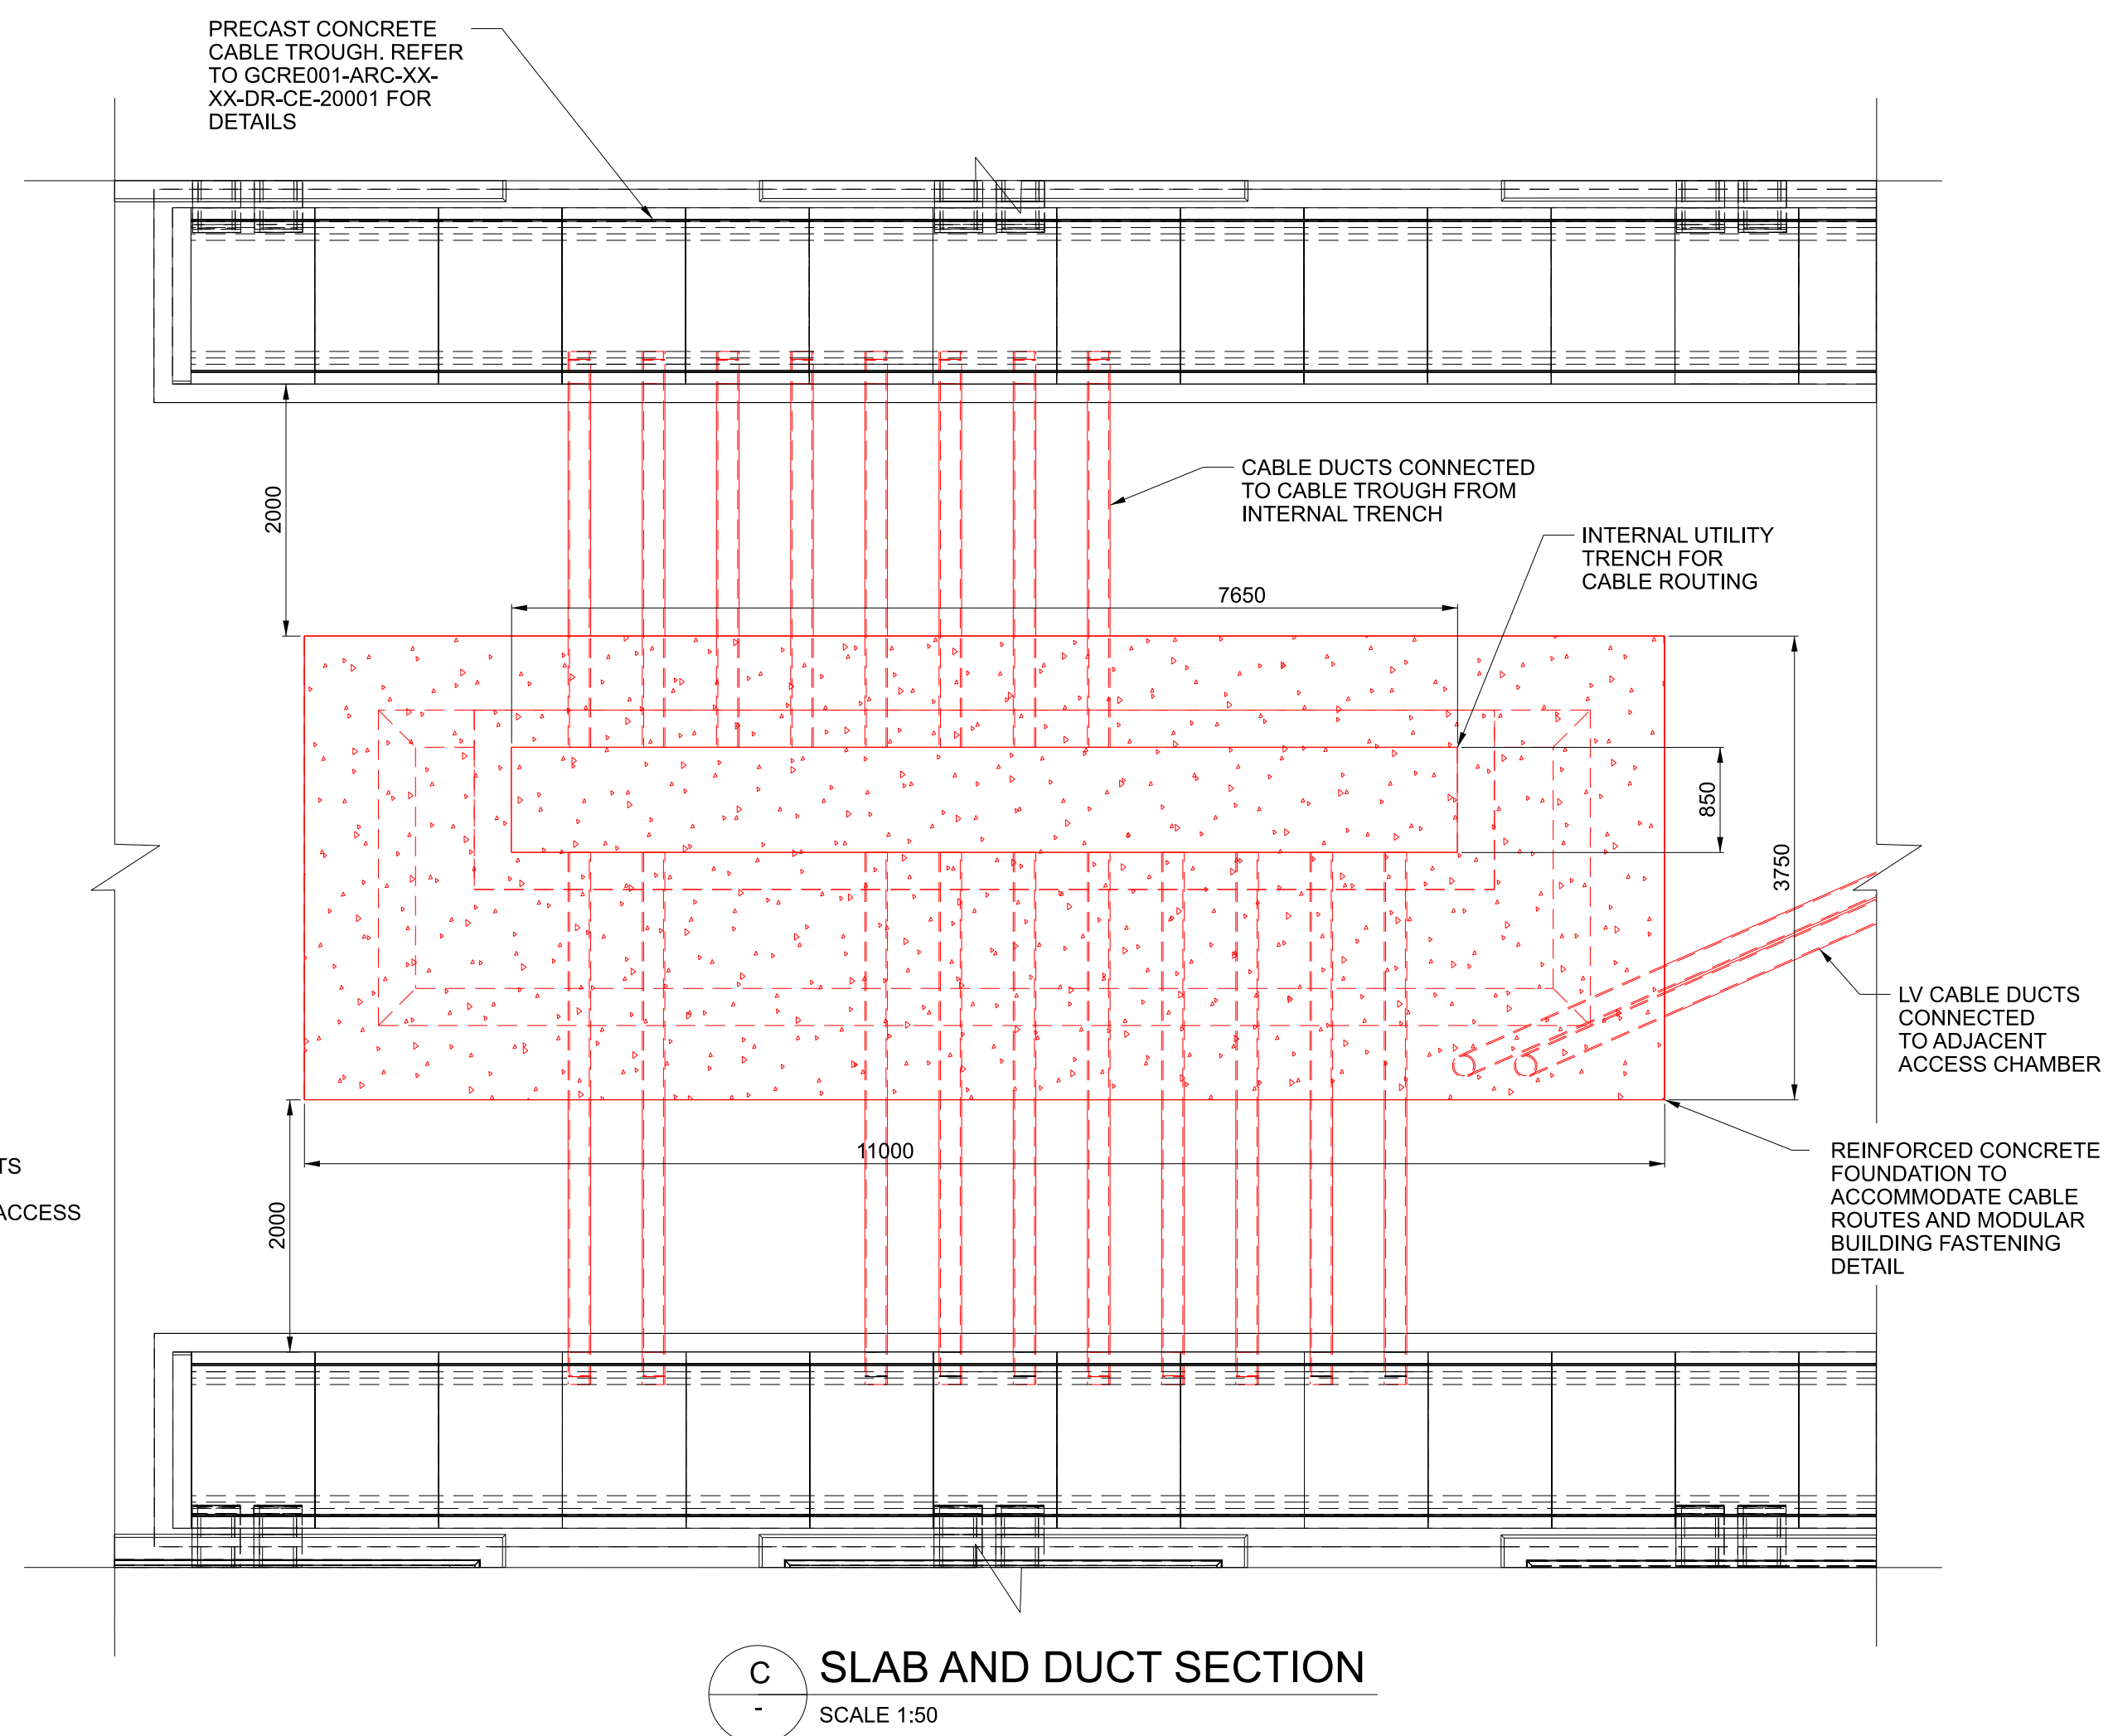


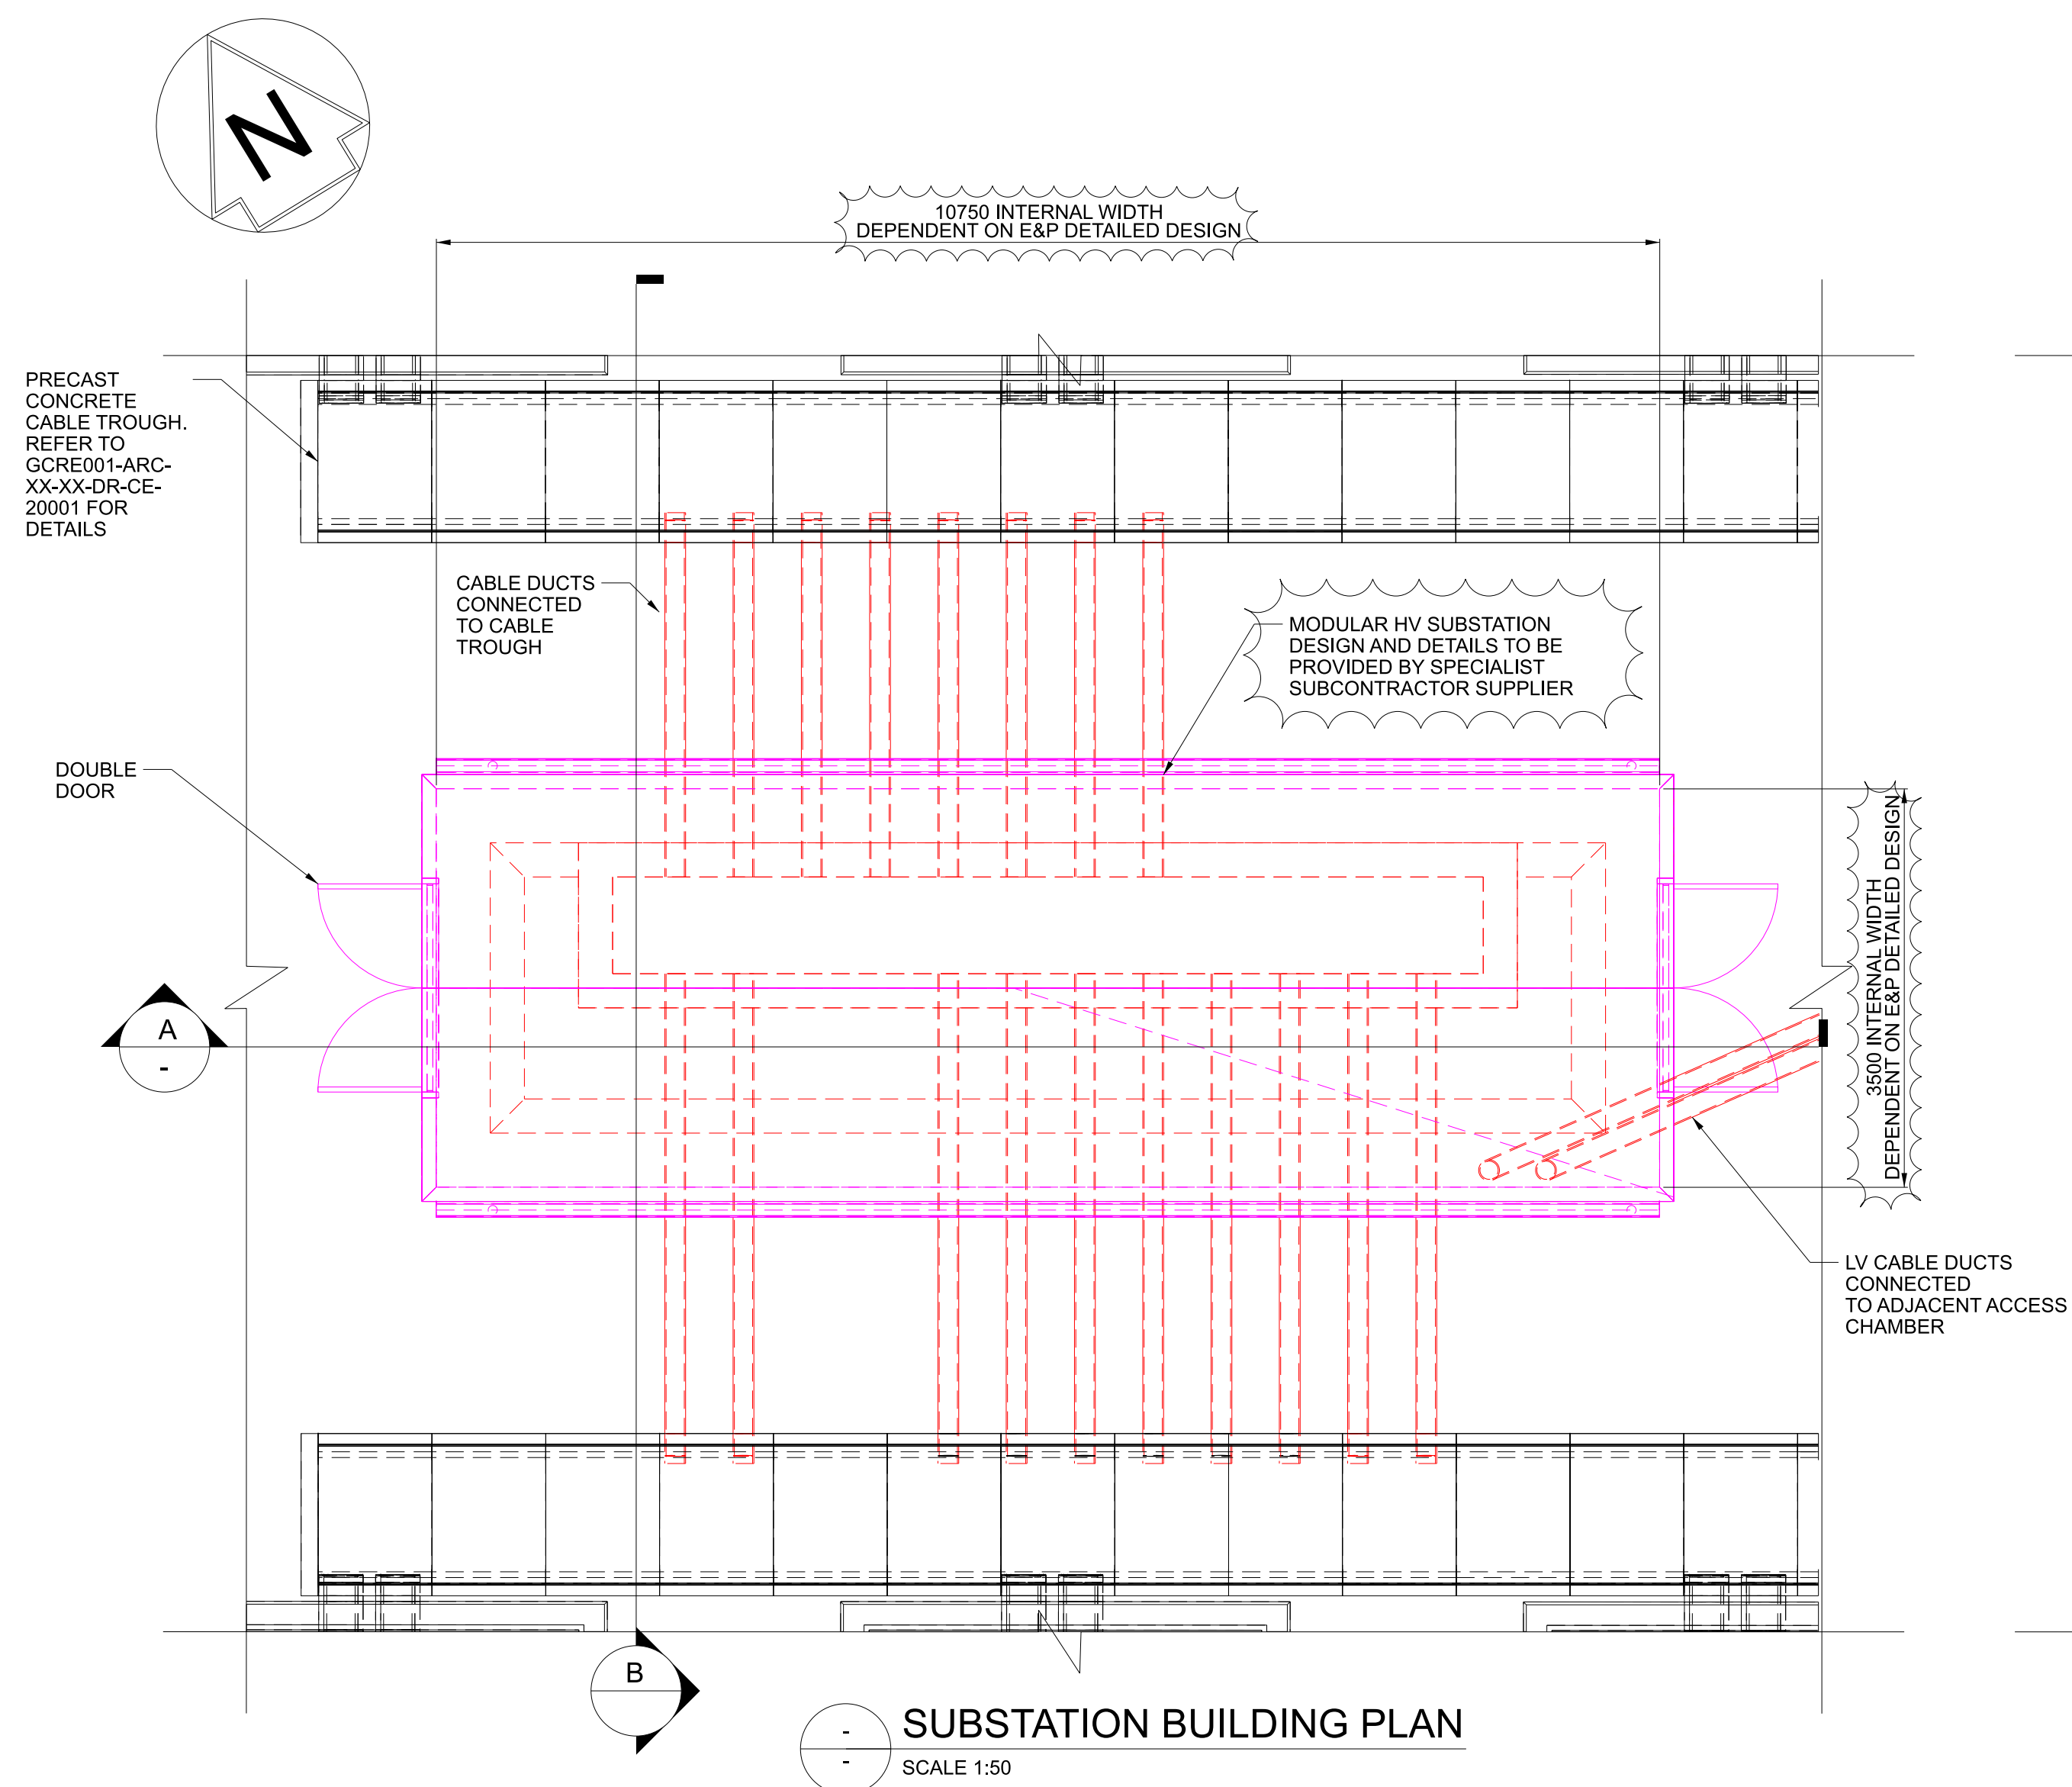

GCRE 303

LOCALISED SOFT SPOTS TO BE LOCATED BY CONTRACTOR AND FILLED PRIOR TO CONSTRUCTION TO PREVENT EXCESSIVE SETTLEMENT

1. DO NOT SCALE FROM THIS DRAWING.
2. ALL DIMENSIONS ARE IN MILLIMETRES UNLESS STATED OTHERWISE.
3. FOR GENERAL ARRANGEMENT REFER TO DRAWING GCREE001-ARC-XX-XX-DR-CE-00001 AND ASSOCIATED DRAWINGS.
4. ALL INFORMATION ON THESE DRAWINGS IS WIP AND TYPICAL STRUCTURAL SIZES INDICATED AT THIS SCALE. AS SUCH, THE TYPICAL SIZES AND INFORMATION IS SUBJECT TO CHANGE. FOLLOWING FURTHER COORDINATION WITH INTERNAL AND EXTERNAL DISCIPLINES DURING DETAILED DESIGN.
5. THIS DRAWING IS TO BE READ IN CONJUNCTION WITH GENERAL NOTES DRAWING GCREE001-ARC-XX-XX-DR-CE-20000 AND ASSOCIATED DRAWINGS.
6. REFER TO DRAWING GCREE001-ARC-XX-XX-DR-XX-XX-DR FOR HARD INFORMATION REGARDING SIGNIFICANT RESIDUAL HAZARDS IDENTIFIED BY THE DESIGNER. TYPICAL HAZARDS THAT SHOULD BE IDENTIFIED BY A COMPETENT CONTRACTOR ARE NOT INCLUDED. FOR CONCRETE SPECIFICATION(S), REFER TO NOTE E1 ON GENERAL NOTES DRAWING GCREE001-ARC-XX-XX-DR-CE-20000

KEY:

- PROPOSED CIVILS DESIGN
- OTHER PROPOSED DESIGNS FOR CONTEXT
- DESIGNED BY OTHERS

P01	22-10-14	DRAFT SHARED FOR COMMENT	WT	BS	BN	—
P02	22-12-02	AIP SUBMISSION FOR IDC	JL	BS	ER	—
P03	23-01-09	AIP SUBMISSION	WT	BS	ER	TH
Rev	Date	Description	Prod.	Chk.	Rev.	App.

Project:



The logo for the Global Centre of Rail Excellence (GCRE) features a stylized, swooping graphic in shades of purple and red. The letters 'GCRE' are prominently displayed in a bold, italicized, red serif font. Below this, the text 'Global Centre of Rail Excellence' is written in a smaller, black, sans-serif font.

Site	Client
	GCRE Ltd

 **ARCADIS**

Registered office:
80 Fenchurch Street,
London,
EC3M 4BY

Coordinating office:
1st Floor
2 Glass Wharf, Temple Quay
Bristol BS2 0FR
Tel: 44 (0)117 372 1200

www.arcadis.com © Copyright reserved

Drawing Title:

**SUBSTATION BUILDING
(PHASE 1A)**

Designed: -	Signed -	Date -
Produced: W.Thompson	Signed -	Date 2023-01-09
Checked: B.Stephens	Signed -	Date 2023-01-09
Reviewed: E.Rold	Signed -	Date 2023-01-09
Approved: T.Harnett	Signed -	Date 2023-01-09
Design Stage: C	ELR: -	Message: -
Original Size: A1	Grid: -	Datum: -
Subsality Code: B1	Scale: NTS	Project Number: GRE001

Partially Signed-off -	
Drawing Number: GCRE001-ARC-XX-XX-DR-CE-20070	Revision: P03