


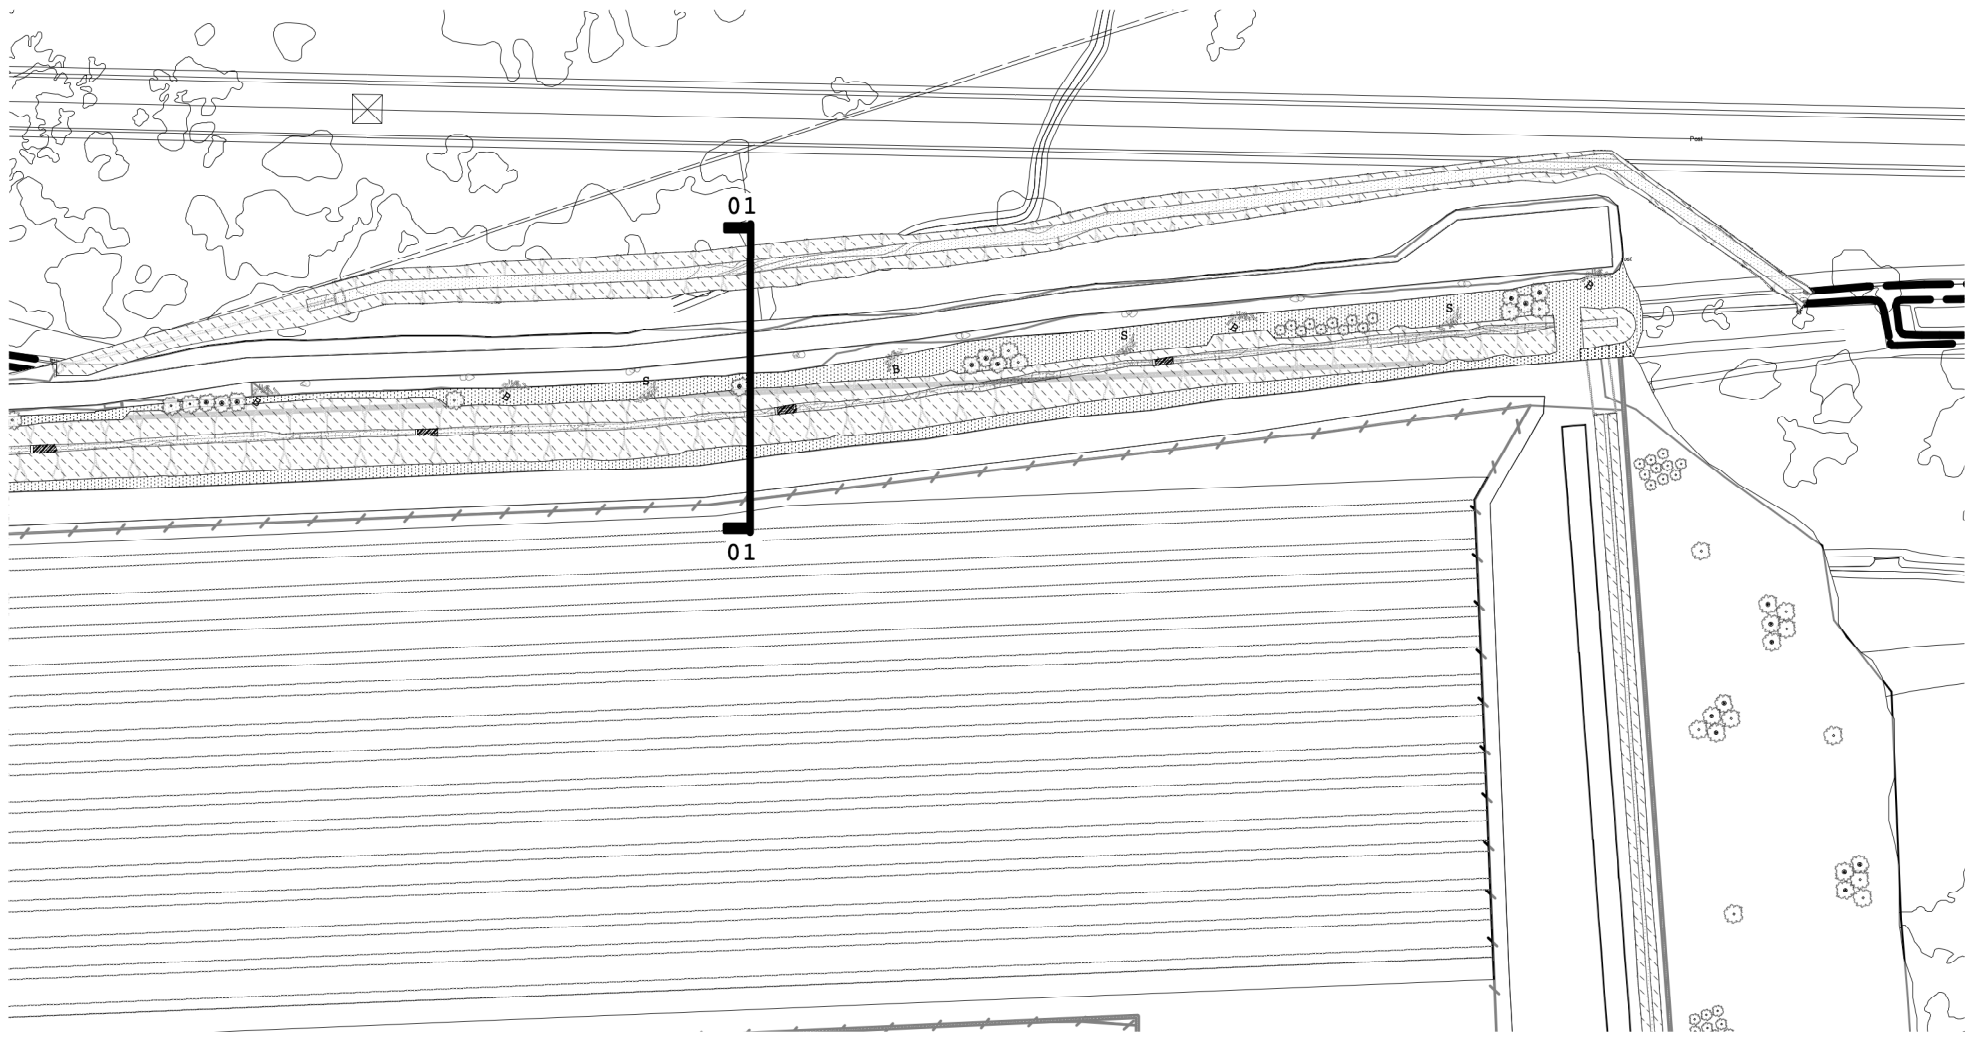

Key plan

© JCLA

Do not scale from this drawing. Any discrepancies or queries should be brought to the attention of the authors. Dimensions are to be verified on site prior to construction.

To be read in conjunction with all relevant Architects', Services and Structural Engineers' drawings.


All existing site, tree and building information has been compiled from different sources.

Refer to current revisions of all referenced files.

Notes:

- Section for illustrative purposes only. Refer to Engineer's information for detail on levels, earthworks and drainage design.

Key:

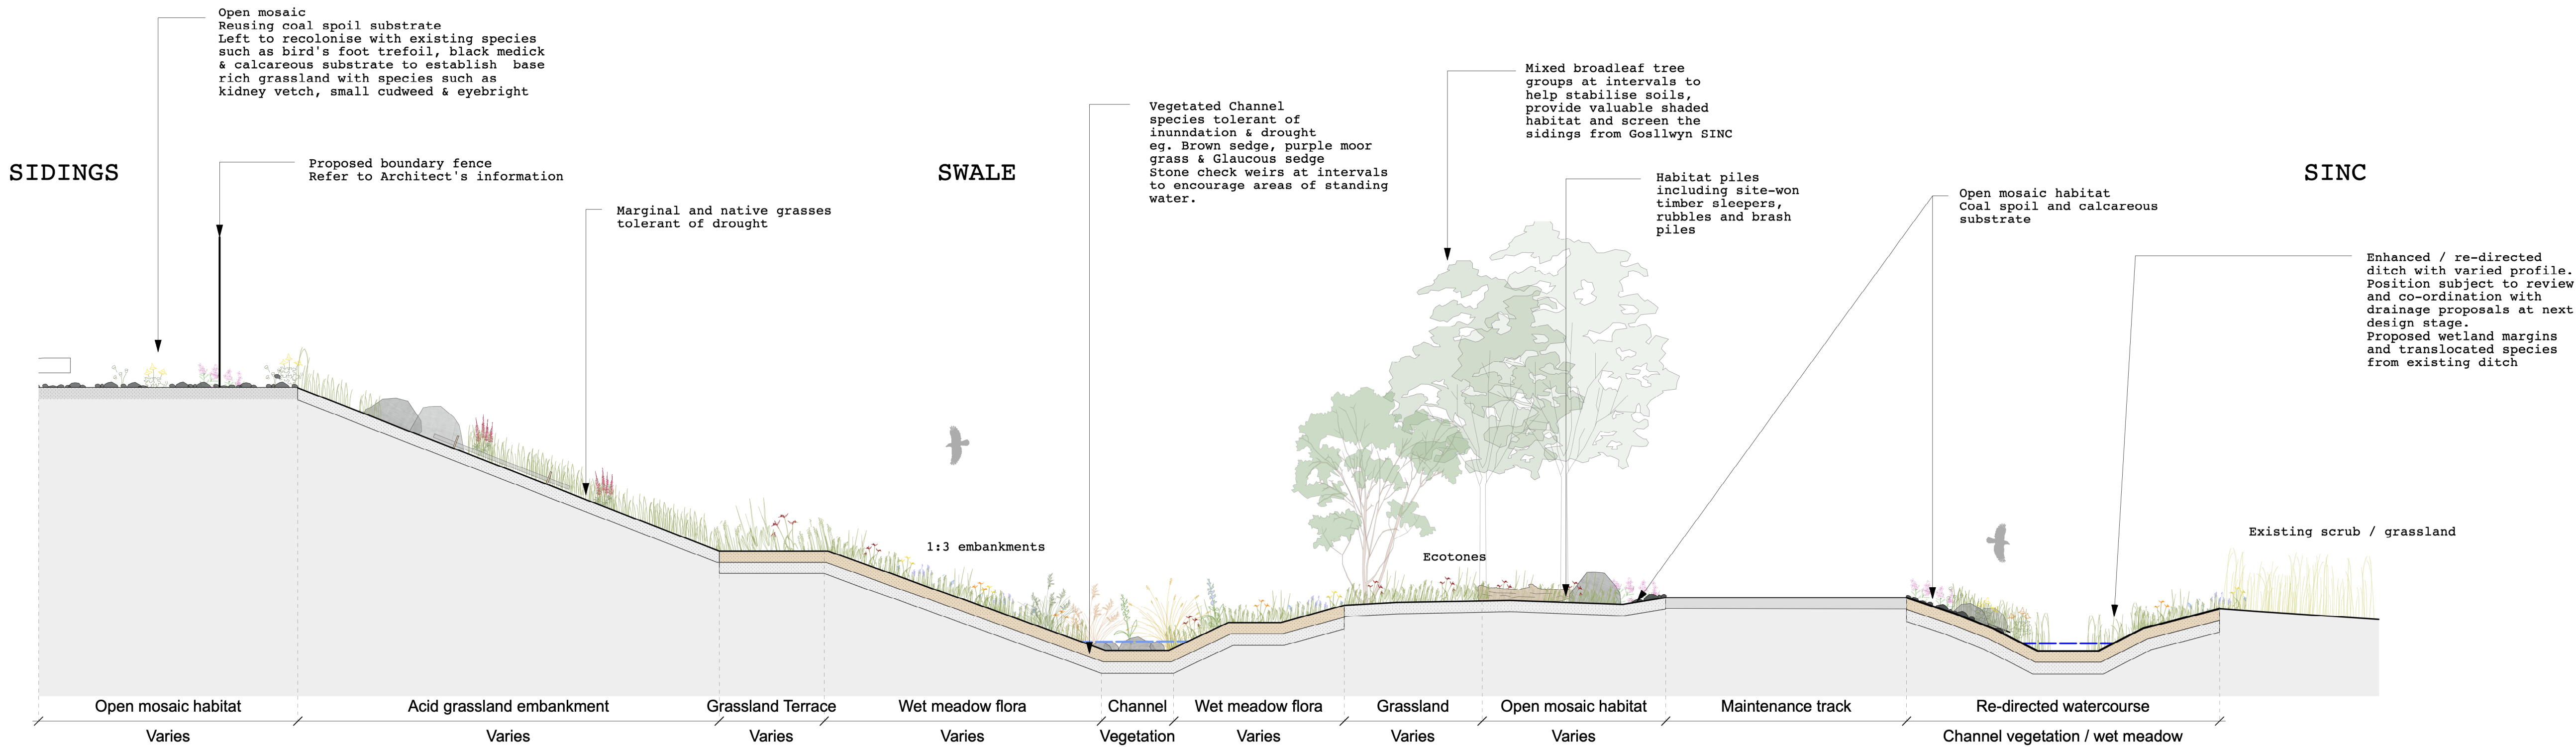

Typical Section 01: Swale
Scale 1:50 @ A1

Rev	Date	Description
P01	22.12.2022	FOR PLANNING
P02	16.12.2022	FOR PLANNING

JCLA

Jonathan Cook Landscape Architects Ltd
3A Tillye Yard
LONDON SE17 3QA
Tel +44 (0)207 703 3270
www.jcla.co.uk

Client
GCRE

Project
OW181 GCRE Phase 1A

Drawing Title
Landscape Section 01: Swale

Drawing Status	
FOR PLANNING	
Date	Scale
22.12.2022	1:50 @ A1
Drawing Number	Revision
OW181.S.01.SW	P02