


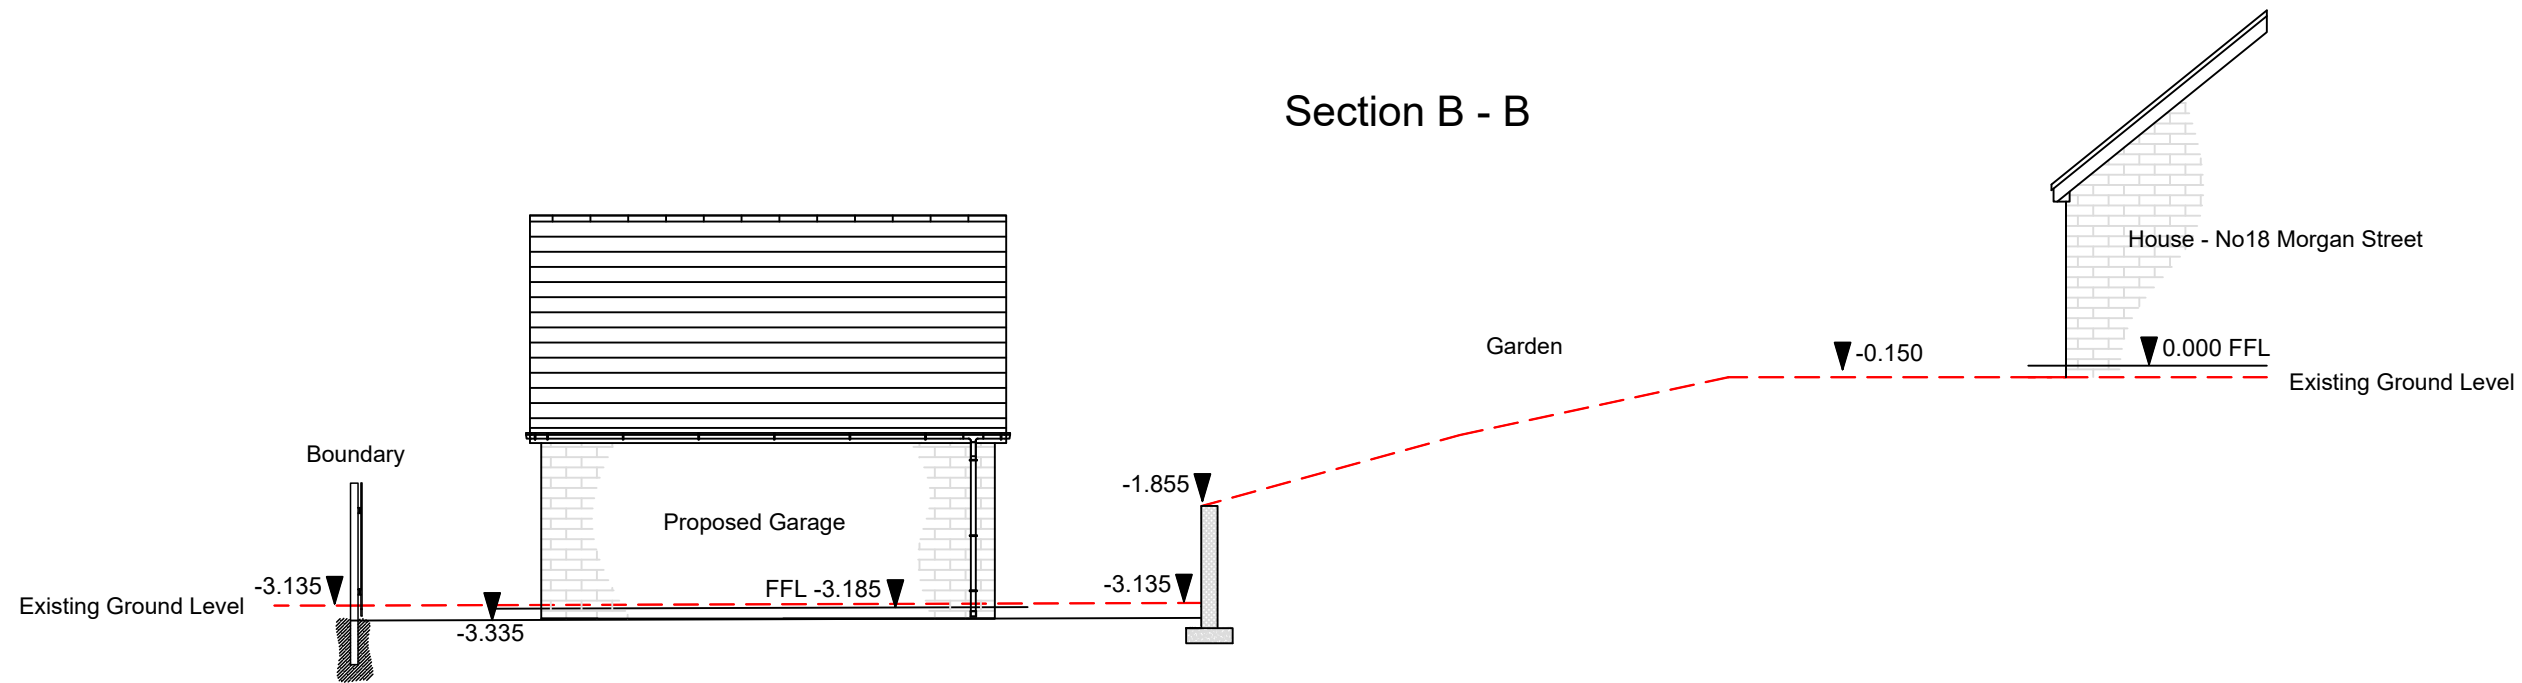

SECTION B - B

PROPOSED GARAGE
18 MORGAN STREET
TREBANOS
SWANSEA
SA8 4DW

DRAWN BY

L.SMITH

DRAWING A8

Scale 1:100