


Section A - A

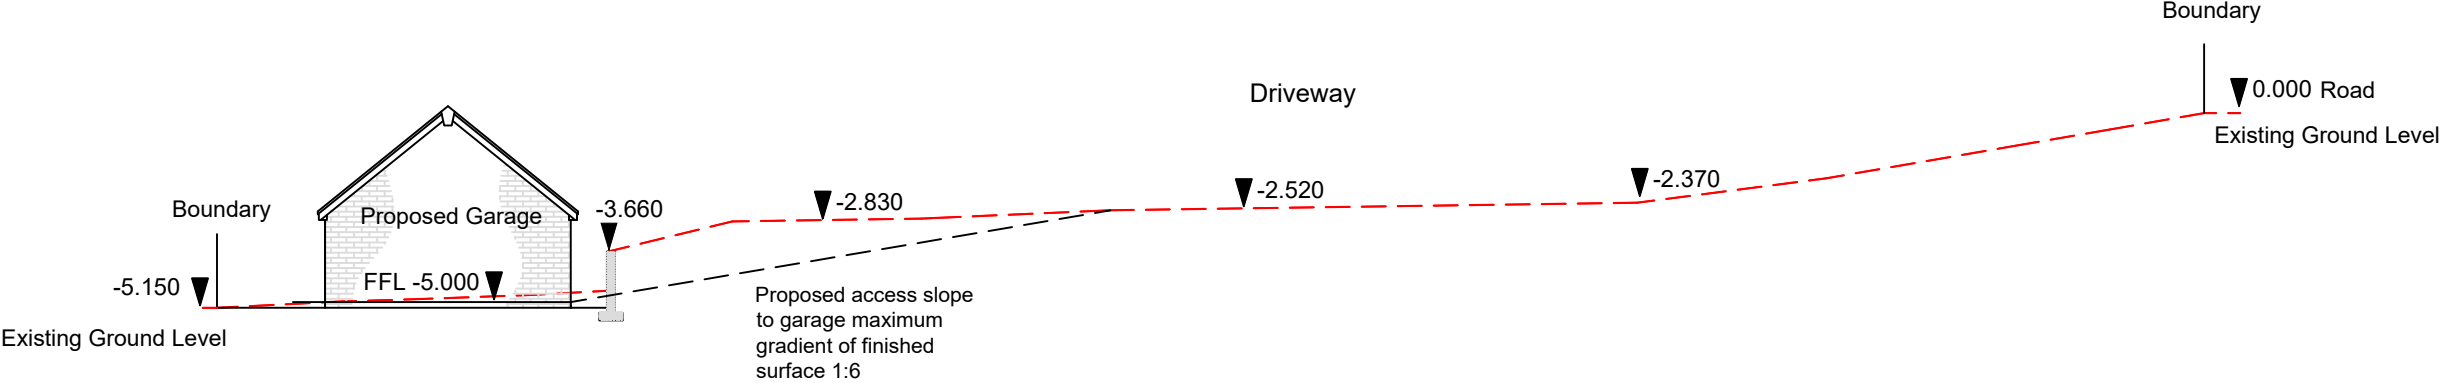

SECTION A - A

PROPOSED GARAGE
18 MORGAN STREET
TREBANOS
SWANSEA
SA8 4DW

DRAWN BY

L.SMITH

DRAWING A7

Scale 1:200