


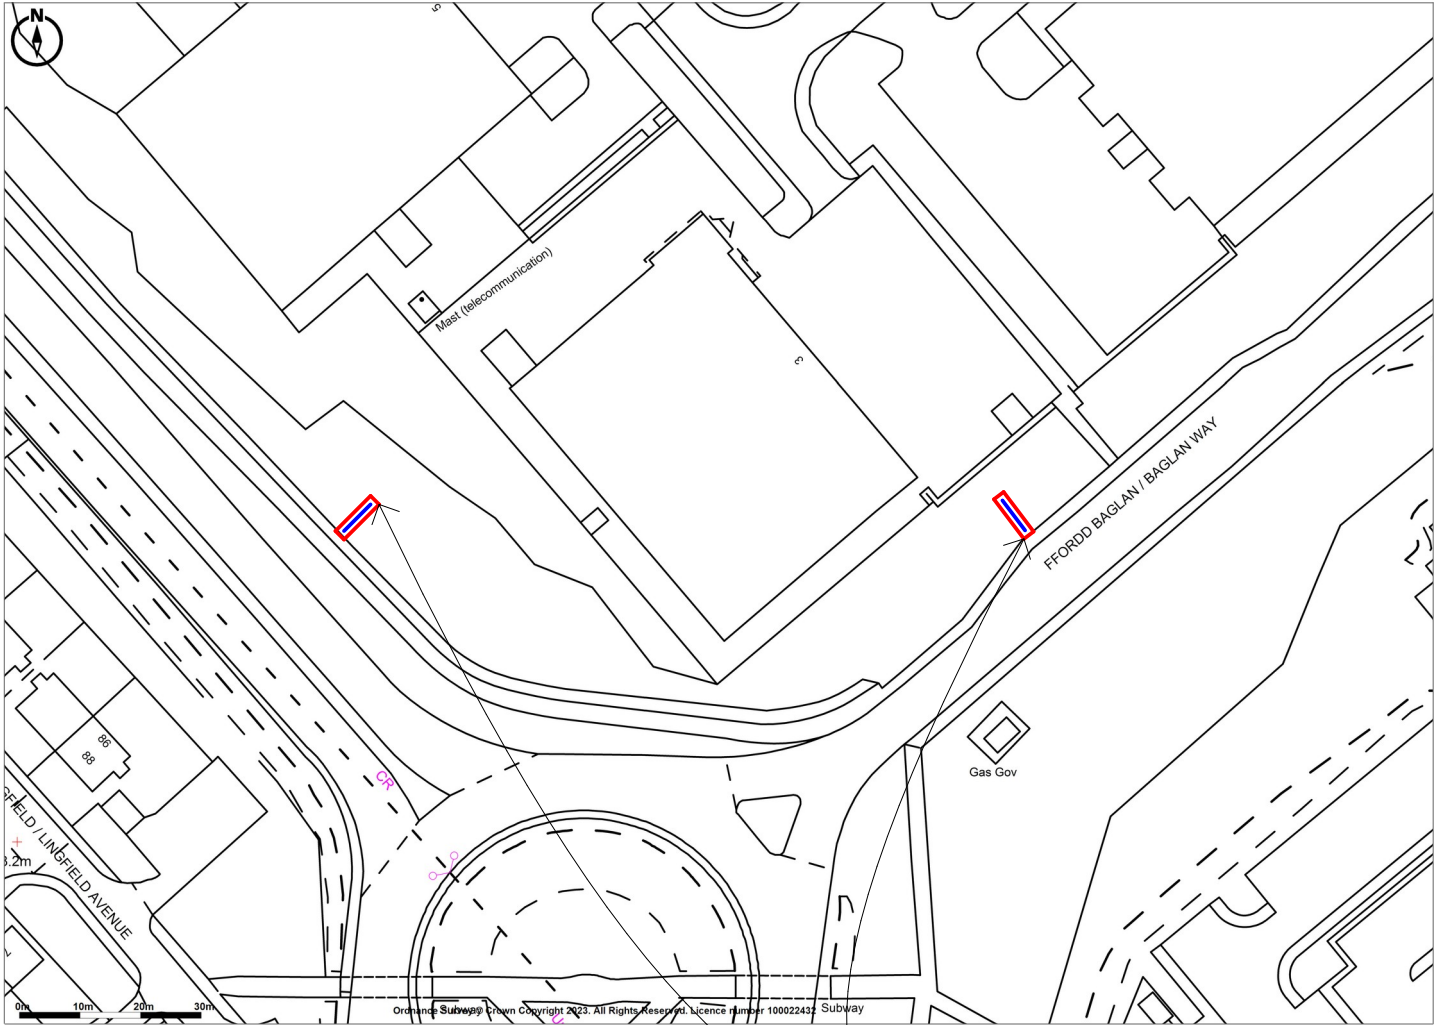

Promap
LANDMARK INFORMATION

Ordnance Survey Crown Copyright 2023. All rights reserved.
Licence number 100022432.
Plotted Scale - 1:1250. Paper Size - A4

Application Sites

Project	Drawing Name	Date	Drawing No.	Revision	Drawing Scale 1:1250 @ A4
Land at Baglan Industrial Estate, Port Talbot, SA12 6DT	Location Plan - Proposed	3.05.2023	T4795 A4 050		

Turnkey
A4