


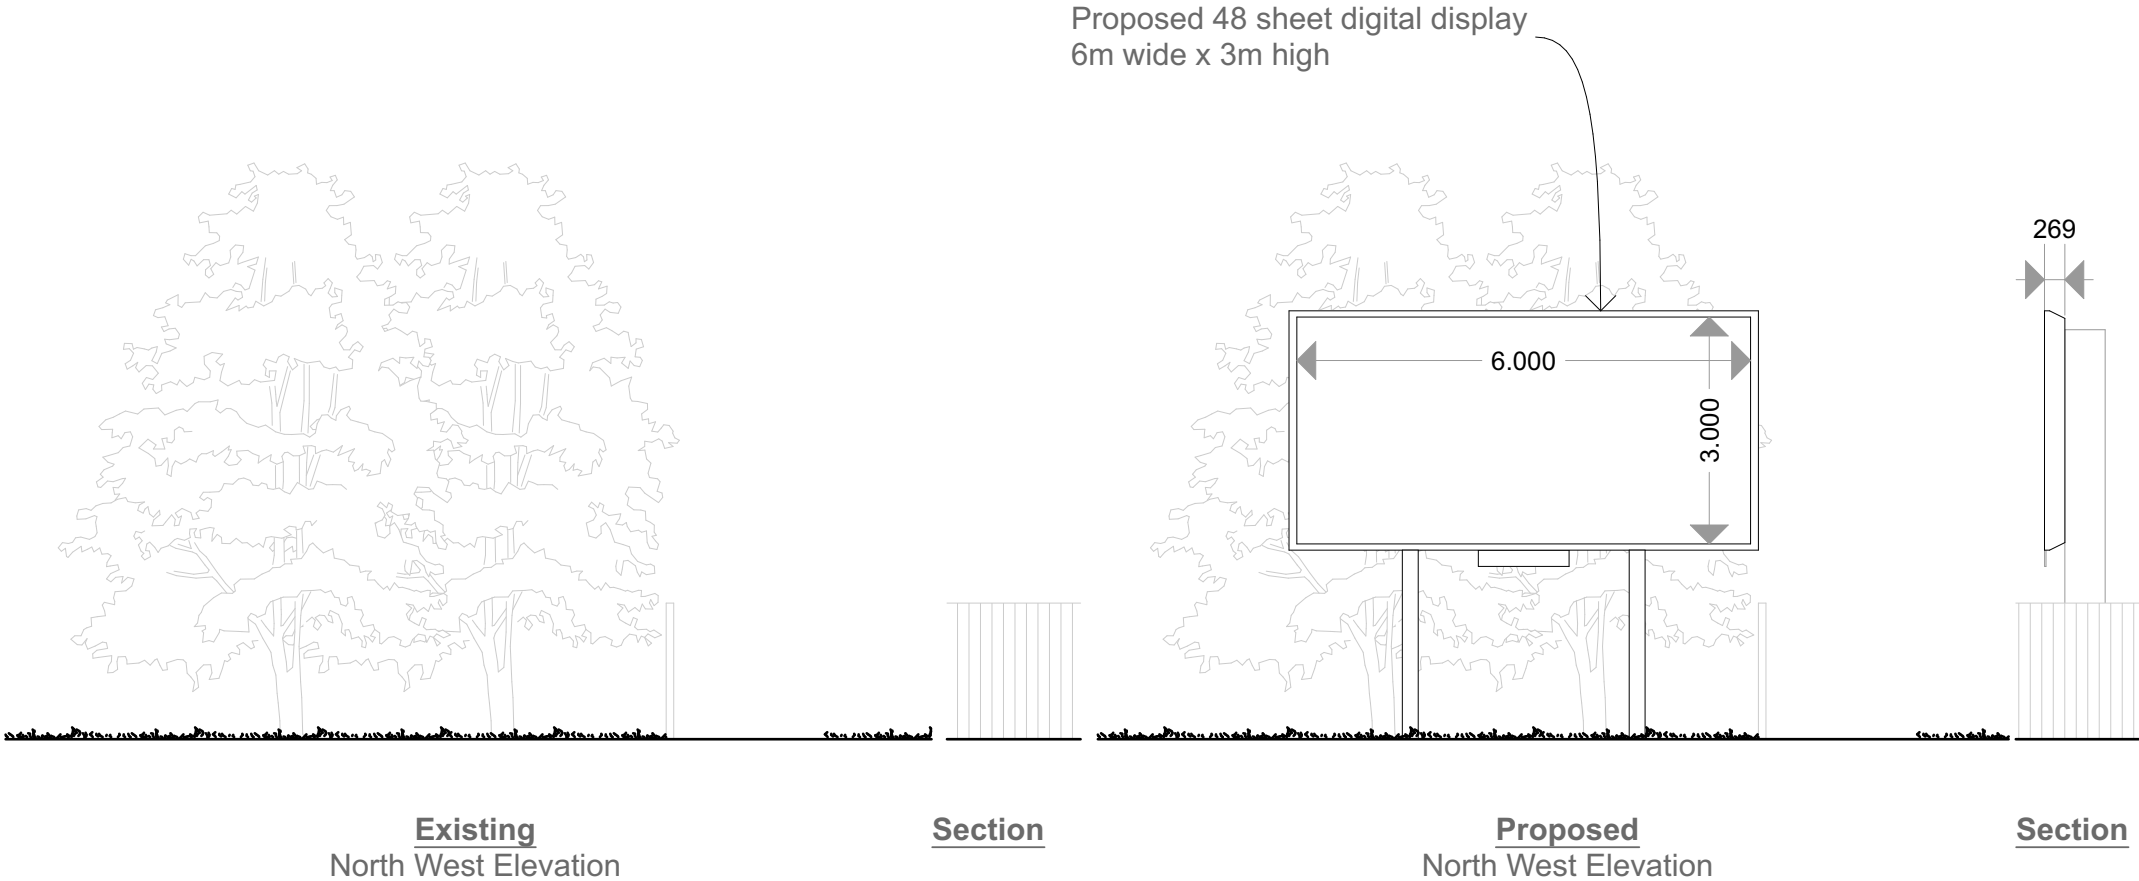

Project	Drawing Name	Date	Drawing No.	Revision	Drawing Scale 1:100 @ A4	Turnkey A4
Land at Baglan Industrial Estate, Port Talbot, SA12 6DT	Elevations - Existing and Proposed	3.05.2023	T4795 A4 060			