

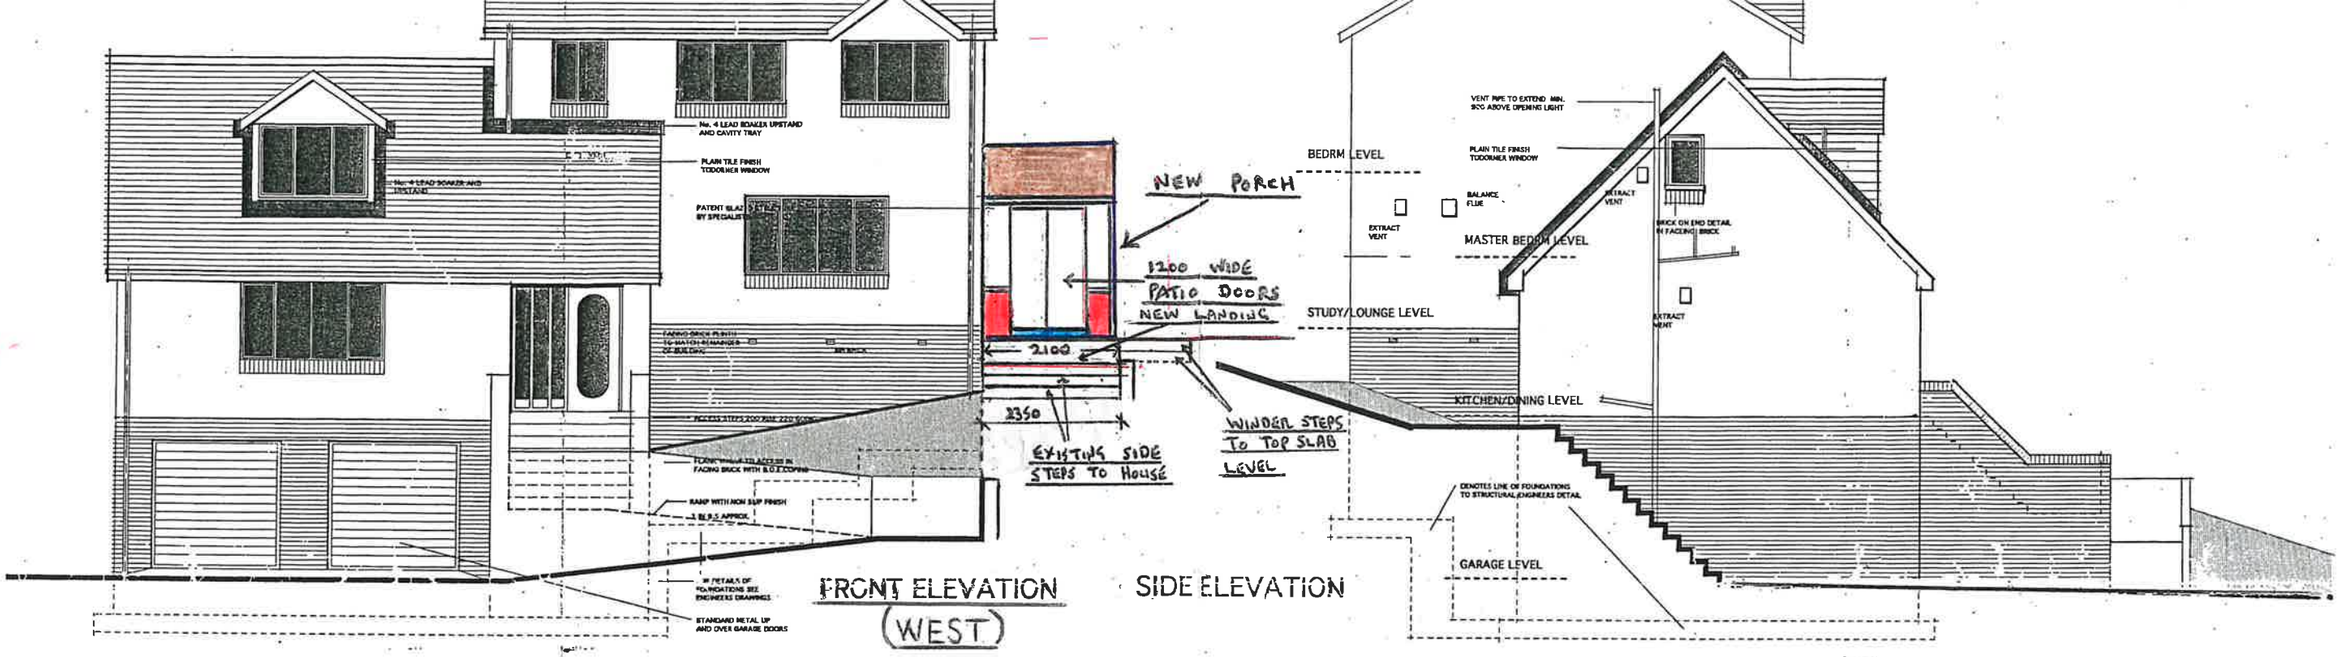



FRONT ELEVATION (WEST) 1:100

SIDE ELEVATION

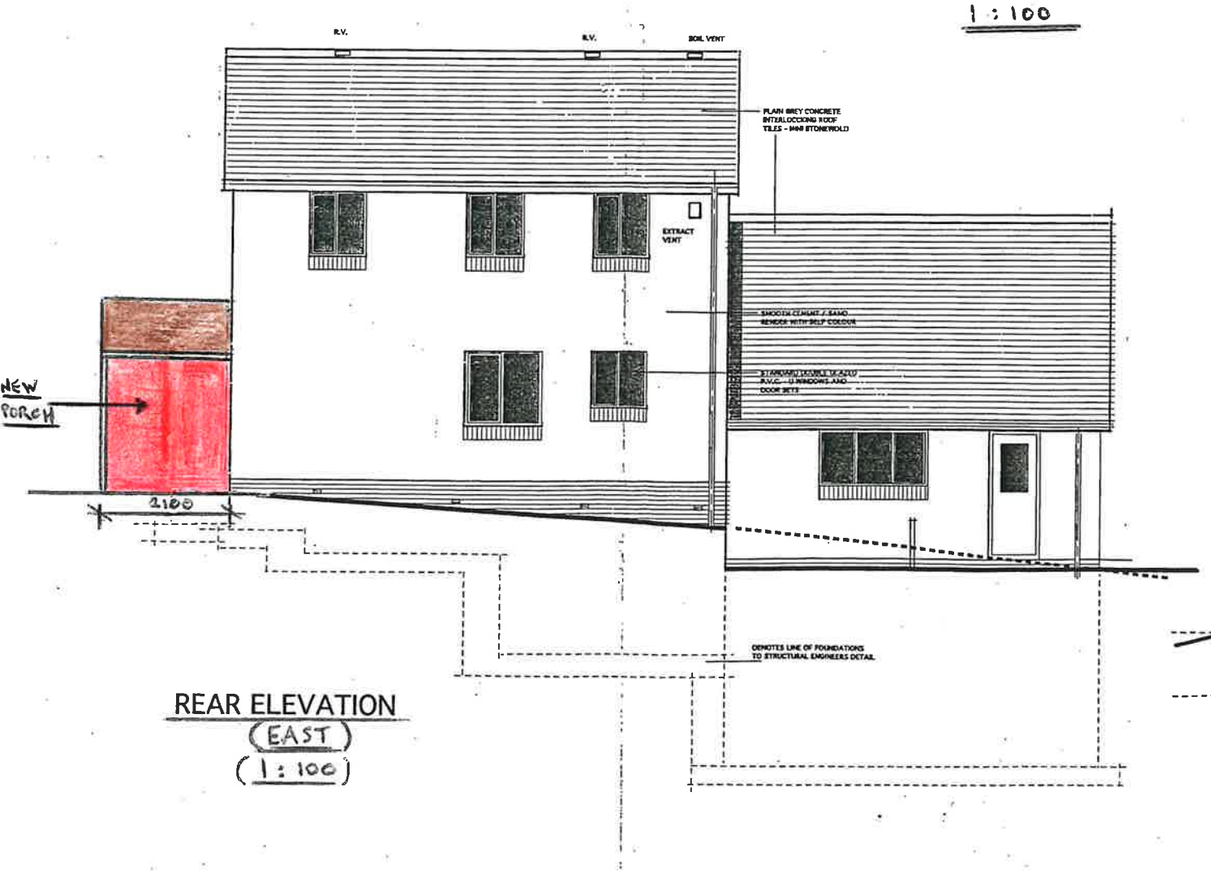


REAR ELEVATION (EAST) (1:100)

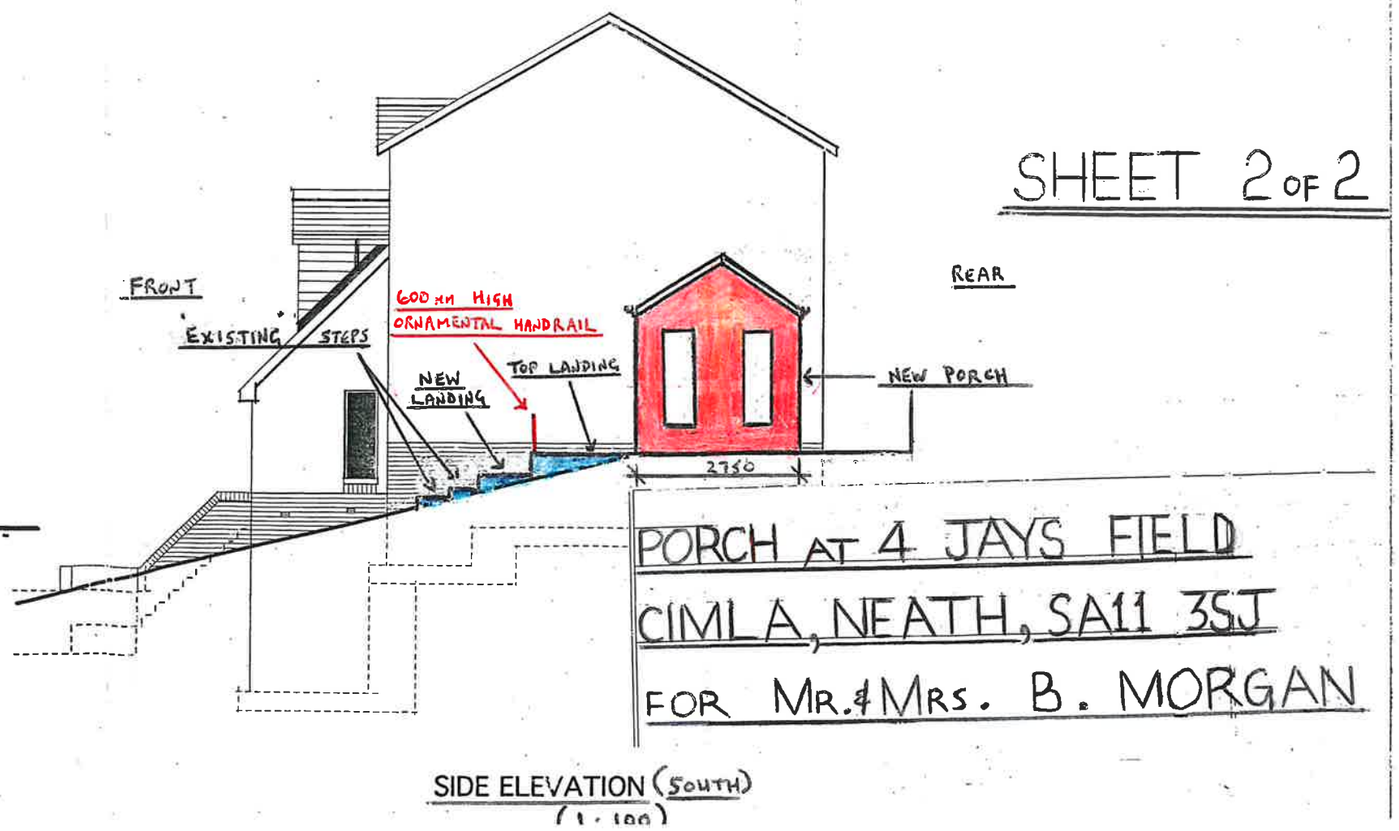


SIDE ELEVATION (SOUTH) (1:100)

SHEET 2 OF 2

PORCH AT 4 JAYS FIELD
CIMLA, NEATH, SA11 3SJ
FOR MR. & MRS. B. MORGAN