




(SOUTH EAST) 1:50

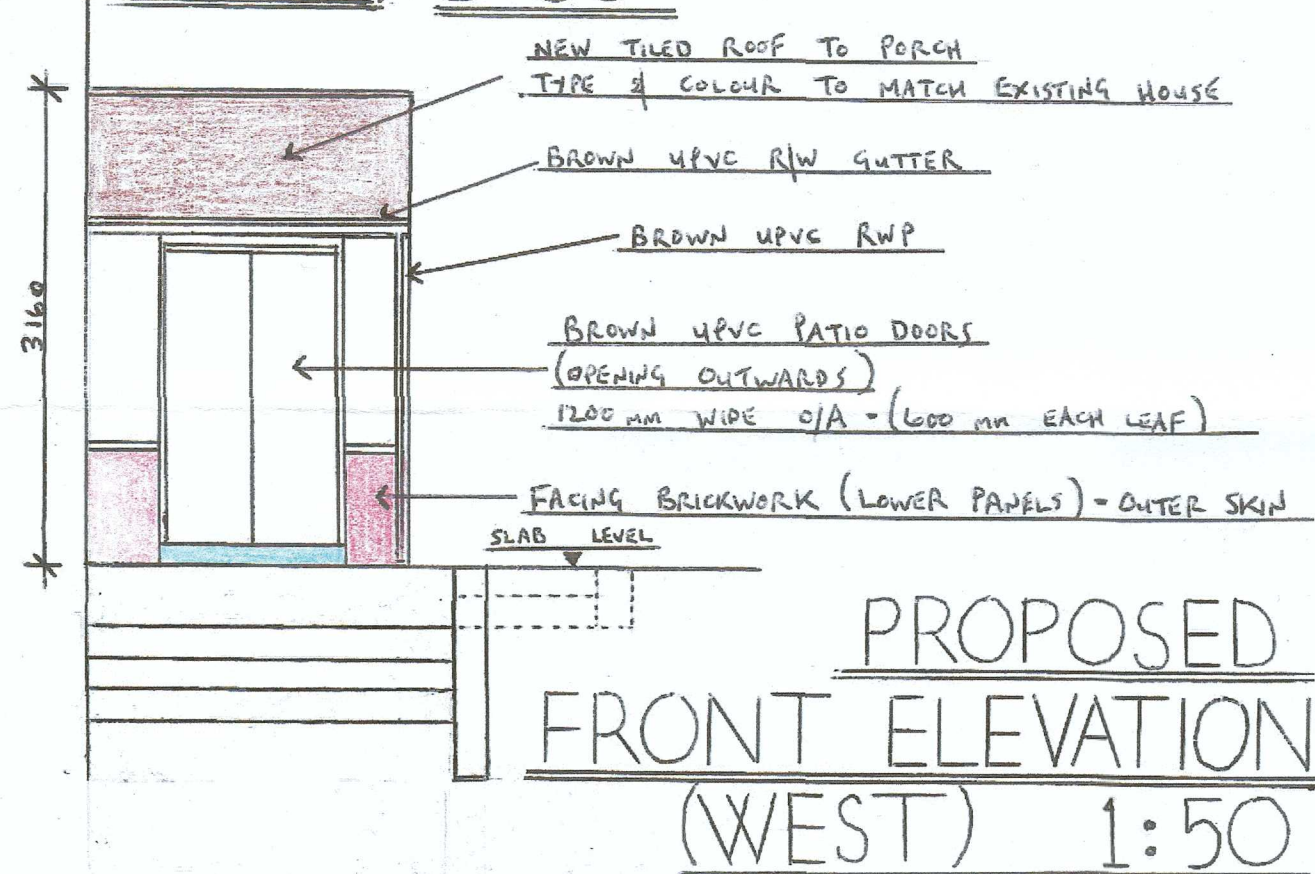

PROPOSED
ONT ELEVATION
(WEST) 1:50

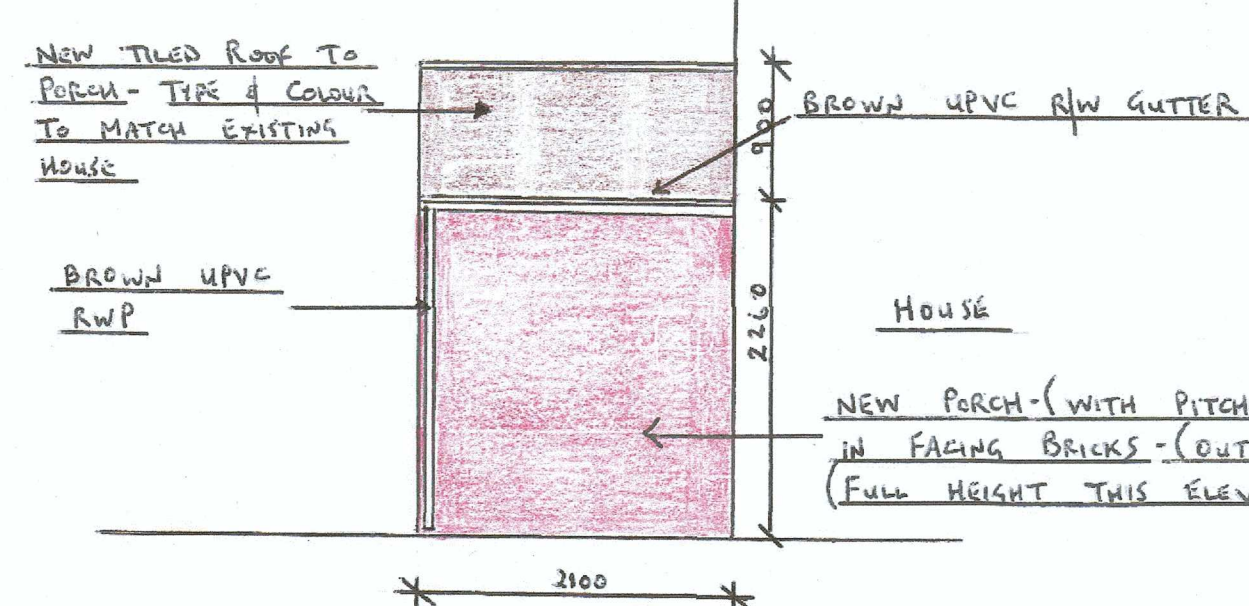


PROPOSED REAR ELEVATION
(EAST) 1:50

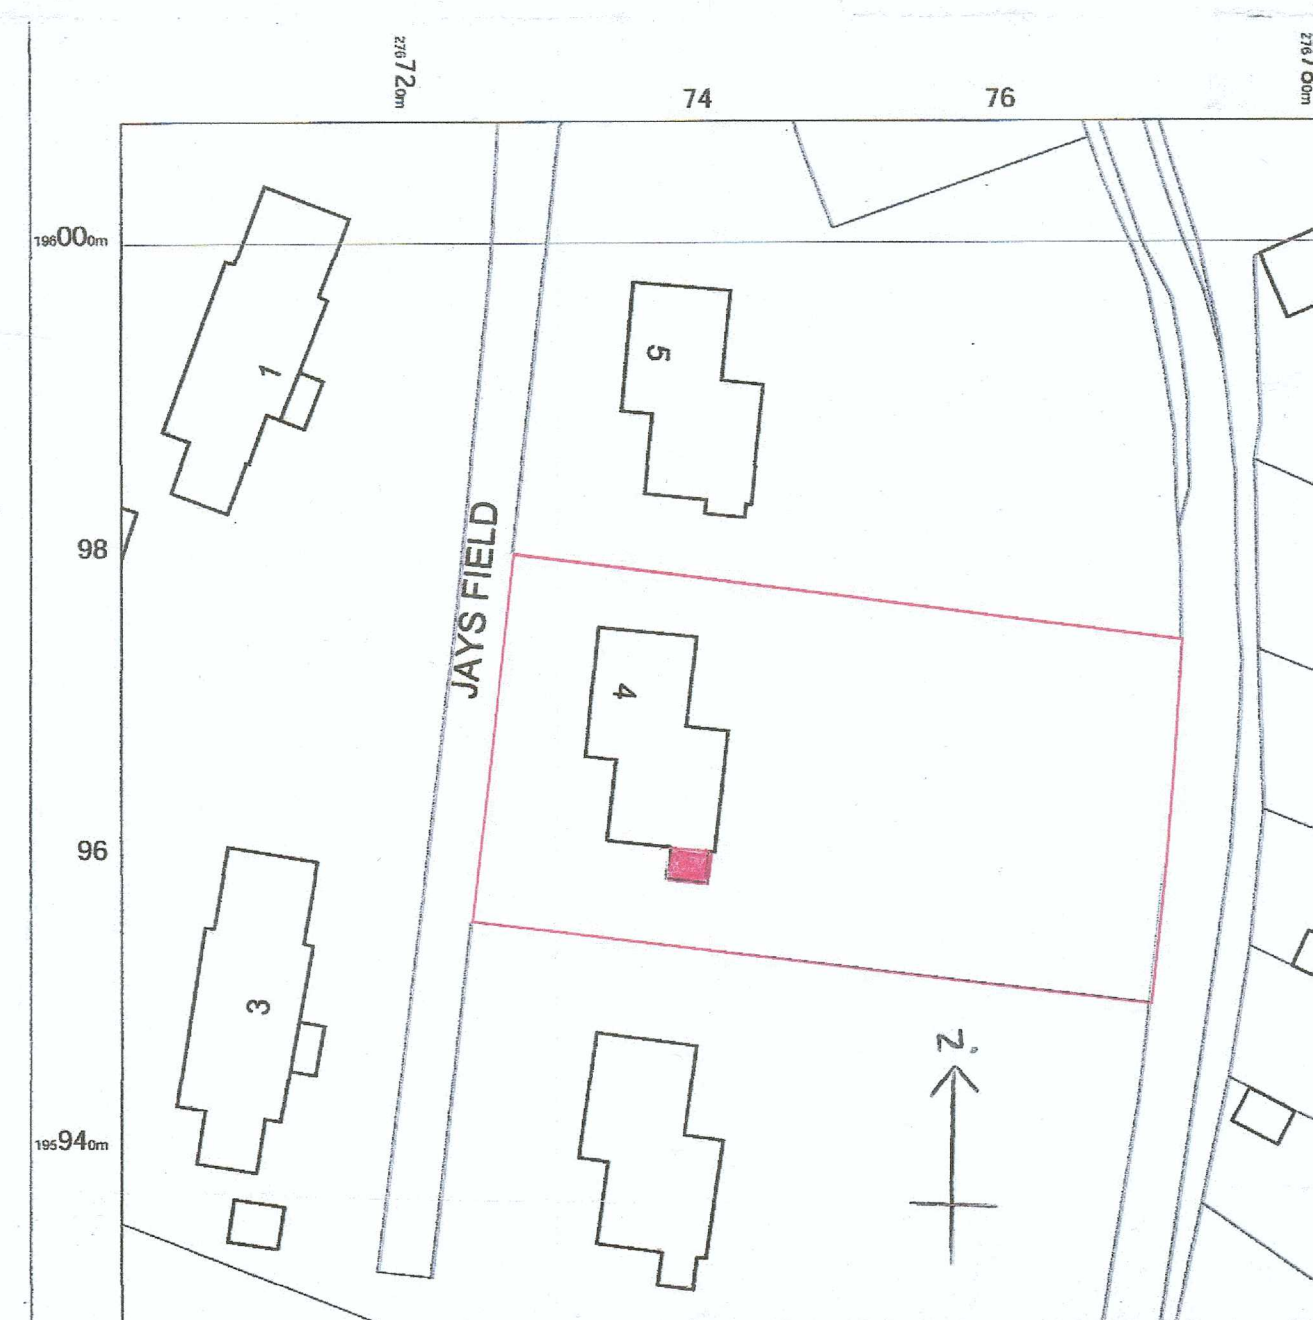

BLOCK PLAN 1:500



LOCATION PLAN 1:1250

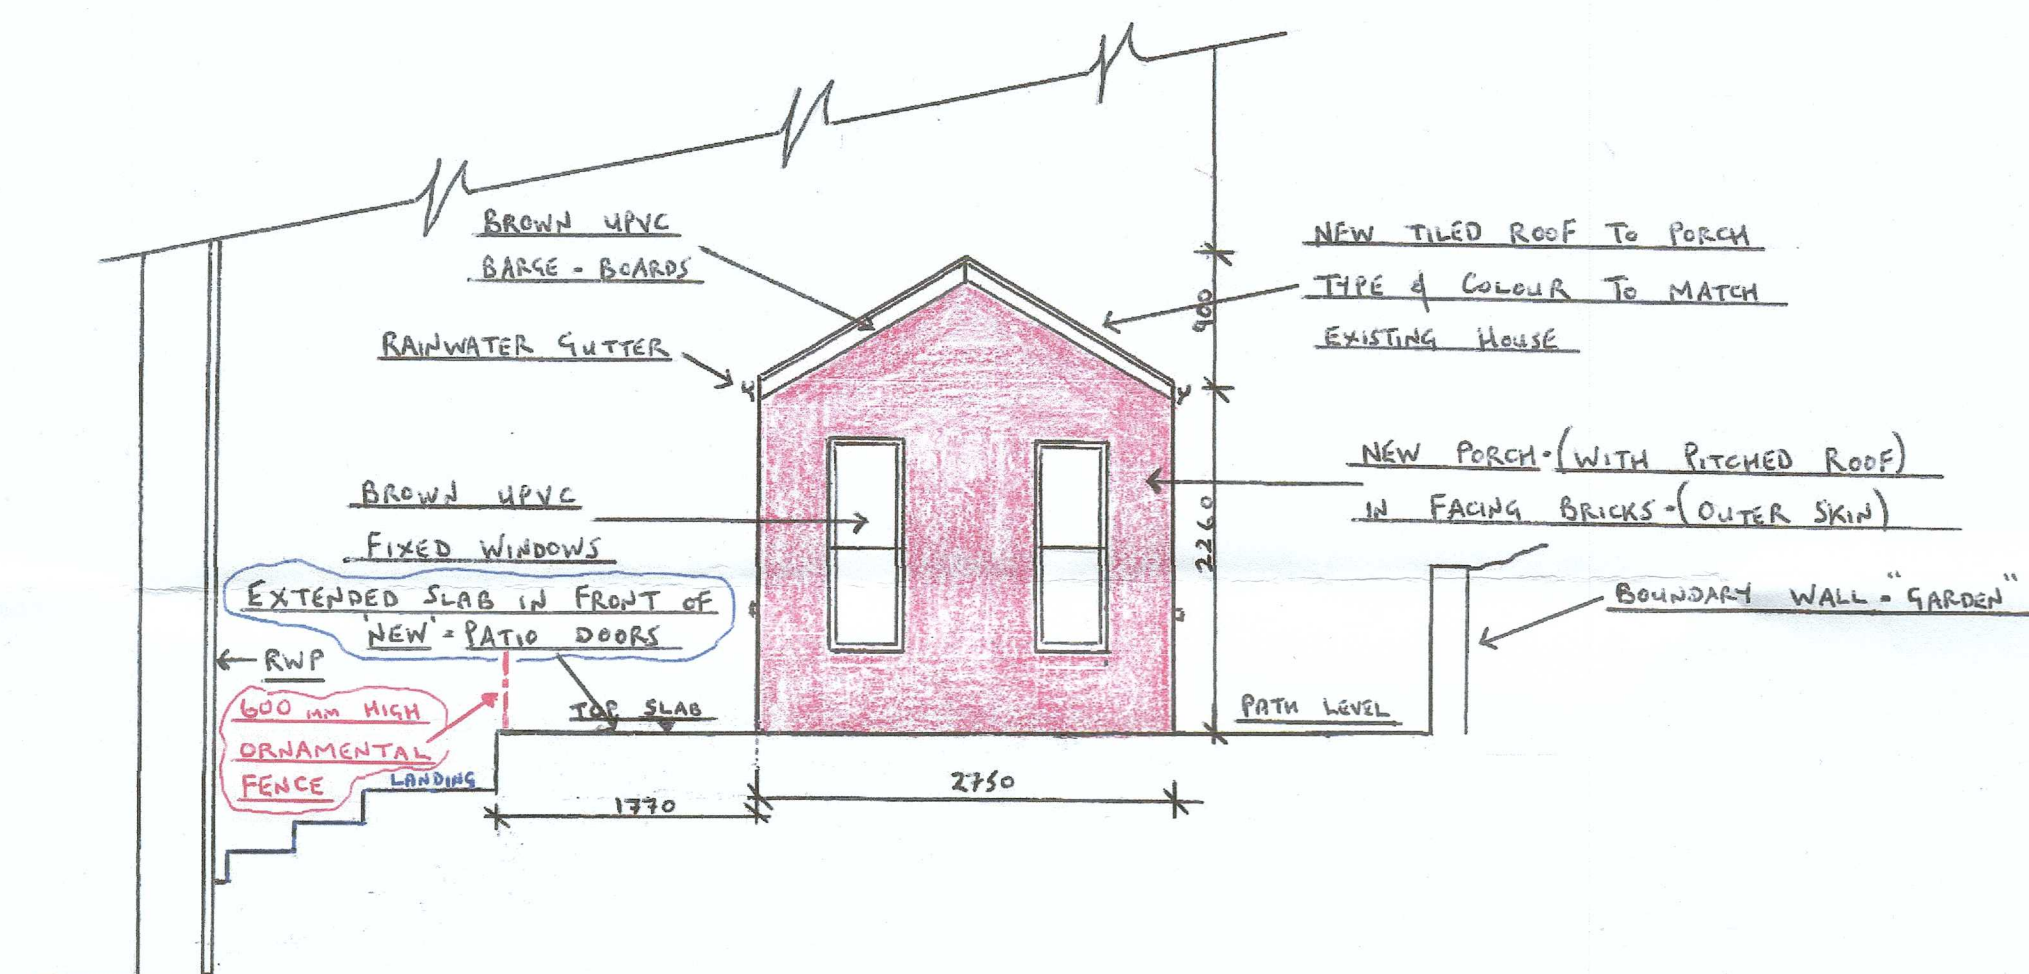


PROPOSED SIDE ELEVATION (south)
1:50

NEW PORCH - CONSTRUCTION DETAILS

DEMOLISH EXISTING PORCH TO SOUTH EAST CORNER OF EXISTING HOUSE.
(PART OF ORIGINAL FOOTPRINT OF THE EXISTING HOUSE),
CONSTRUCT NEW PORCH IN SAME LOCATION - IDENTICAL PLAN SIZE 2750 mm (E-W)
x 2100 mm (N-S), WITH FACING BRICK EXTERNALLY, PATIO - DECKS 1200 mm WIDE
x 2650 mm HIGH TO WEST ELEVATION, 2 No. STRIP WINDOWS TO SOUTH ELEVATION,
BRICKWORK FULL HEIGHT - (EAST ELEVATION); TILED PITCHED - ROOF TYPE & COLOUR
TO MATCH EXISTING HOUSE; PLASTERBOARD SLOPING CEILING INTERNALLY - (WITH INSULATION)
WAYS TO NEW PORCH TO BE BUILT-OFF (CONSTRUCTED) EXISTING CONCRETE
STRIP FOUNDATIONS

R.W. RIDES TO SKYWAYS - (a.b.)

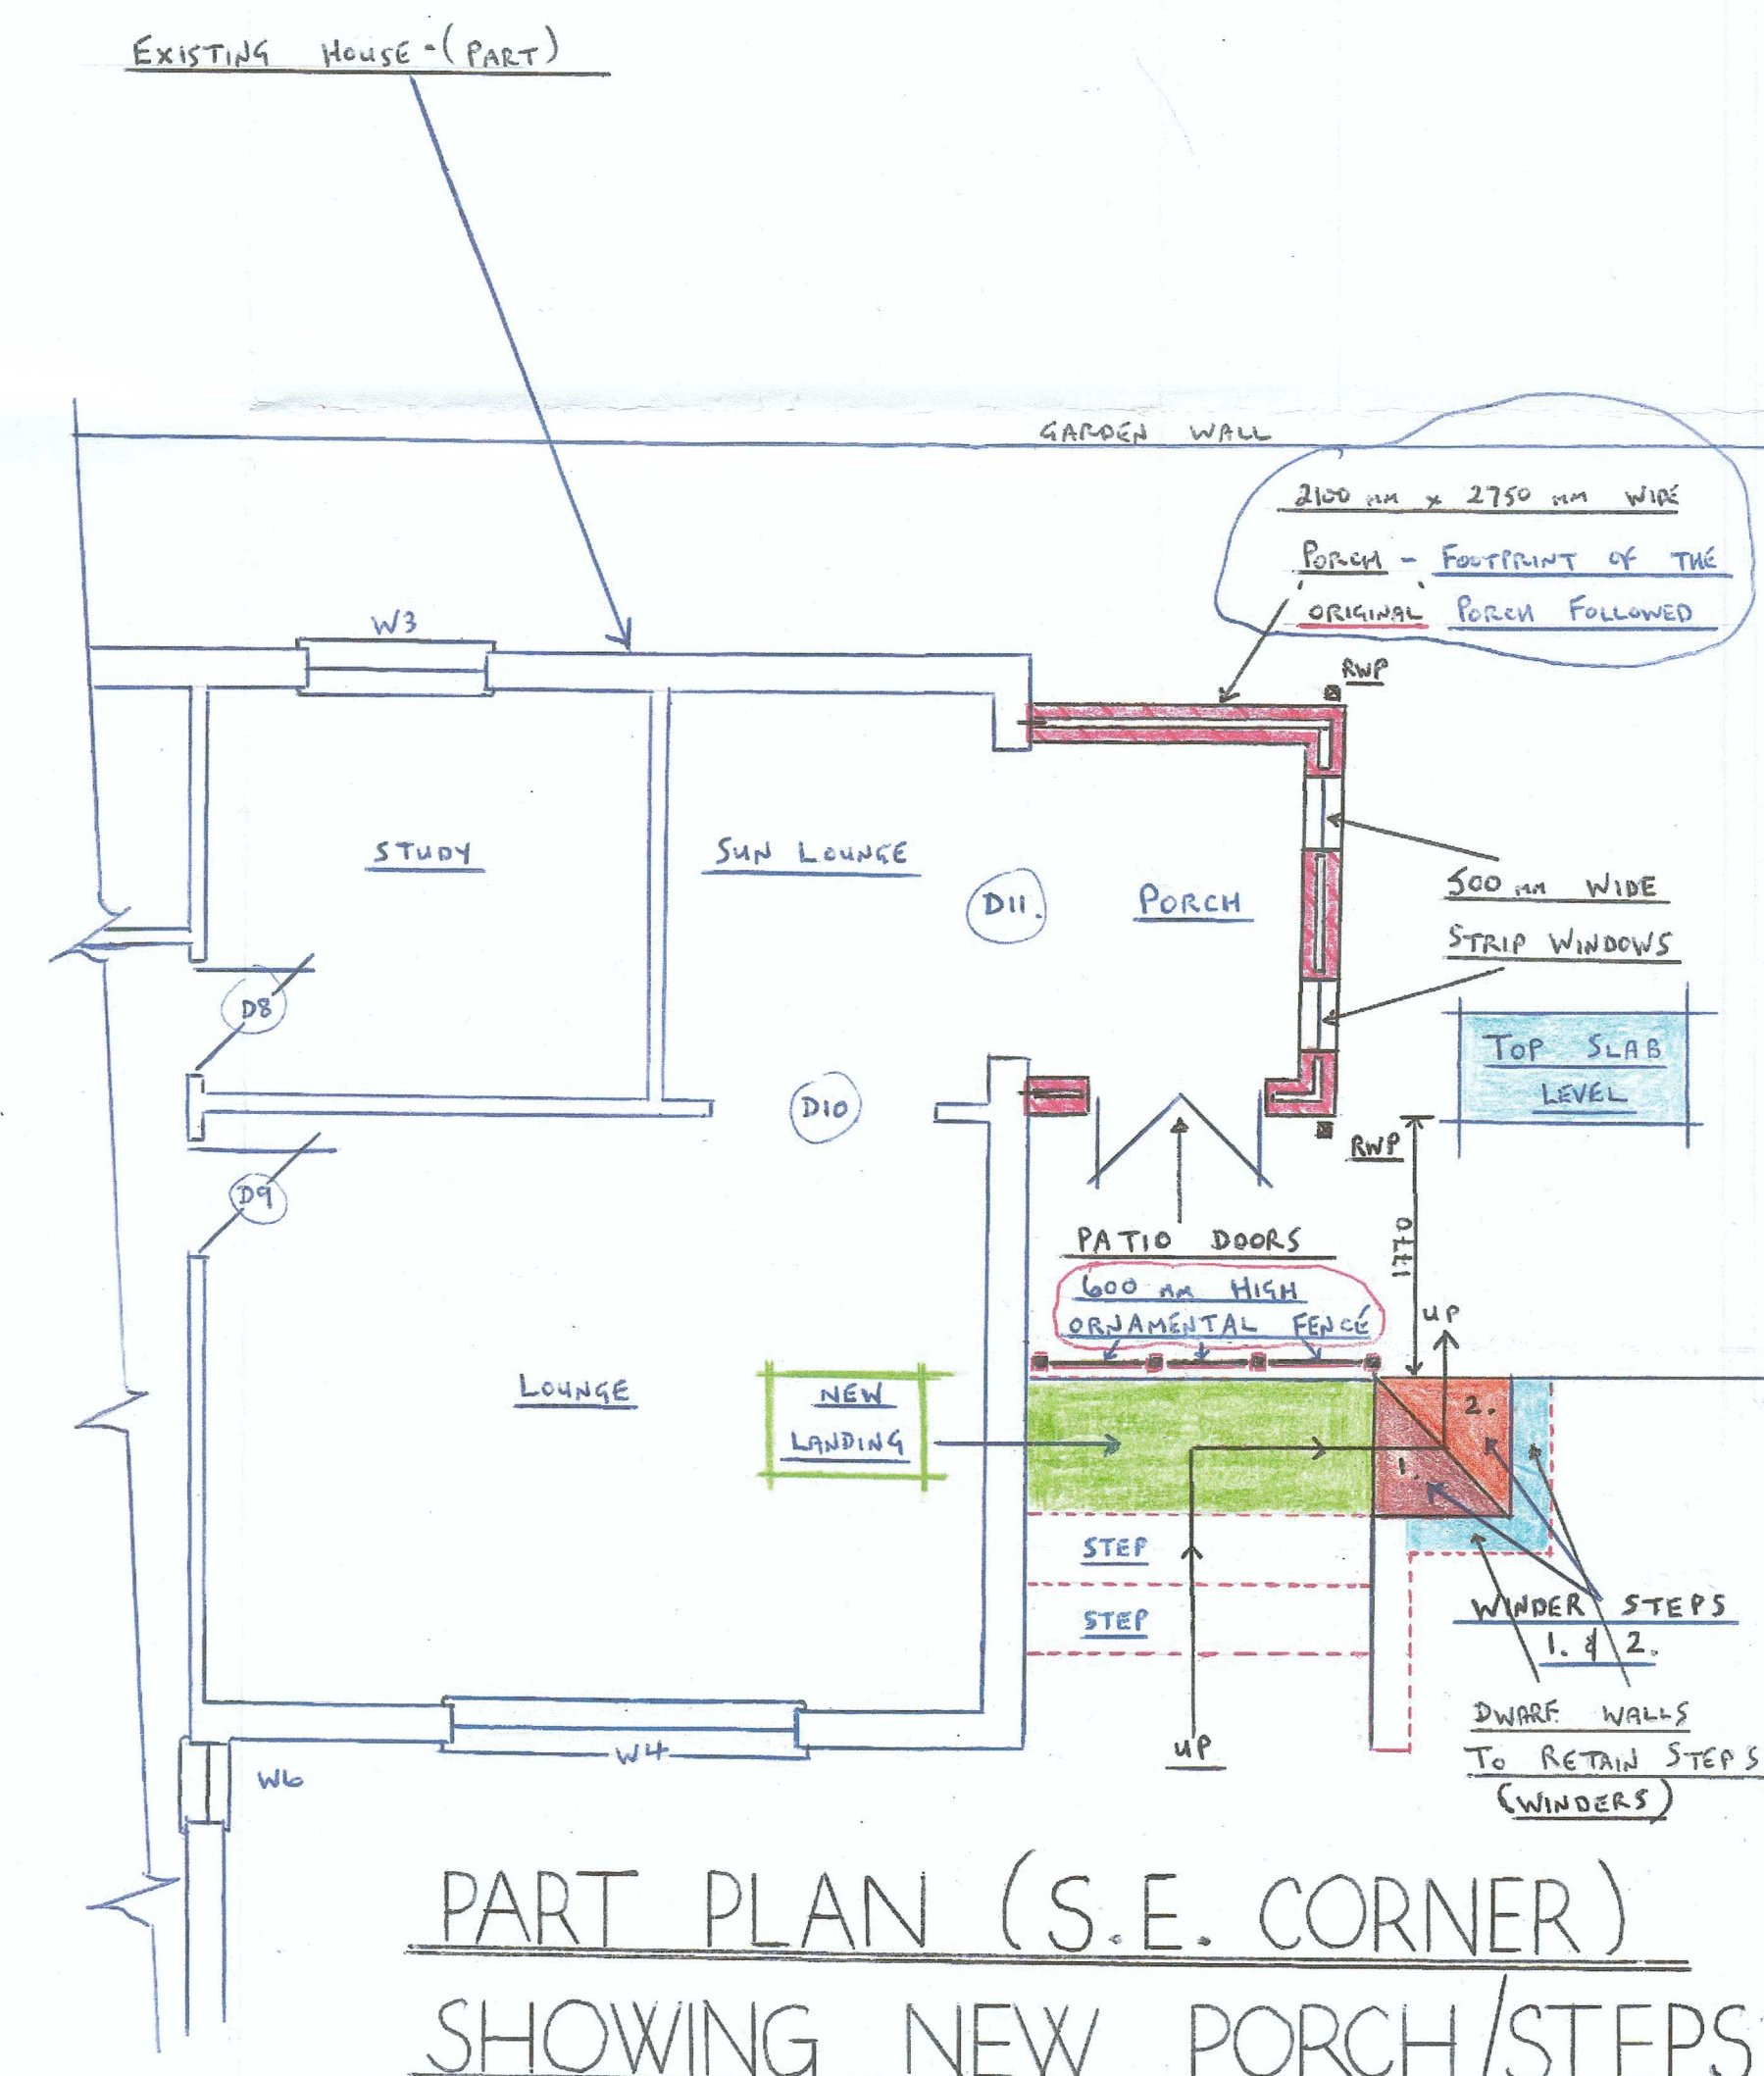

PART PLAN (S.E. CORNER)
SHOWING NEW PORCH/STEPS

PROPOSED PORCH 2750^{MM} WIDE x 2100^{MM} PROJECTION (N.-S.) AT SOUTH/SIDE OF 4 JAYS FIELD, CIMLA, NEATH, SA11 3SJ
FOR MR. & MRS. B. & R. MORGAN. SCALES 1:50, 1:500, 1:1250 SHEET 1 OF 2