


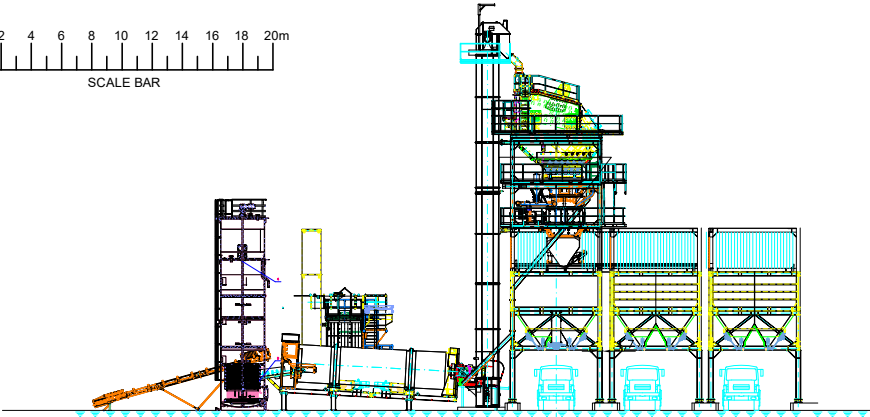


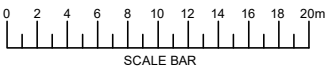


ELEVATION ON "A"- "A"

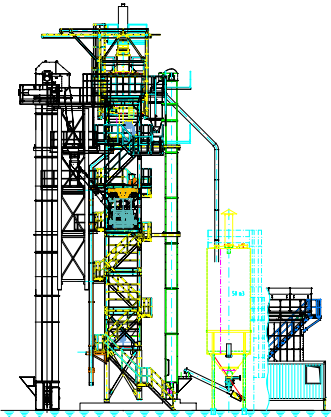



ELEVATION ON "B"- "B"

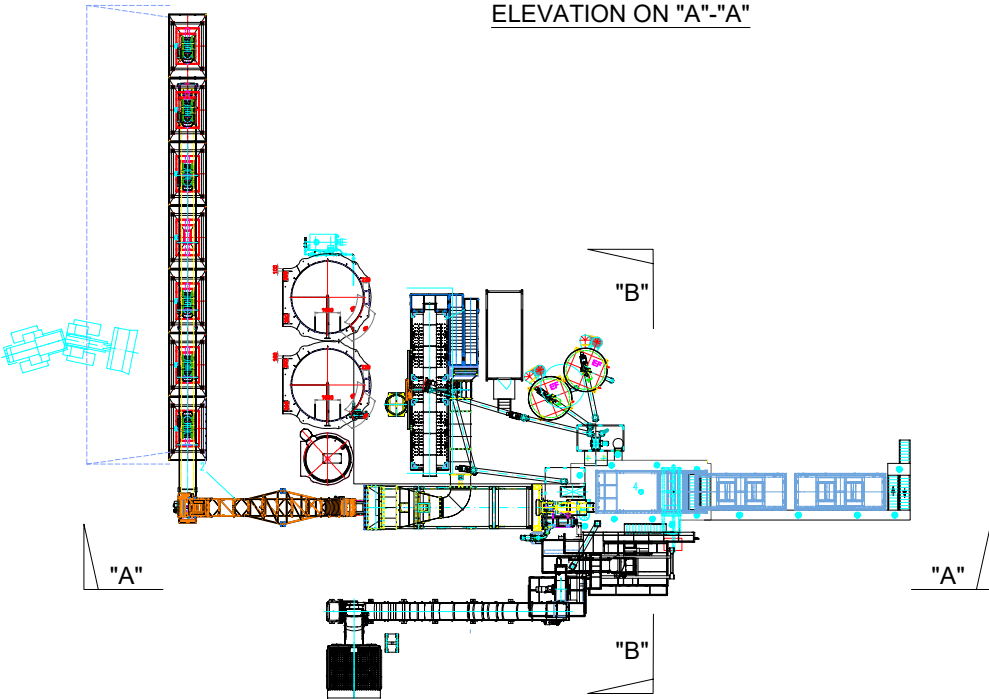

ASPHALT PLANT - PLAN VIEW & ELEVATIONS (ONLY)

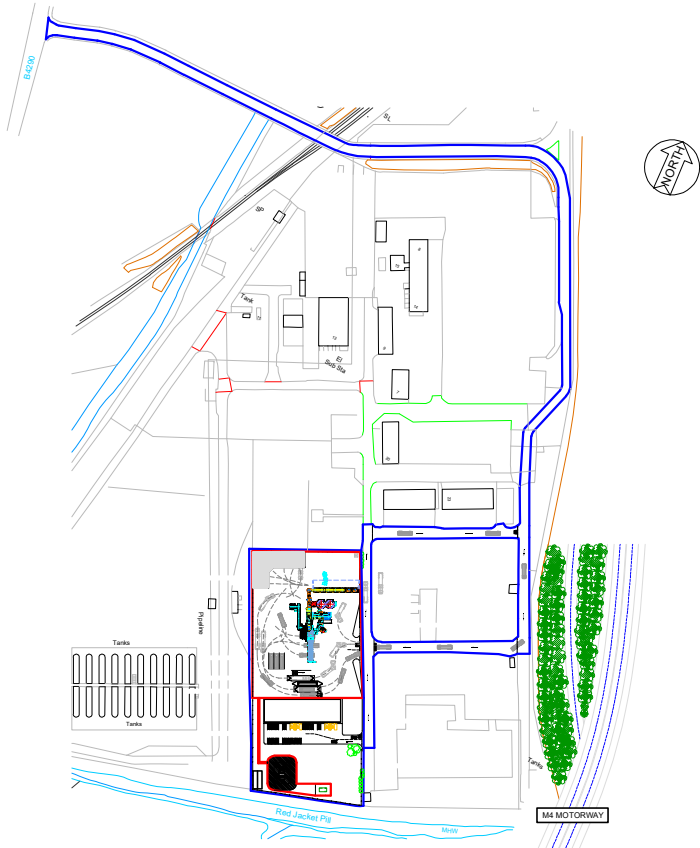

PLAN VIEW OF DEVELOPMENT SITE

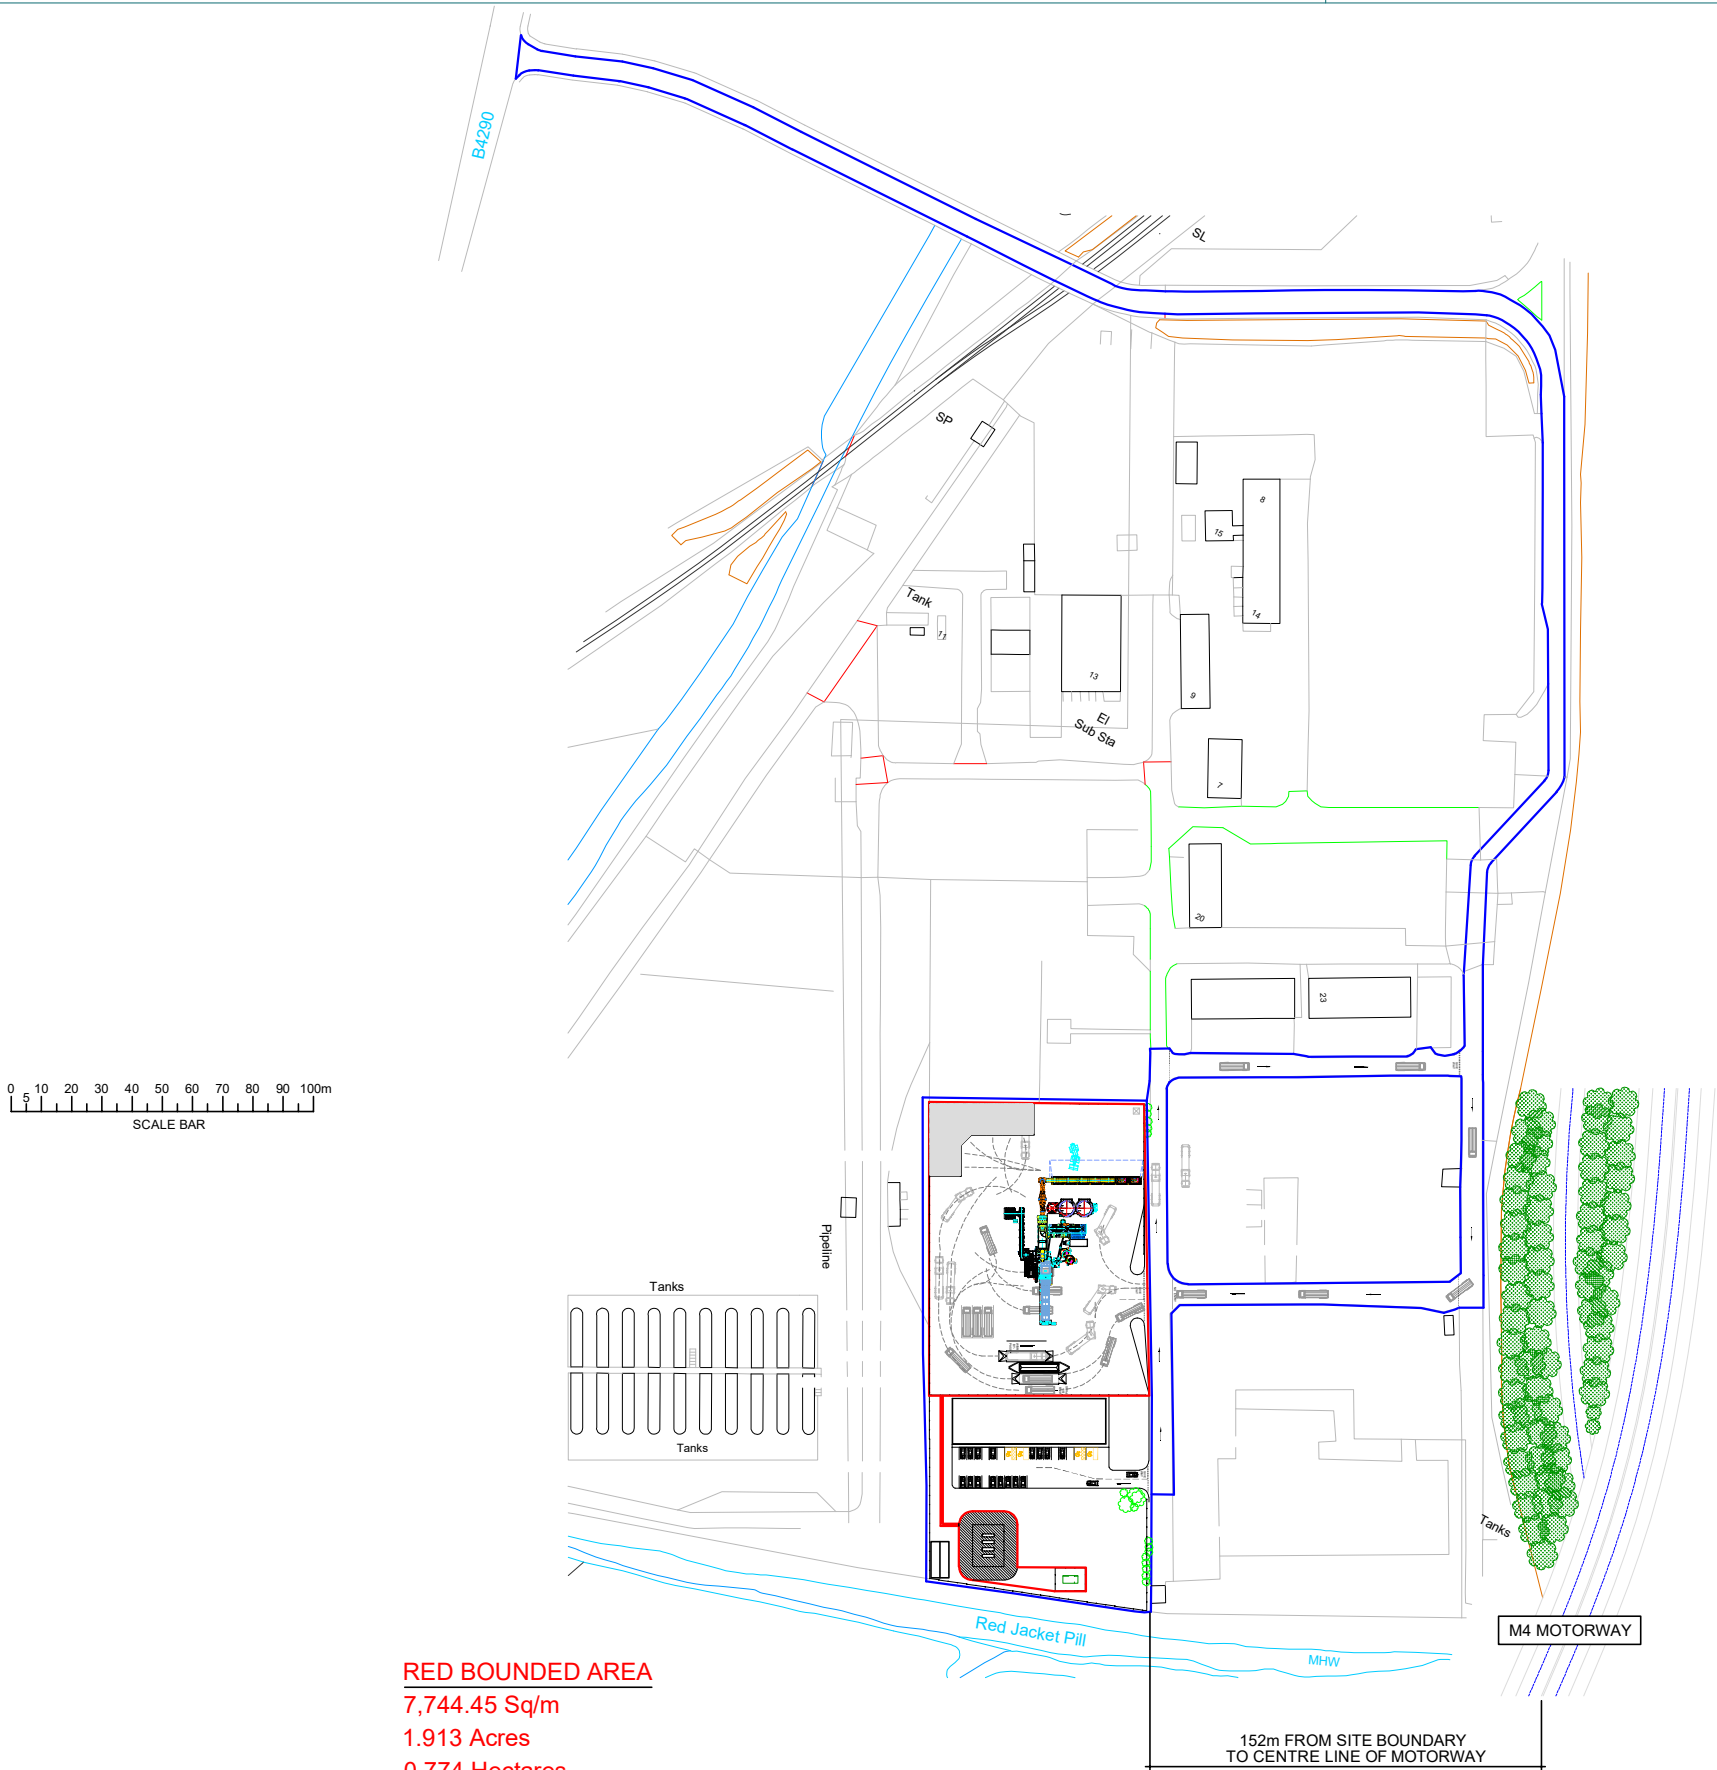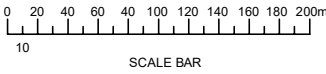

RED BOUNDED AREA
7,744.45 Sq/m
1.913 Acres
0.774 Hectares

PLAN VIEW OF DEVELOPMENT SITE

ISSUE	DATE	REVISION	DRN BY	APP'D BY
 Engineering Solutions Ltd MW Engineering Solutions Ltd Tel: +44 (0) 7703 193107 Web: www.mwengineeringsolutions.co.uk				
PROJECT: PROPOSED ASPHALT PLANT FACILITY (LLANDARCY)				
CLIENT: GERALD D. HARRIES				
DRAWING TITLE: SITE DEVELOPMENT DRAWING				
ORIGINATOR: MW	DATE: 14.03.22	SIG:		
CHECKED: MW	DATE: 14.03.22	SIG:		
MWES DRAWING No.: GDH - LLANDARCY - SITE DEVELOPMENT DRAWING				
CLIENT DRAWING No: N/A			SHEET SIZE A1	
REVISION:	SCALE: AS INDICATED		SHEET No. 1 OF ***	