
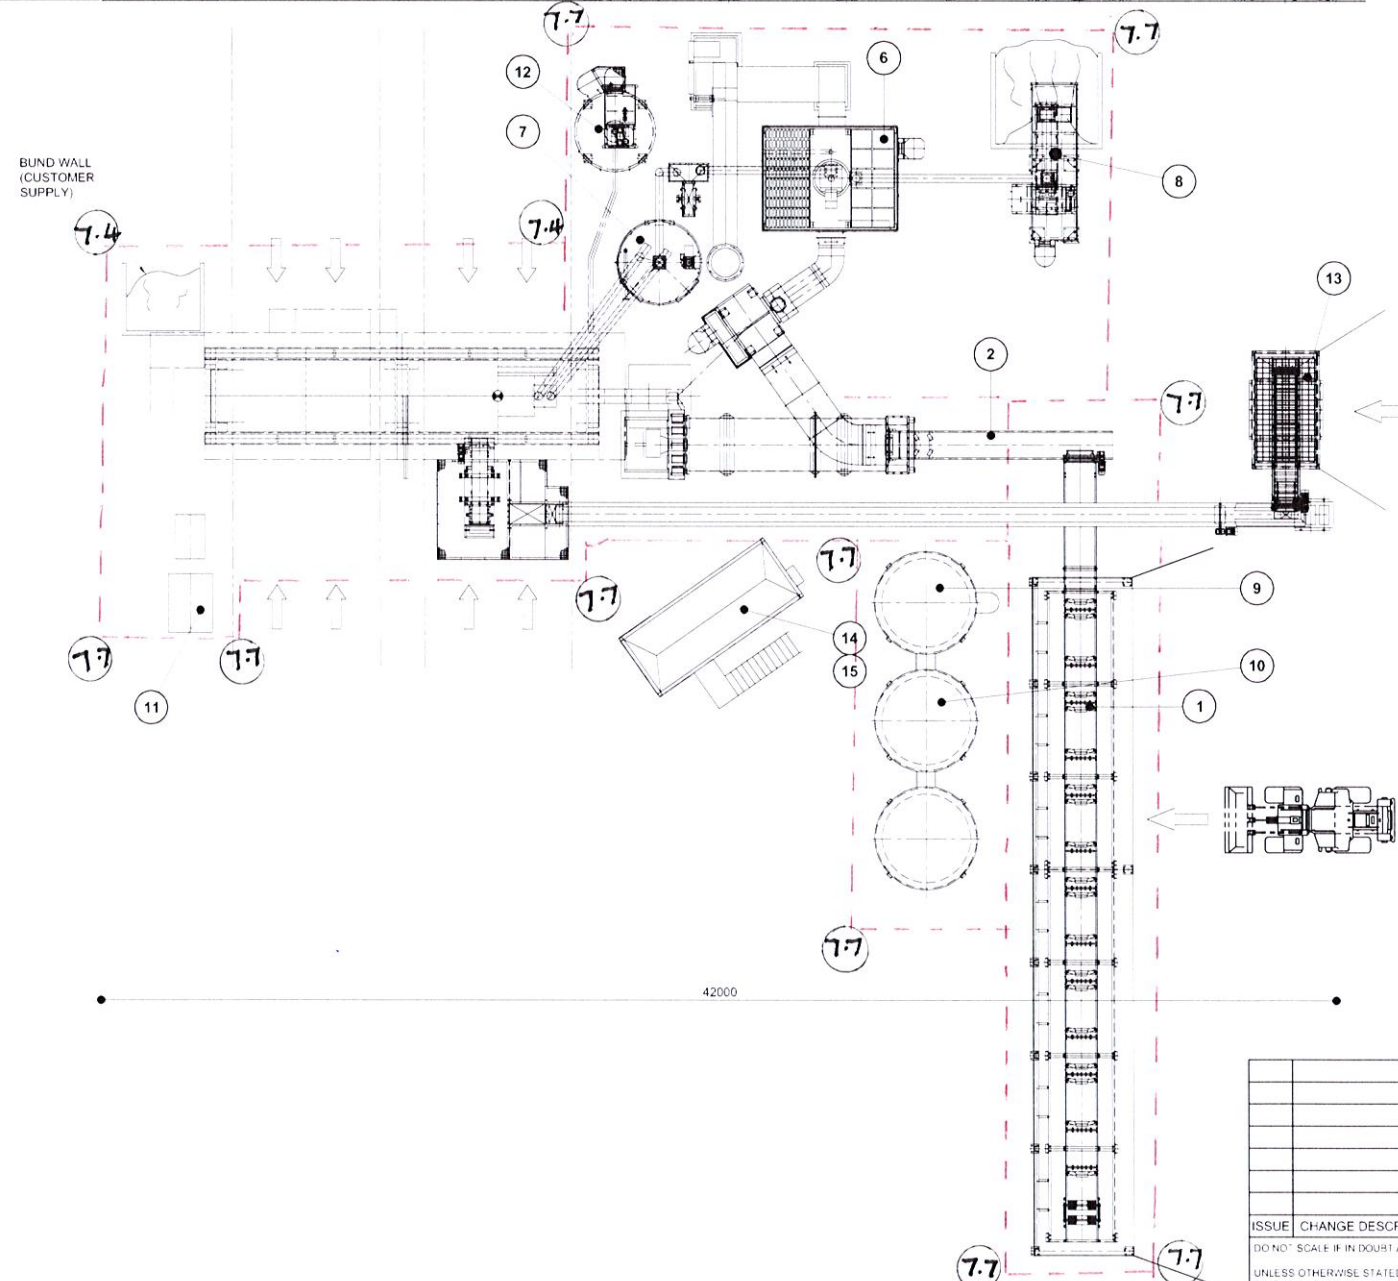
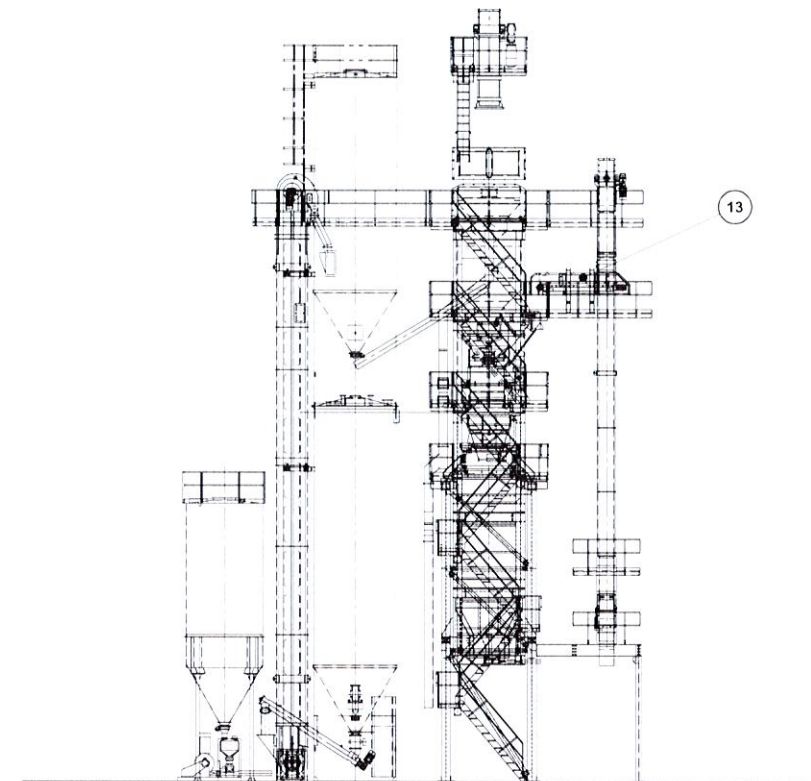


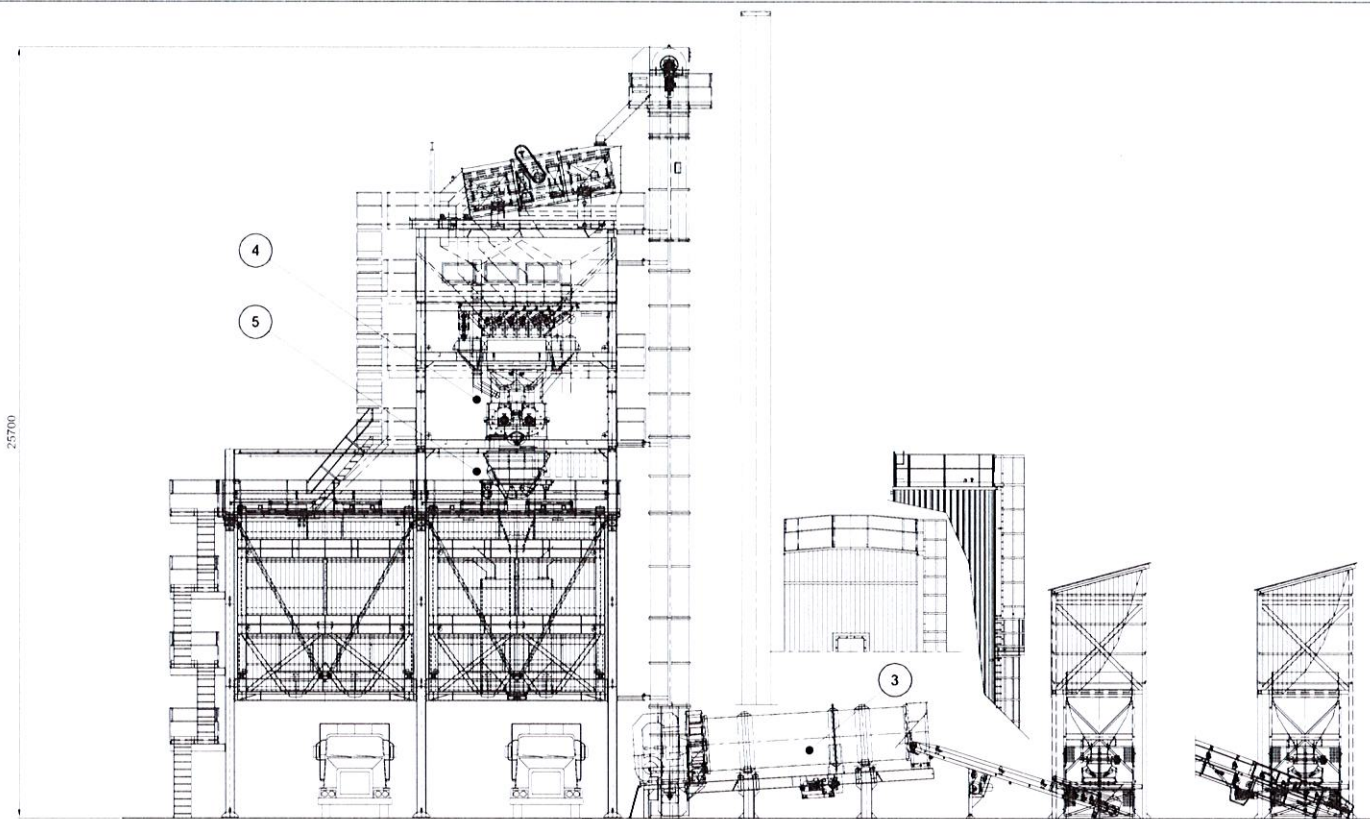

REF	DESCRIPTION
1	SEVEN (7) BIN COLD FEED UNIT
2	DRYER FEED CONVEYOR
3	DRYER AND DUAL FUEL BURNER
4	SCREENING & MIXING TOWER
5	200 TONNE INTEGRAL MIXED MATERIAL STORAGE SYSTEM
6	PRIMARY AND SECONDARY DUST COLLECTION
7	IMPORTED AND RECLAIMED FILLER STORAGE SILOS
8	DUST CONDITIONER
9	BITUMEN STORAGE SYSTEM
10	PMB STORAGE SYSTEM AND MOTORISED STIRRER
11	EVO-TECH ADDITIVE SYSTEM
12	SMA FIBRE ADDITIVE SYSTEM
13	RECYCLED ASPHALT FEED SYSTEM (RAP)
14	MOTOR CONTROL CENTRE (MCC) SUBSTATION
15	CONTROL HOUSE AND PLANT CONTROL SYSTEM

								CUSTOMER - LOCATION SIGMAROC - CARDIFF			
								CONTRACT NUMBER		PARKER PLANT LTD LEICESTER - ENGLAND	
								TYPE STARMIX 1520 HL			
								DESCRIPTION 140 TPH STATIC ASPHALT PLANT			
ISSUE		CHANGE DESCRIPTION					BY	DATE			
DO NOT SCALE IF IN DOUBT ASK UNLESS OTHERWISE STATED DIMENSIONS IN MM		1ST ANGLE 	DRN: ACK CHK: APP:	SCALE: 1:125 DATE:		THIS DRAWING IS THE PROPERTY OF PARKER PLANT LTD & MUST NOT BE REPRODUCED OR COPIED WITHOUT WRITTEN CONSENT			DRG SIZE A1	DRAWING NO PP	ISSUE NO -