


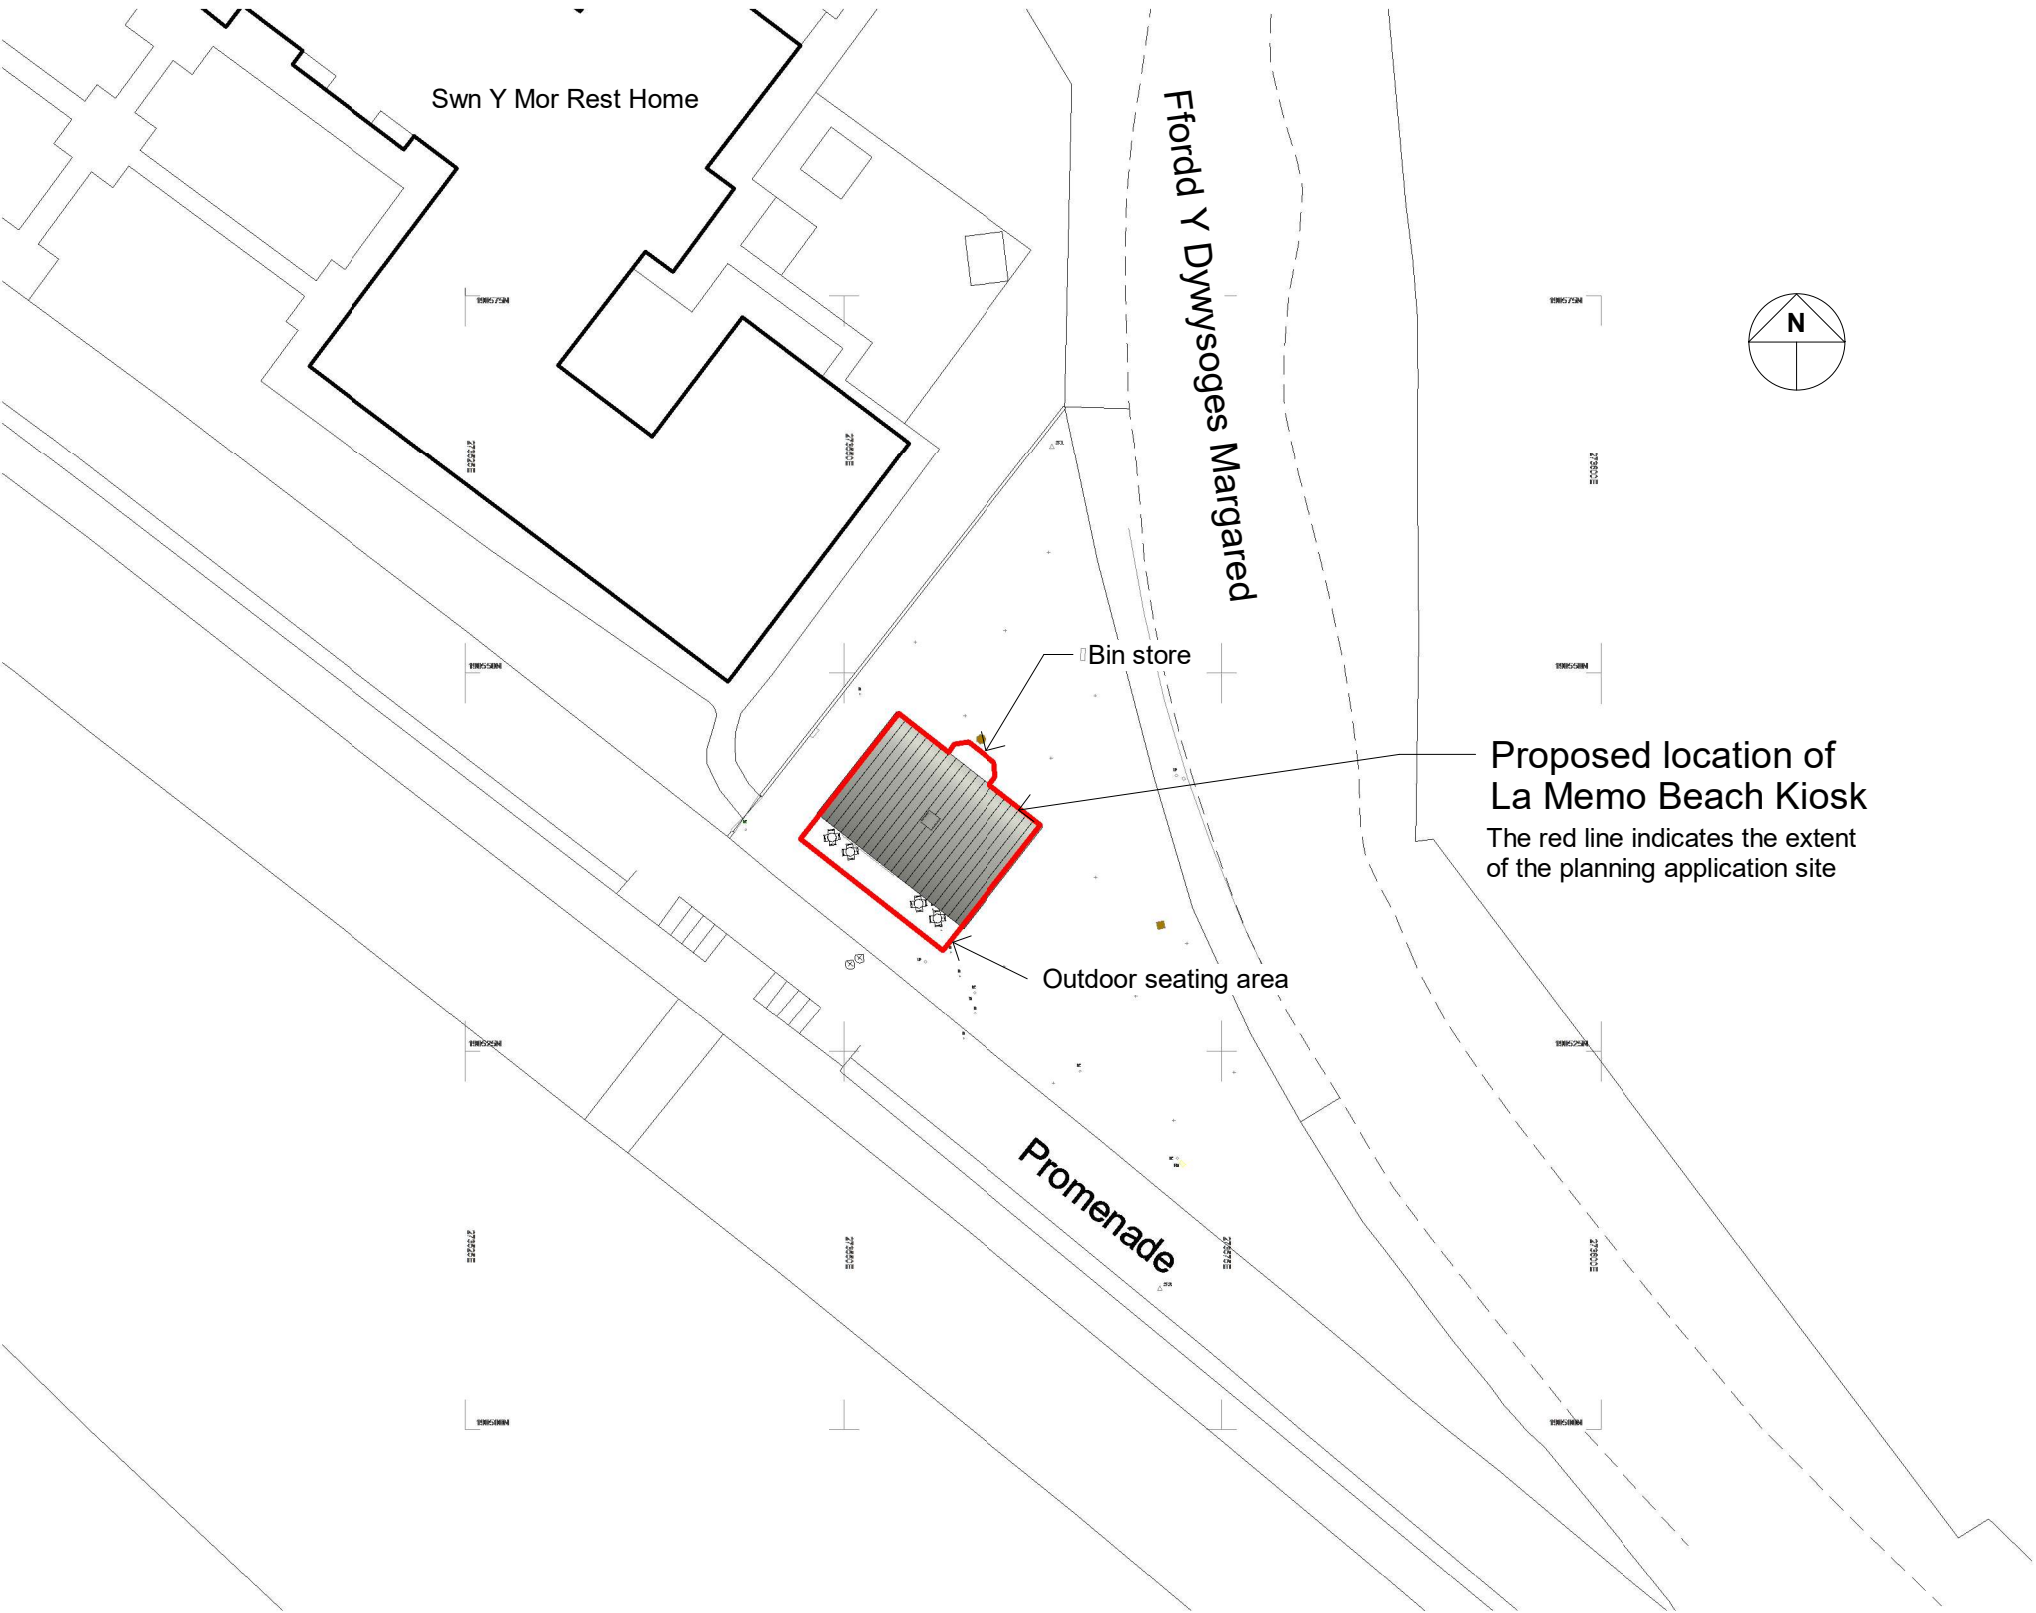

Proposed Block Plan
Scale 1 : 500

NOTE: THE LIMITS, INCLUDING THE HEIGHT AND DEPTHS OF THE WORKS, SHOWN IN THIS DRAWING ARE NOT TO BE TAKEN AS LIMITING THE OBLIGATIONS OF THE CONTRACTOR UNDER CONTRACT

NOTES:

A	DRJL	AGD	DJO	10.03.23	FOR PLANNING APPLICATION
REV.	DRAWN	CHKD	RVWD	DATE	DESCRIPTION
DESIGNED BY: AGD				DATE:	
CLIENT					
MEHMET EVSEN					
 engineering CONSULTING ENGINEERS, SANDFIELDS BUSINESS CENTRE, ABERAVON SA12 7PQ t: 01639 765625					
PROJECT					
Memo Beach Cafe					
DRAWING TITLE					
PROPOSED BLOCK PLAN					
DRAWING SCALE: AS STATED				SHEET SIZE:	A3
DRAWING No. 221102 - 01-100					REV. A