


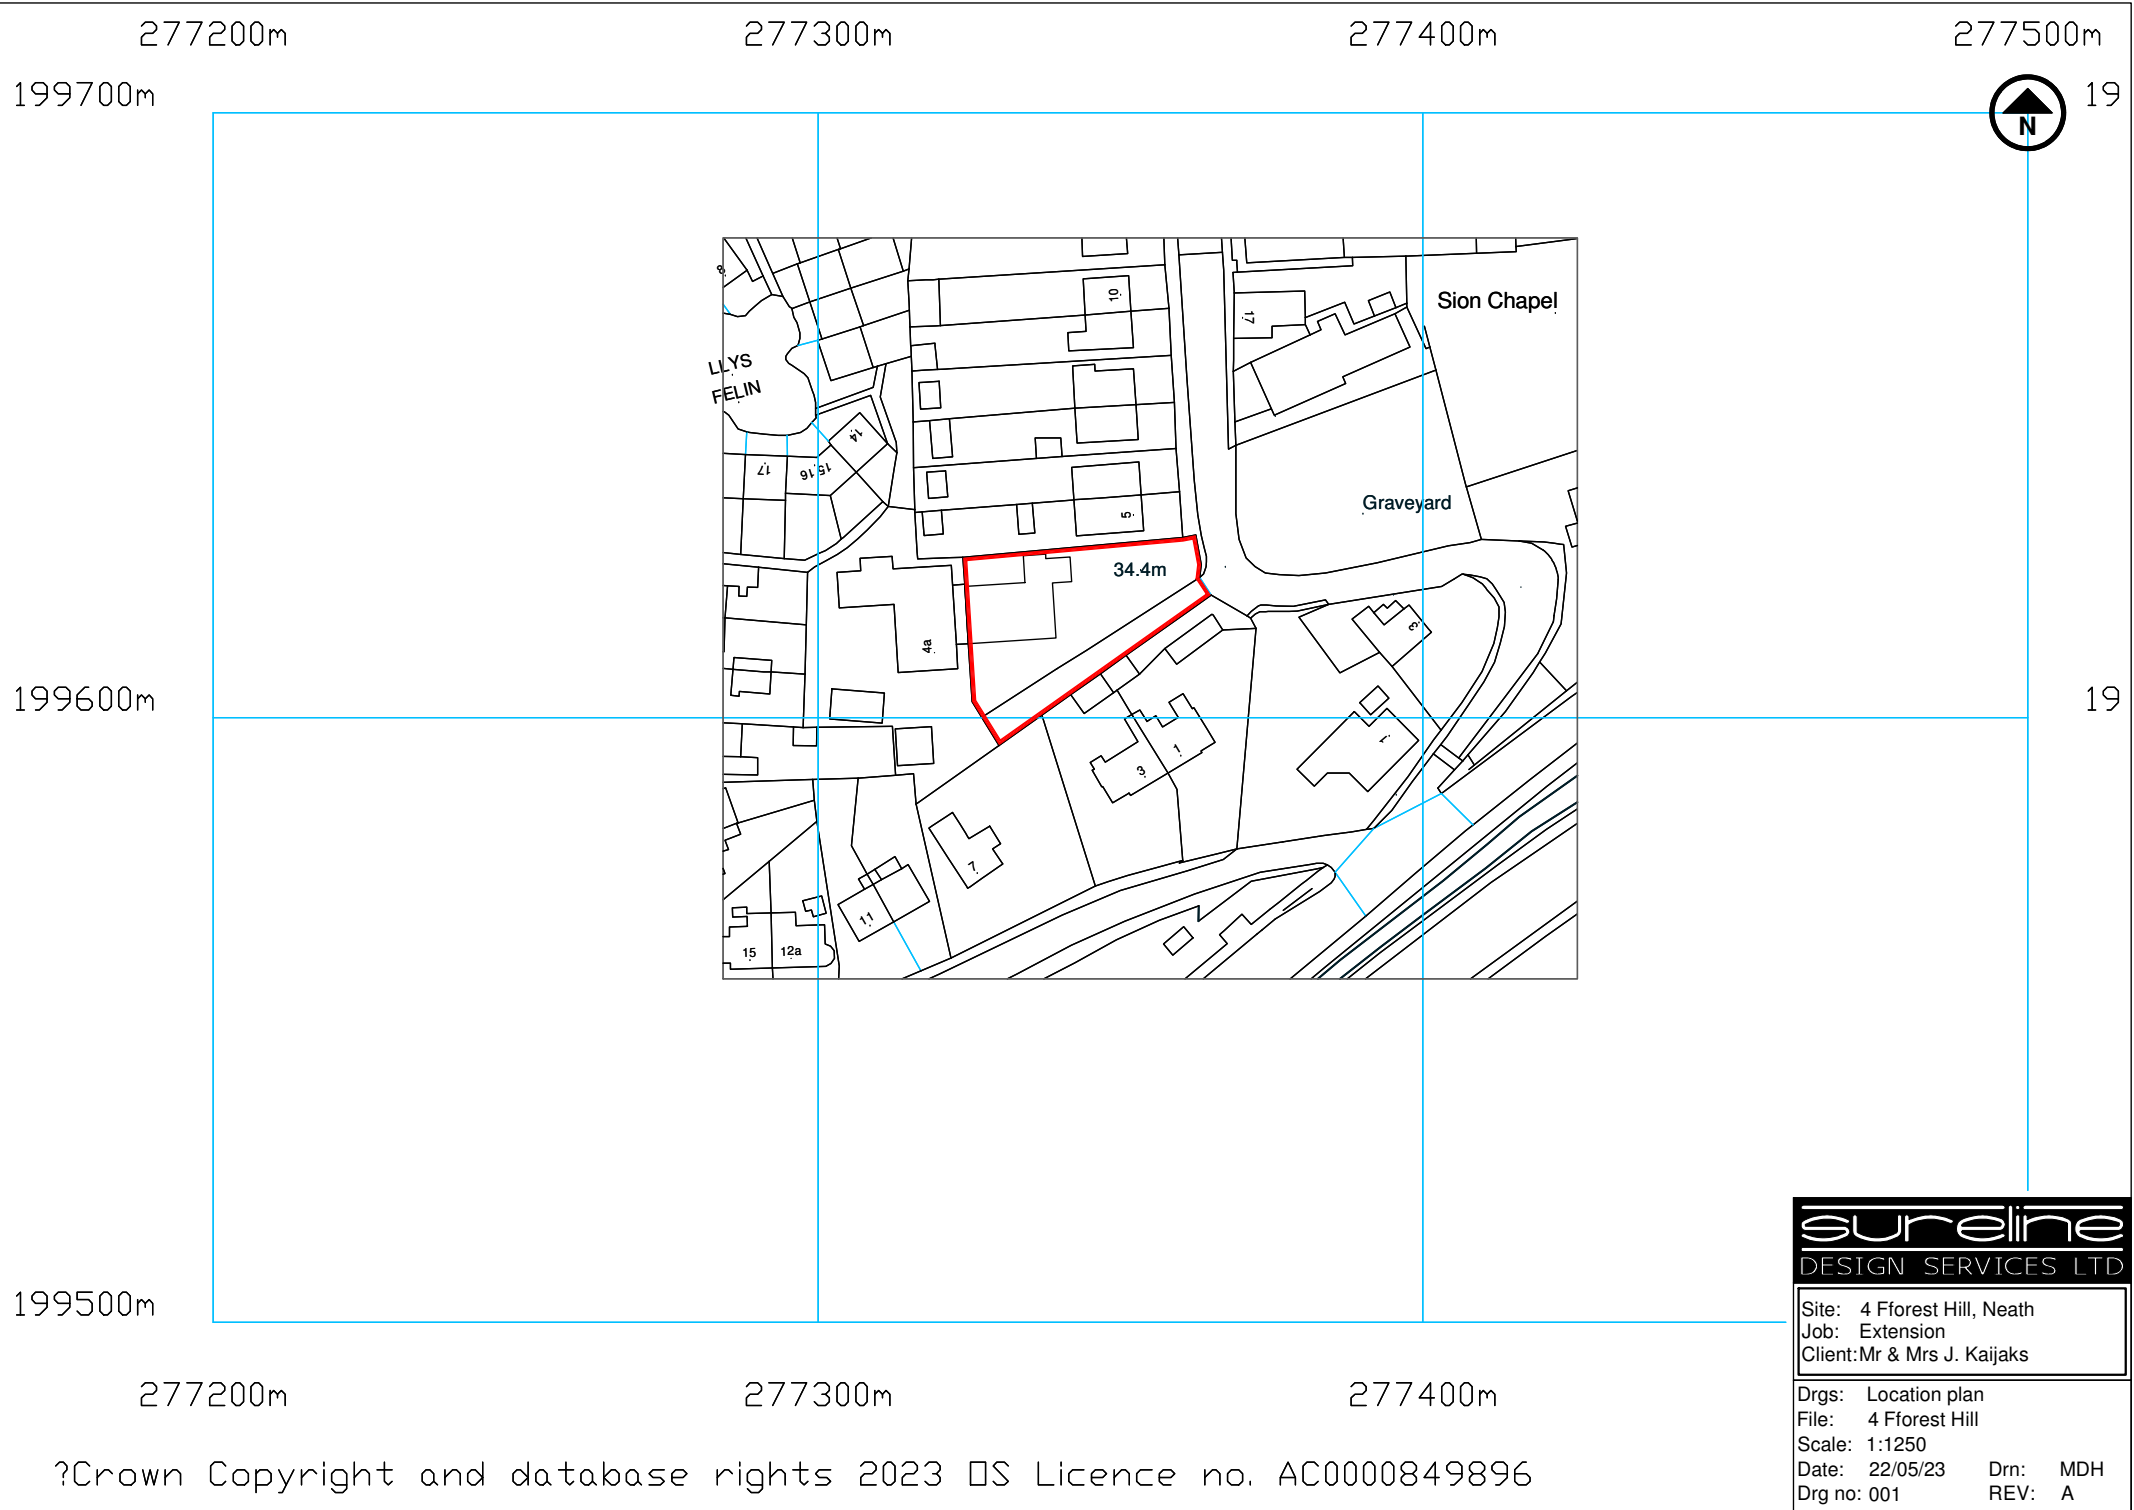

sureline
DESIGN SERVICES LTD

Site: 4 Fforest Hill, Neath
Job: Extension
Client: Mr & Mrs J. Kaijaks

Drgs: Location plan
File: 4 Fforest Hill
Scale: 1:1250
Date: 22/05/23 Drn: MDH
Drg no: 001 REV: A