


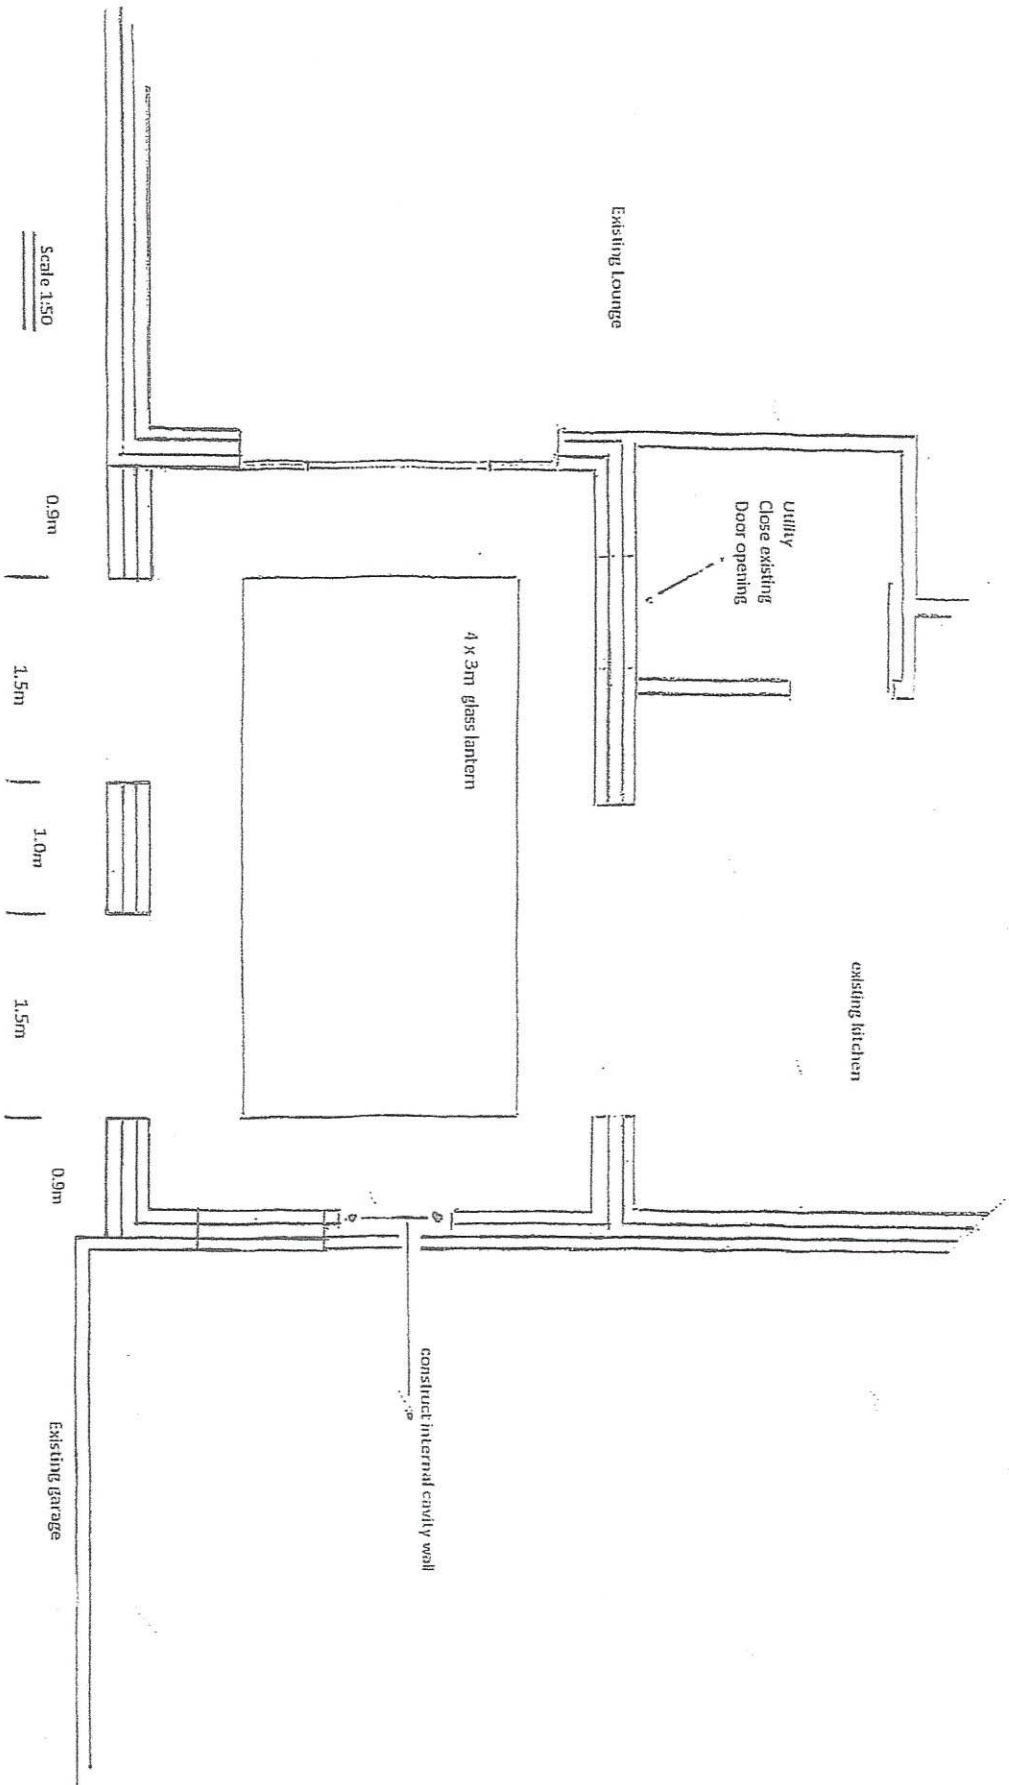

PROPOSED GROUND FLOOR

Mr L. Davies Single story rear extension at: - 90 Ocean View, Jersey Marine, West Glamorgan, SA10 6JZ Scale: 1:50