


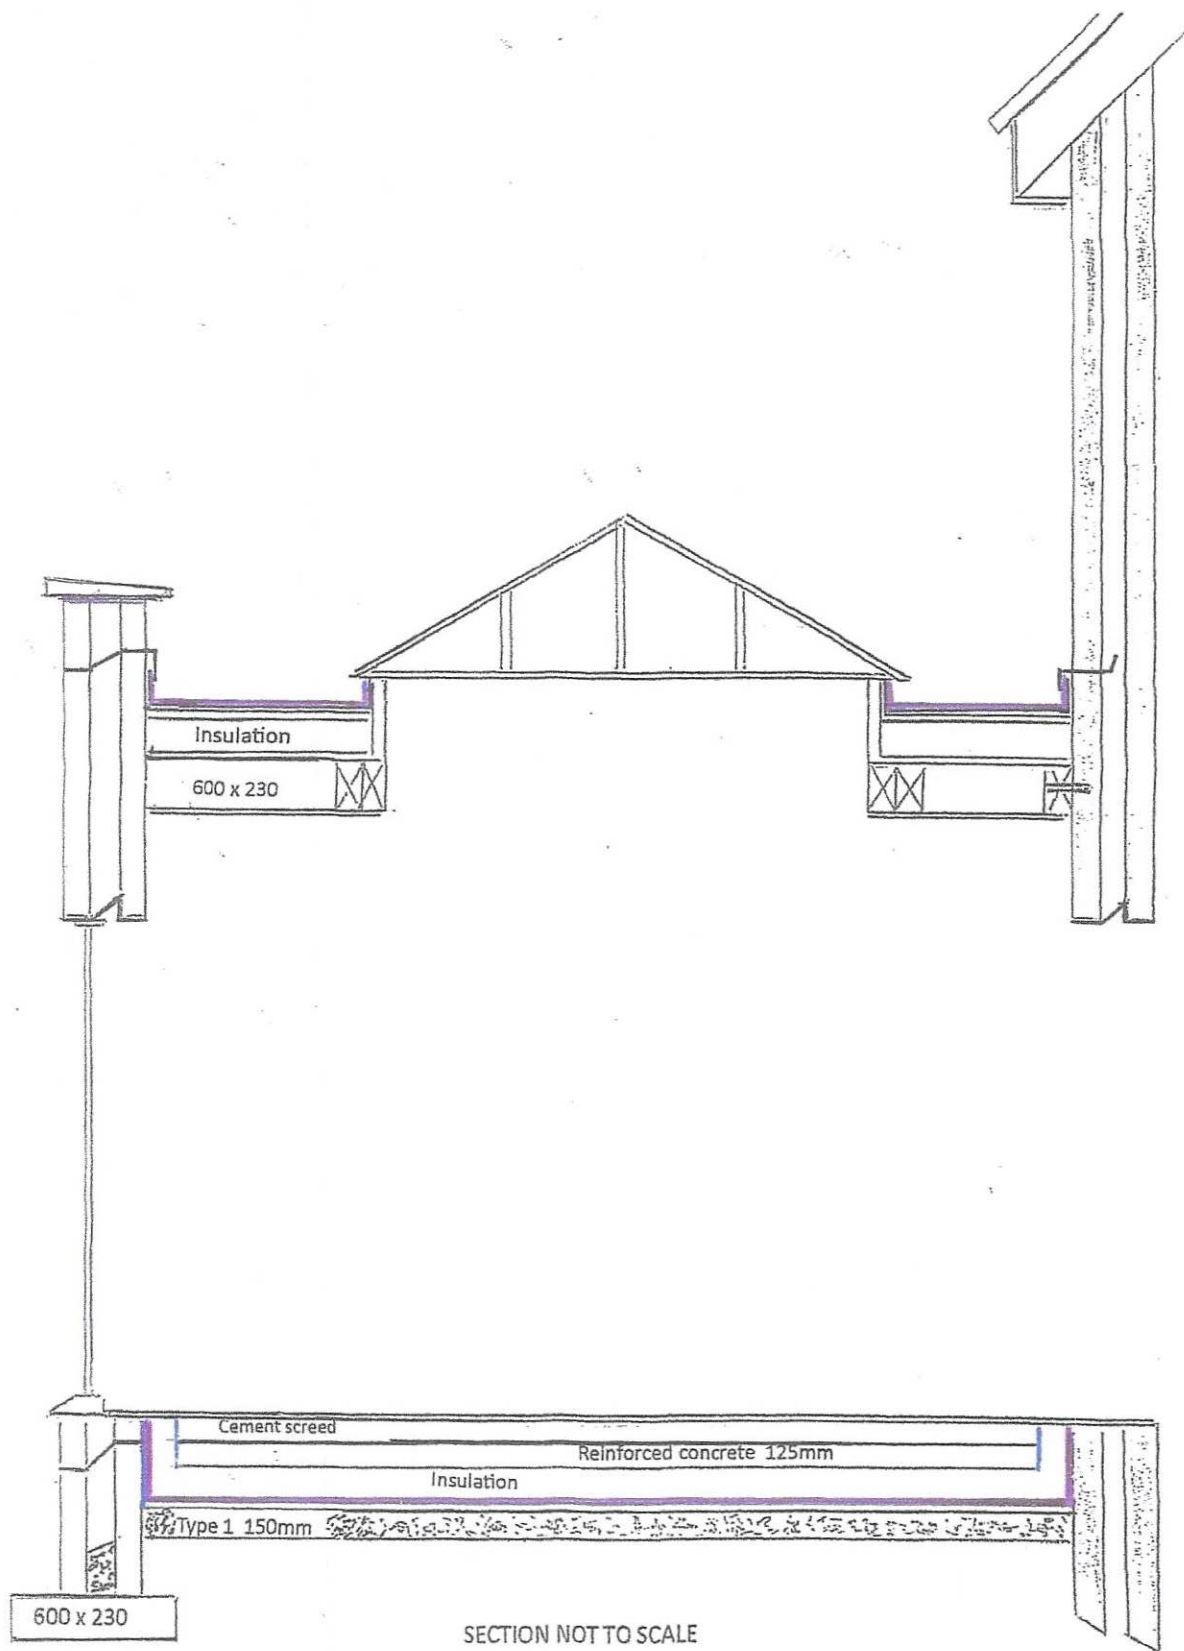

Mr L. Davies *Single story rear extension at: -*

90 Ocean View, Jersey Marine, West Glamorgan, SA10 6JZ