


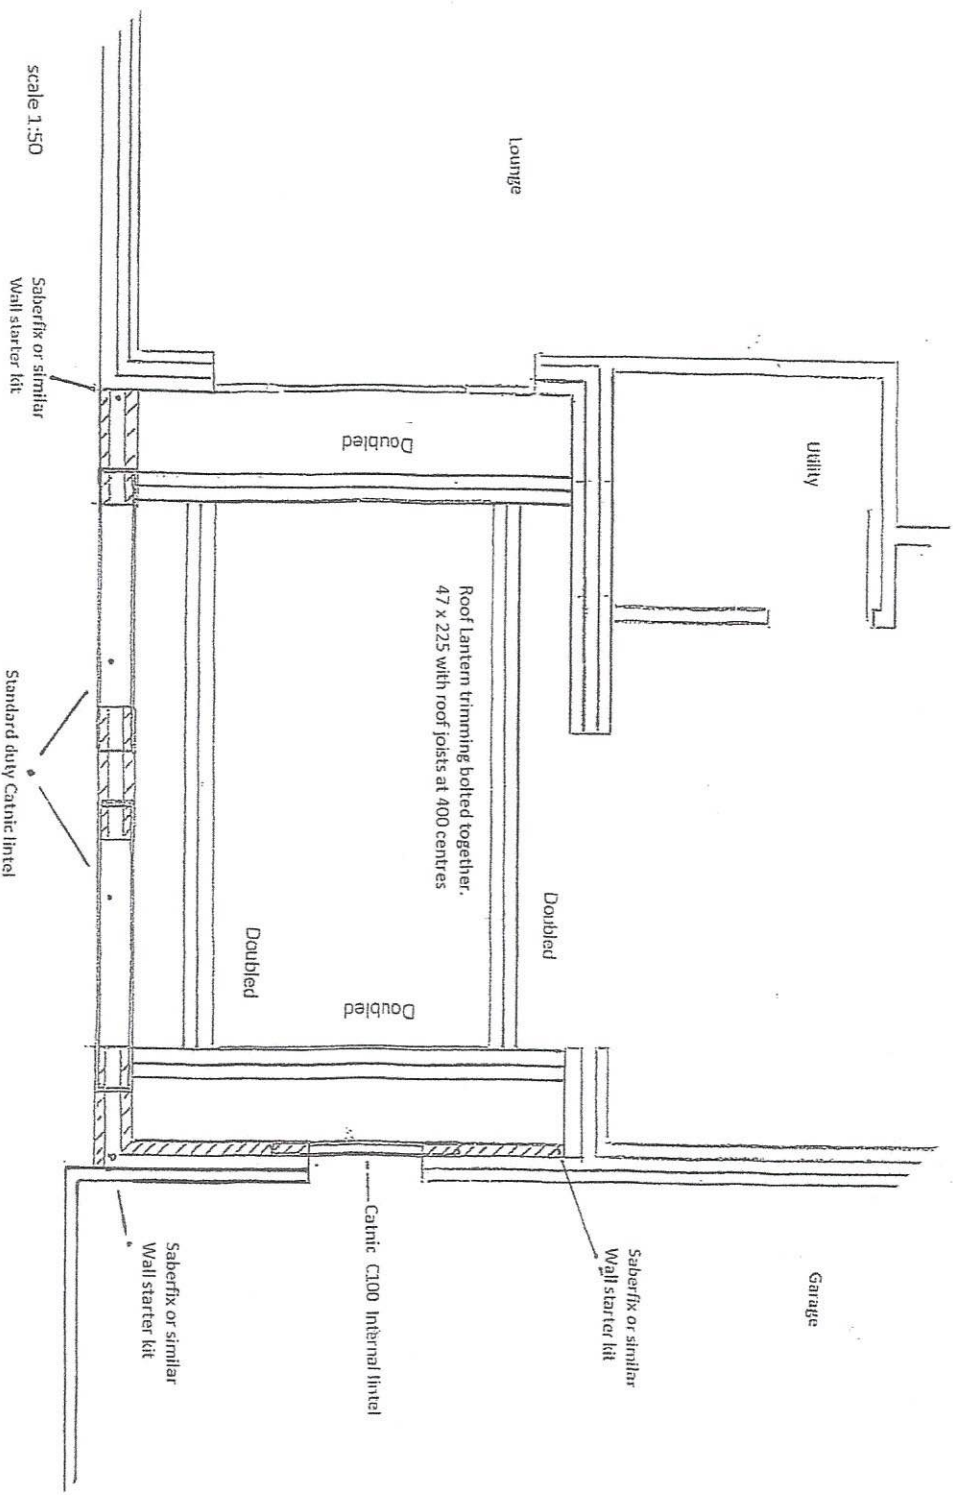

STRUCTURE OVER
GROUND FLOOR PLAN