
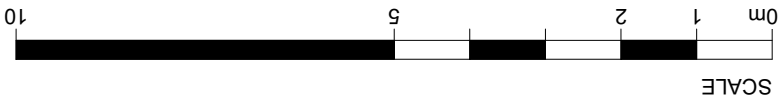


Proposed Block Plan

JAMES STREET

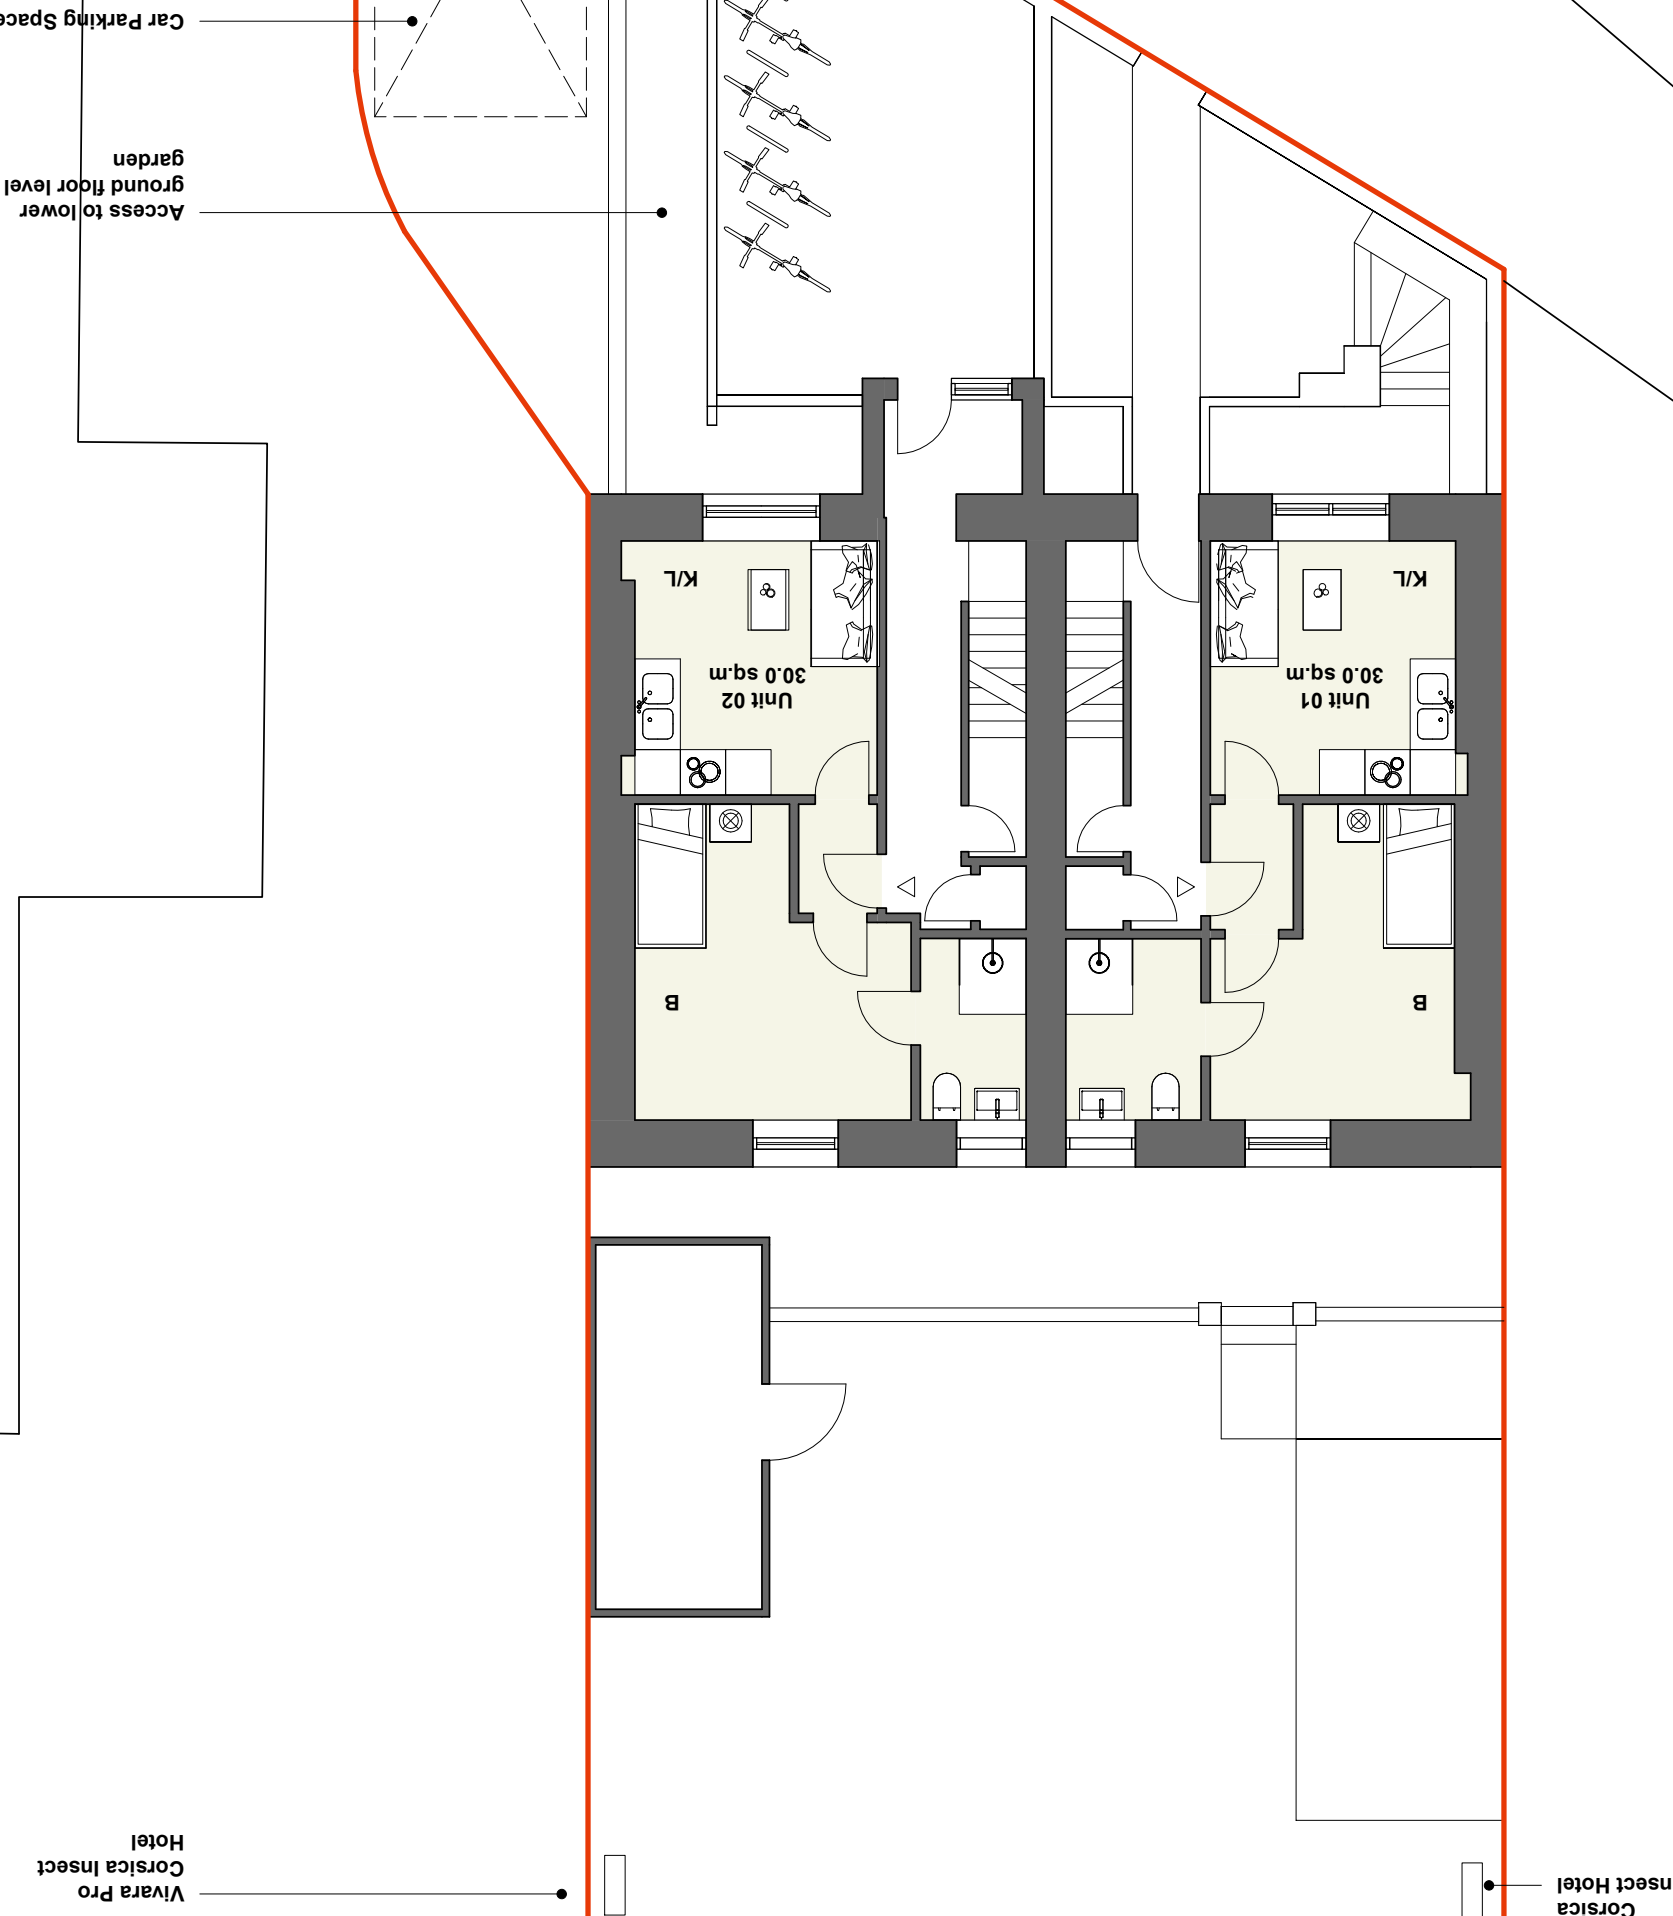

DATE30.01.23

REVISIONB

SCALE1 : 100

@A1

PLANNING

STATUS

PROPOSED LAYOUT PLAN

TITLE

PROJECT9-11 JAMES STREET, SWANSEA, SA8 4RL

MIDA ARCHITECTURE LTD

Old Post Room

Somerset House

London

WC2R 1LA

info@mida-architecture.co.uk

+44 (0)207-998-3781

www.mida-architecture.co.uk

MIDA

0

0m

1

2

5

10

REVISION DETAILS

DATE

DRW

CHK

30.01.23

MIDA

MIDA

B

UPDATED ISSUE

DRAWING NO.

Issued 30.01.23

Revision B

P02