



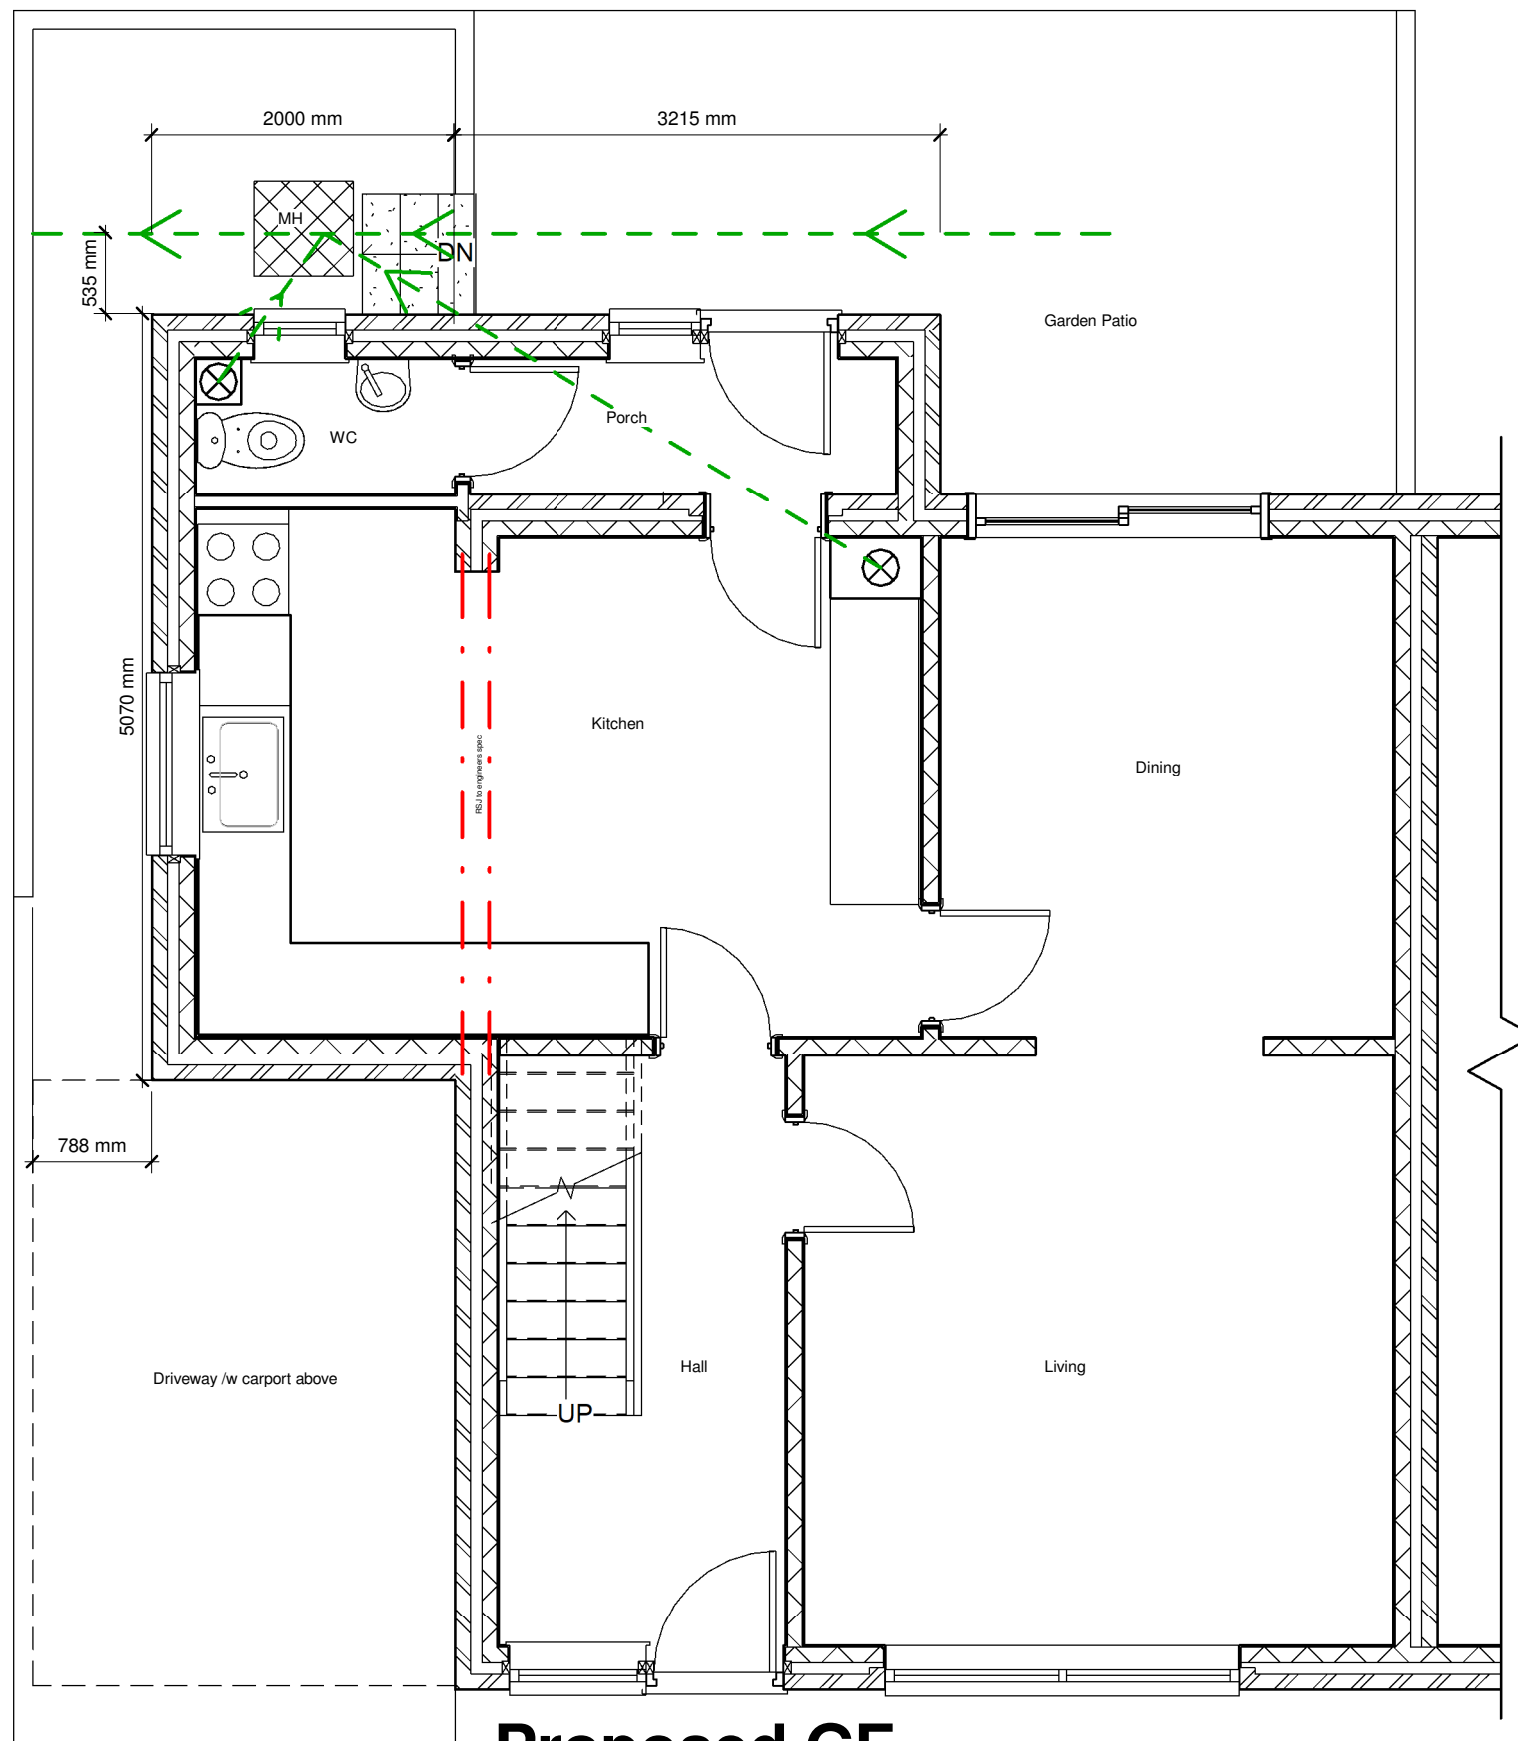


Proposed GF -
1 : 50

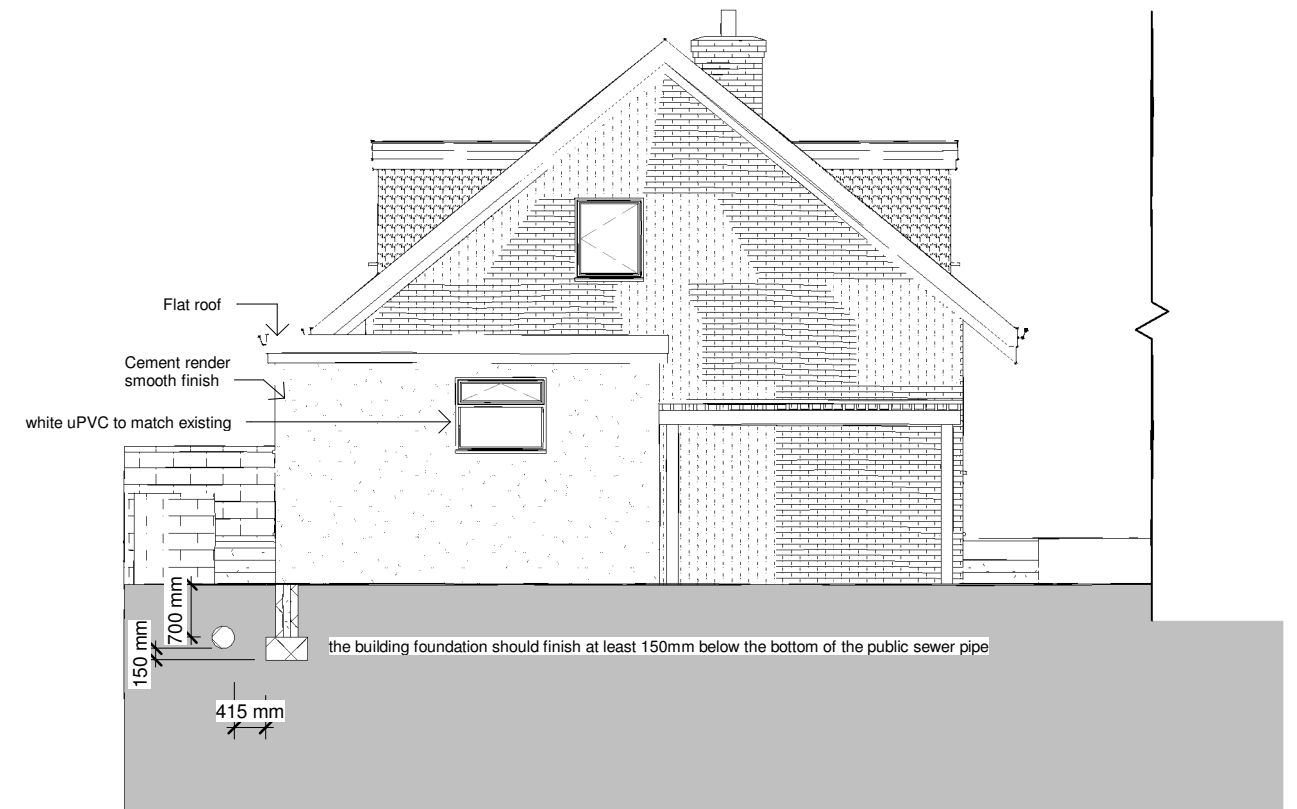

Proposed Left Elevation - Sewer
1 : 100

SOLID GROUND FLOOR

U-value 0.15 W/m²K
P/A Ratio 0.5

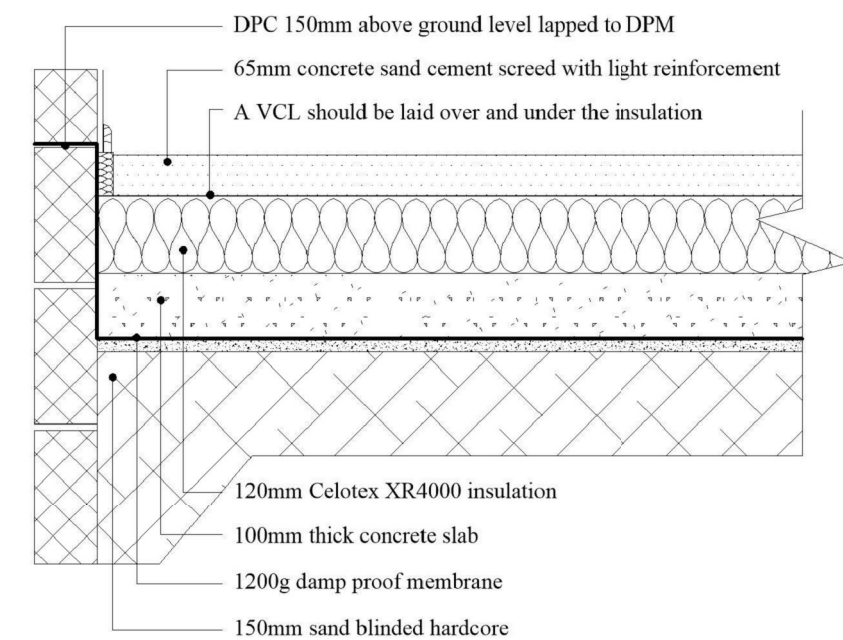

No.	Description	Date

 www.ccs-solutions.co.uk			
CODE	STATUS	SUITABILITY DESCRIPTION	PURPOSE OF ISSUE

PROJECT	56 Glannant Way, Neath
SHEET	Sewer and Foundation

CLIENT Mr Matthew Evans		
Date 12/05/2023	Project number 06052023	Scale (@ A3) As indicated
Drawn by CCS	DRAWING NUMBER A306	REV
Checked by Client		