



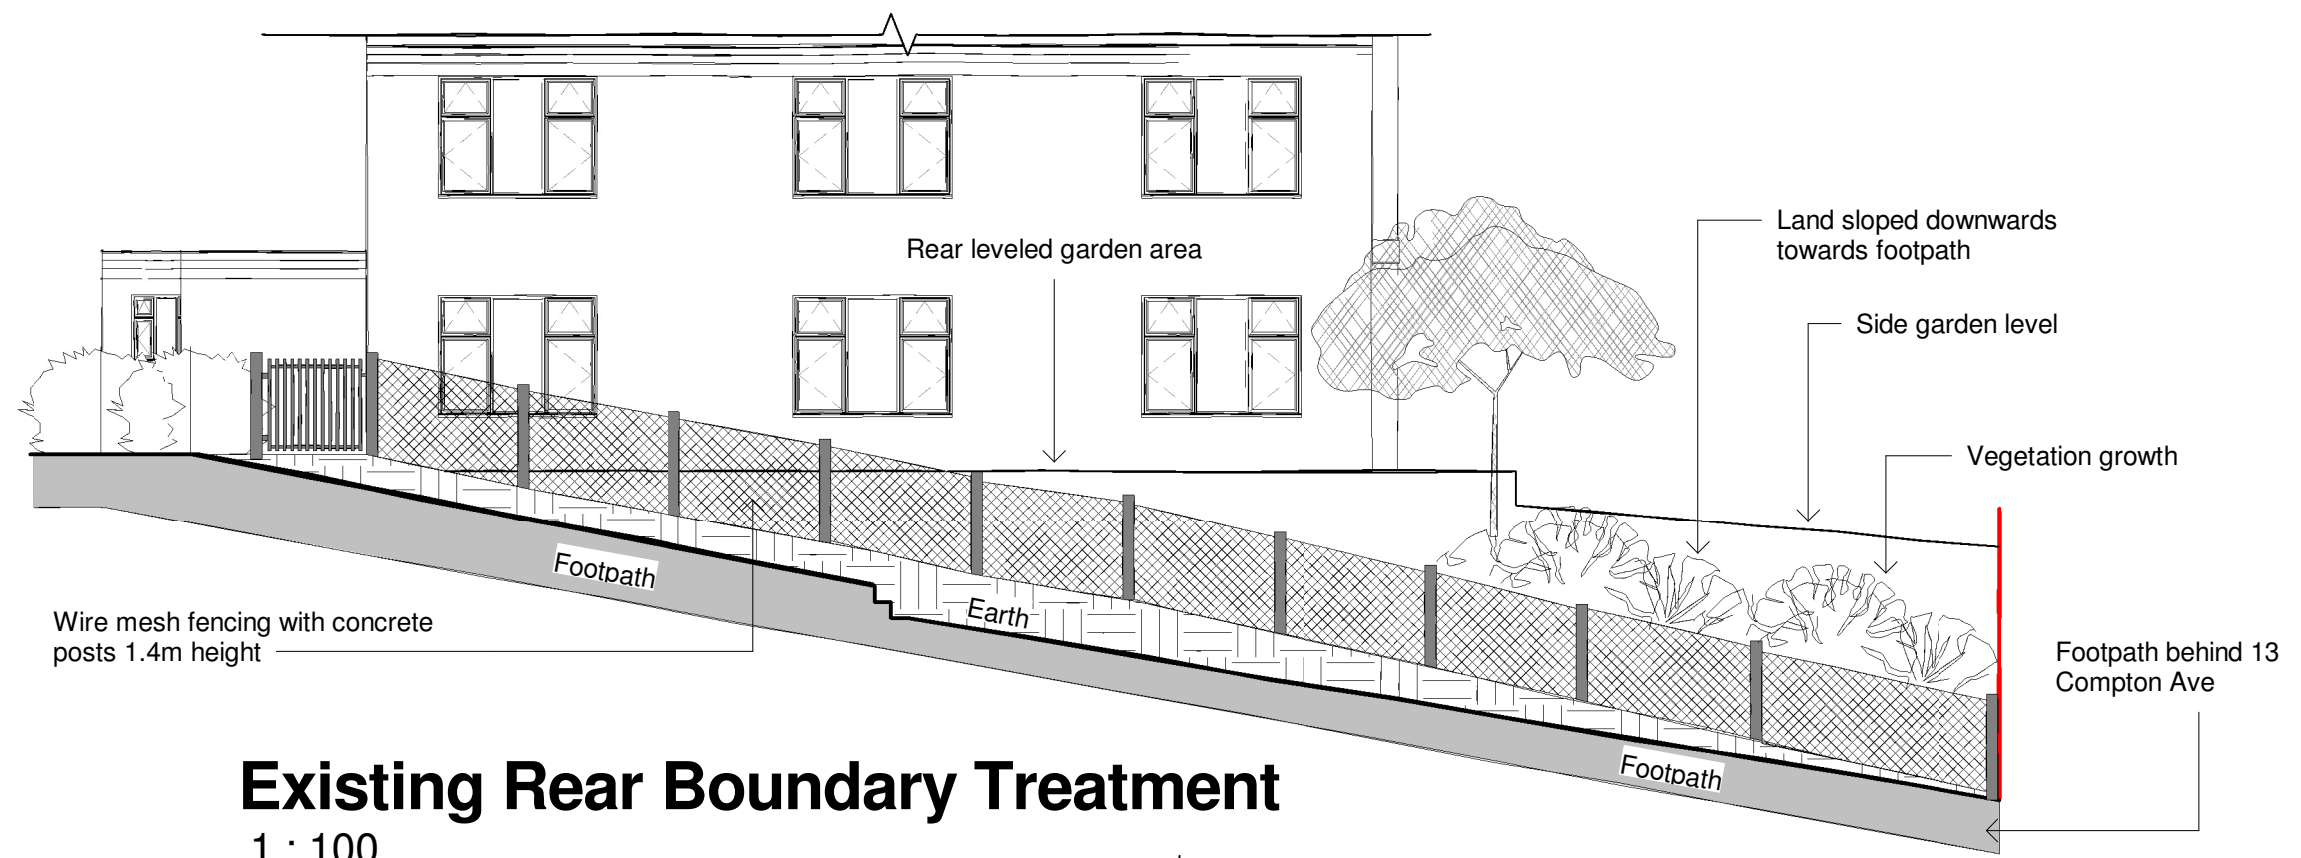


Existing Rear Boundary Treatment

1 : 100

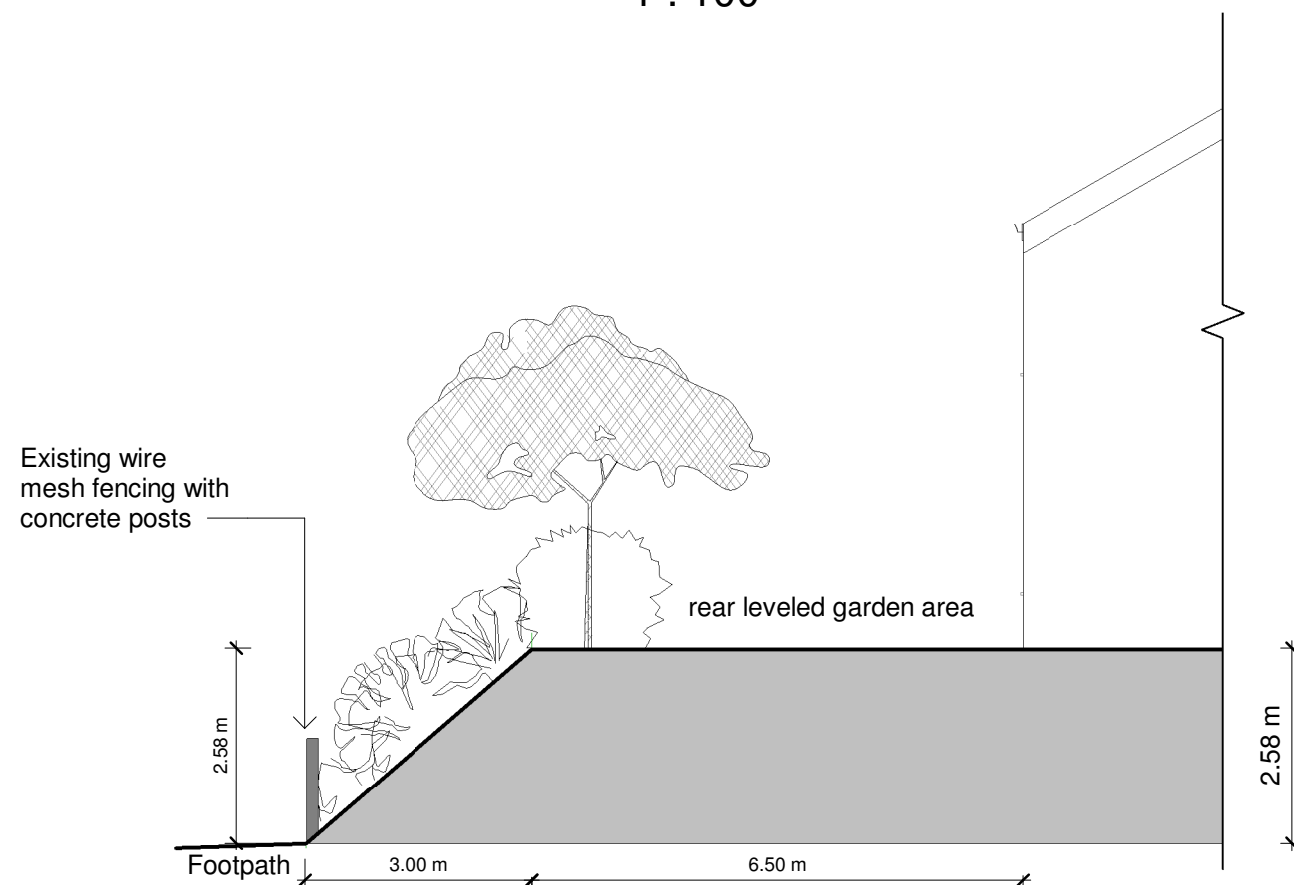

Existing Right Side Elevation

1 : 100

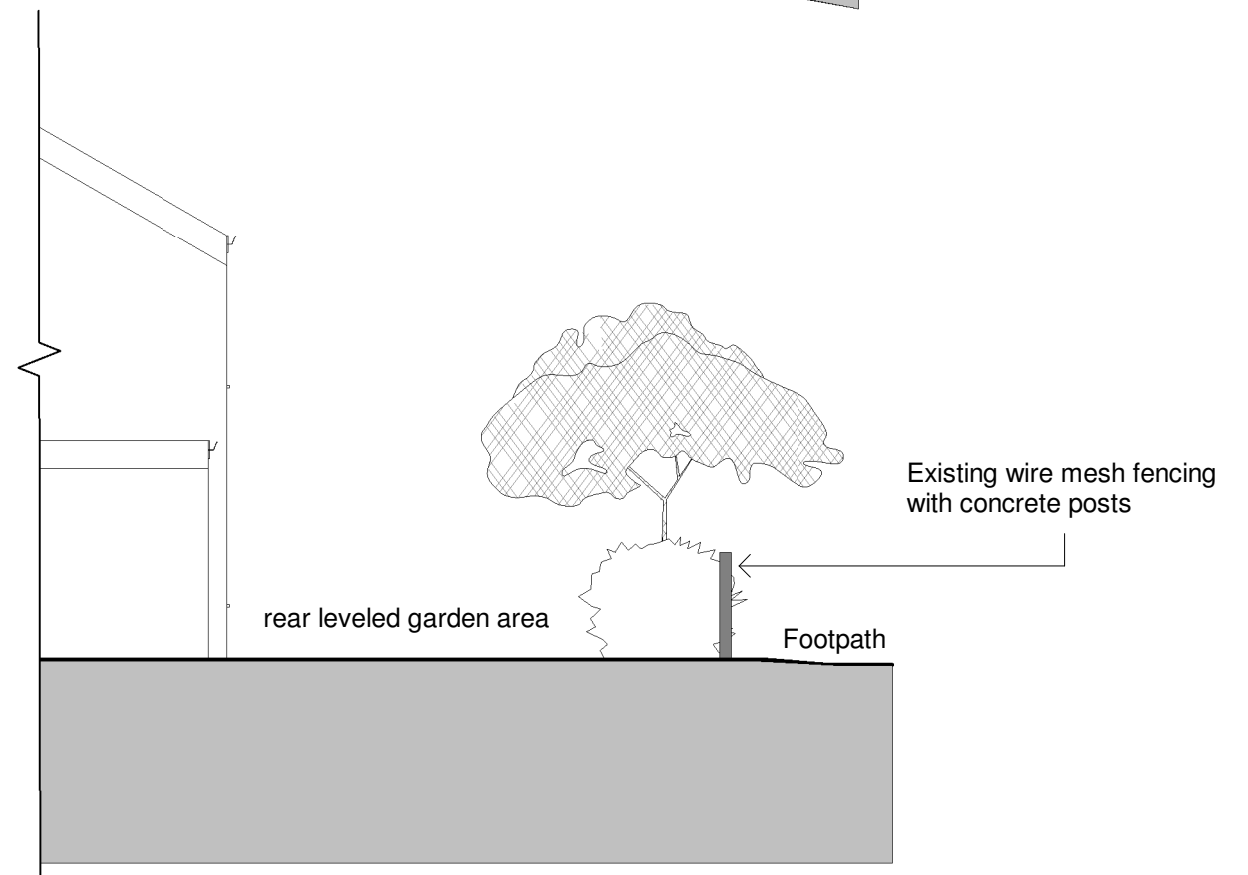

Existing Left Side Elevation

1 : 100

No.	Description	Date

 www.ccs-solutions.co.uk			
CODE	STATUS	SUITABILITY DESCRIPTION	PURPOSE OF ISSUE

PROJECT	13 Compton Ave, Skewen
SHEET	Existing Elevations

CLIENT	Mr Steven Ellis		
Date	03/05/2023	Project number	01052023
Scale (@ A3)	1 : 100	DRAWING NUMBER	A301
Drawn by	CCS	Checked by	Client
REV			