


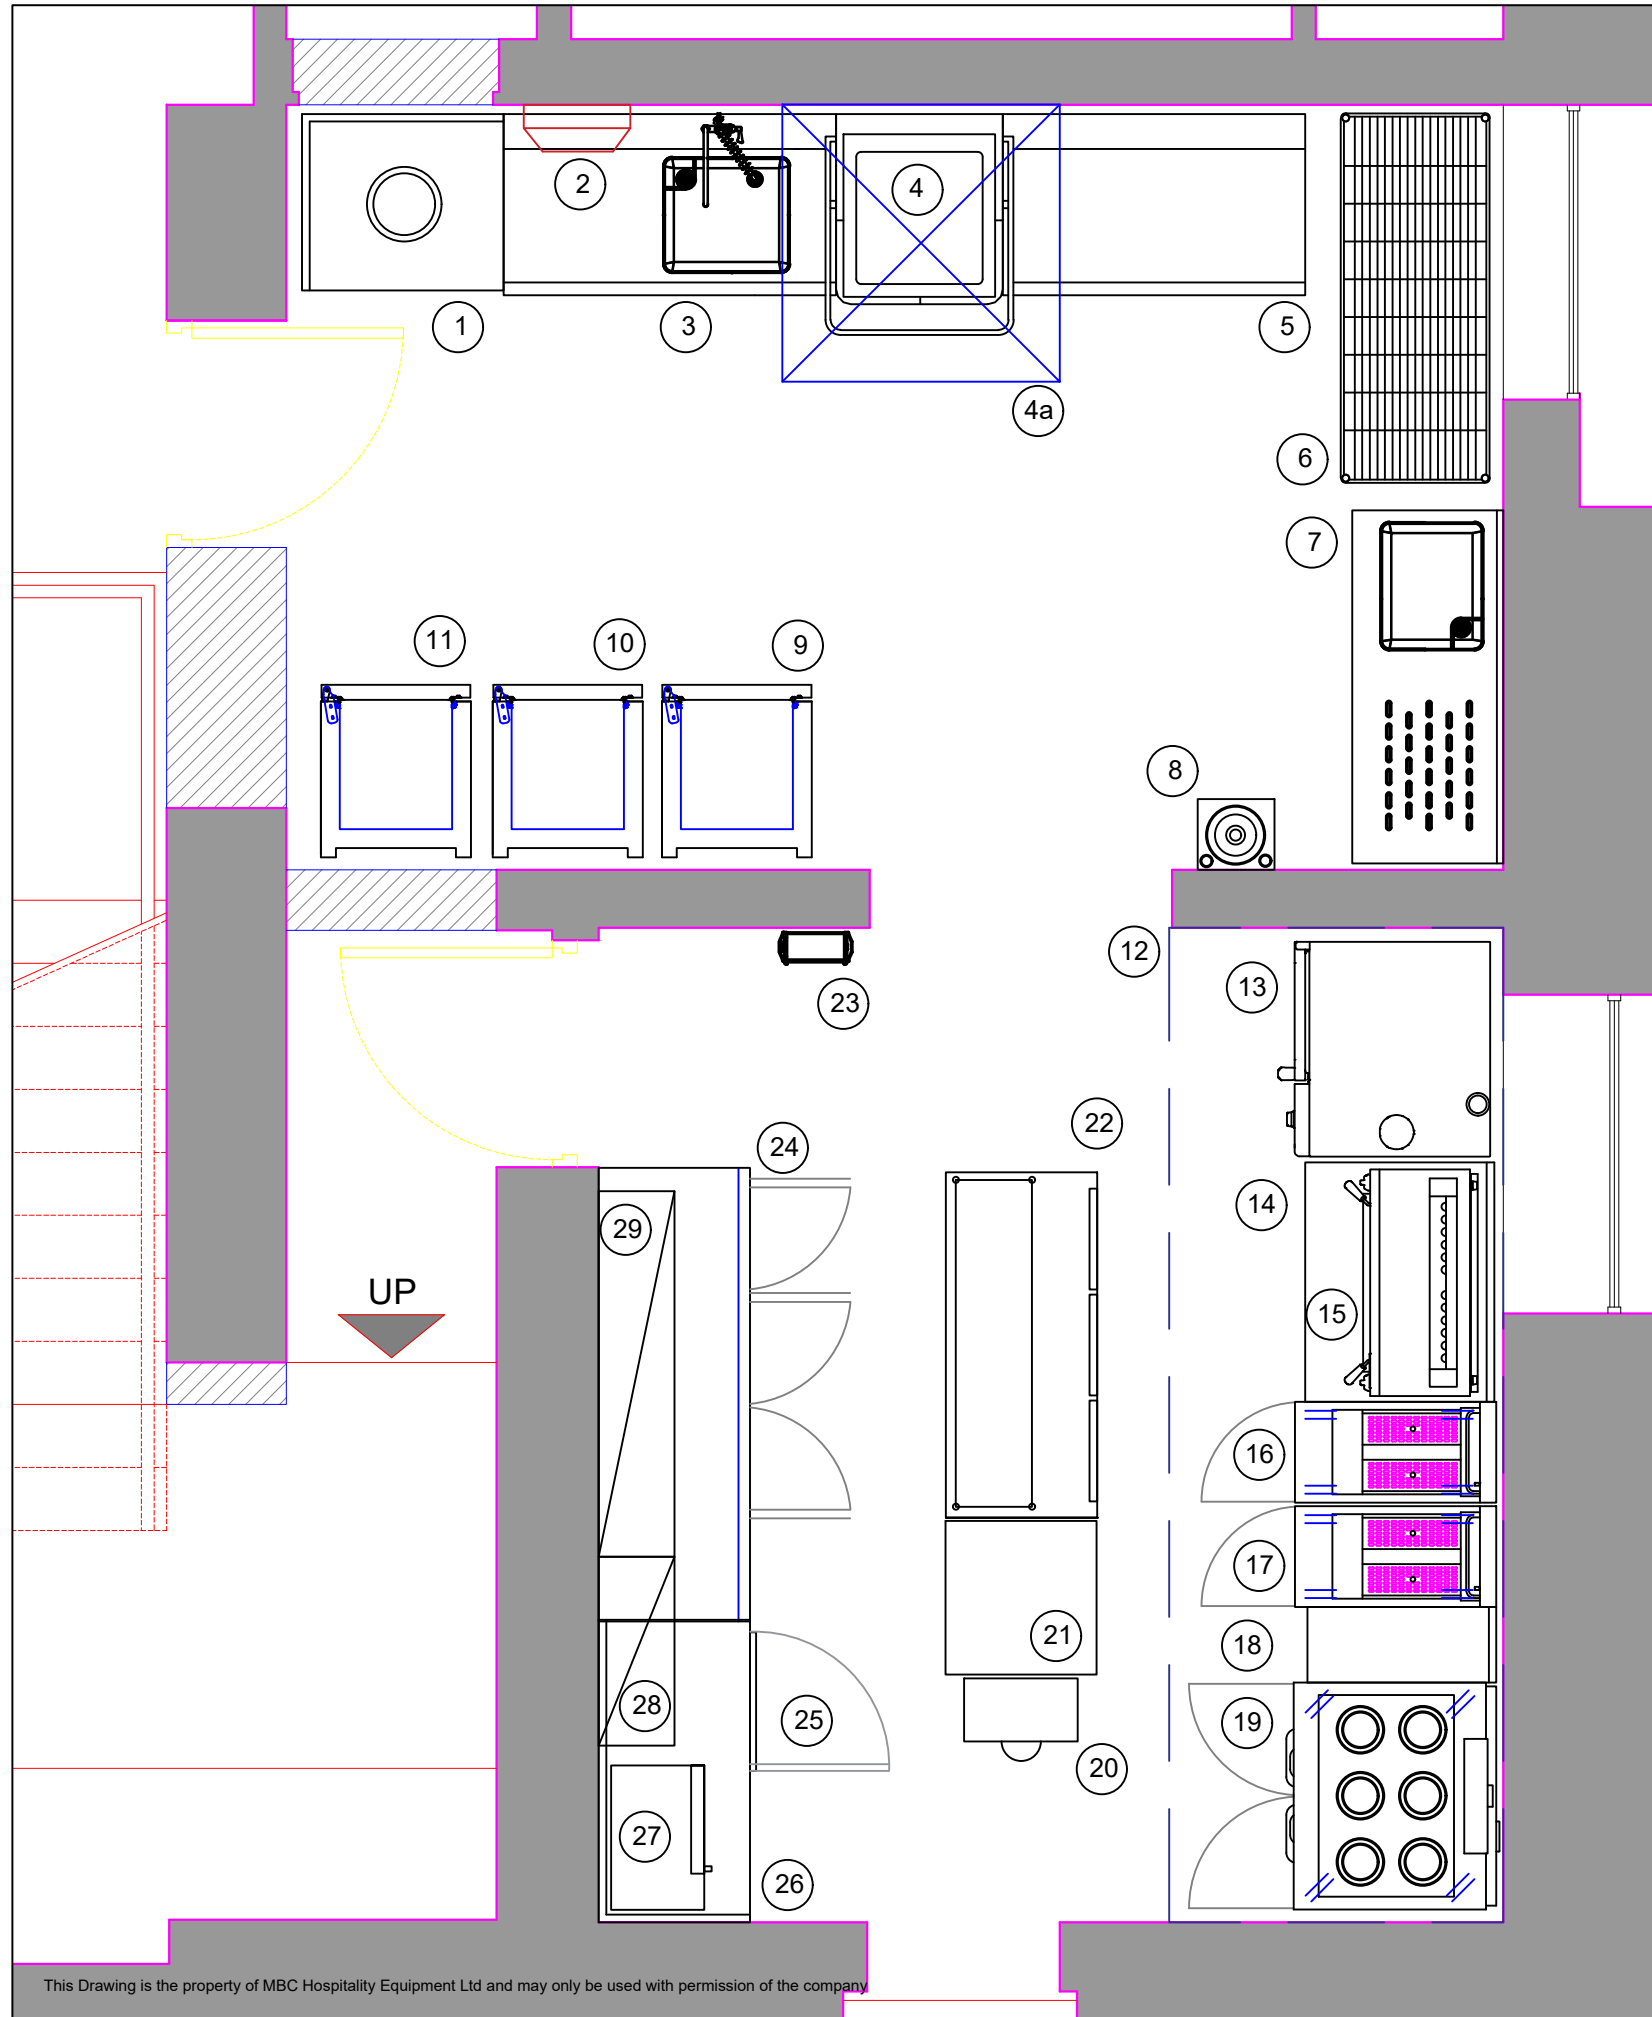

1. S/S Table with Scrap Ring
2. Greasepak
3. S/S Dishwasher Inlet Table
4. Dishwasher
- 4a Condense Canopy
5. S/S Dishwasher Outlet Table
6. 4 Tier Rack
7. S/S Single Bowl Sink
8. Wash Hand Basin
9. Upright Freezer
10. Upright Refrigerator
11. Upright Refrigerator
12. Extraction Canopy
13. Electric Combination Oven
14. S/S Wall Bench
15. Electric Salamander Grill on Bench Stand
16. Electric Twin Fryer
17. Electric Twin Fryer
18. S/S Wall Bench
19. Induction Range
20. Refuse Sack Holder
21. Stainless Steel Centre Bench
22. Hotcupboard with Gantry Over
23. Insectocutor
24. S/S 3dr Counter Refrigerator
25. Undercounter Freezer
26. S/S Wall Bench
27. 2no. Microwave ovens Stacked
28. Wall Shelf
29. Wall Shelf

Notes:

www.mbc-he.com

Rev:	Rev Description:	Date:
P01	Proposed Layout	28/12/22
P02	Condense Canopy added	21/01/23



T: 01633 479007
E: sales@mbc-he.com

Customer:
Chris & Angela Hill

Project Name:
Moose Hall, Neath

Drawing Title:
Proposed Kitchen Layout

Scale:	1:30	Drawn By:	MJB
--------	------	-----------	-----

Drawing Status: **P02**

Date Created: **28.12.2022**

Drawing No: **0001**