


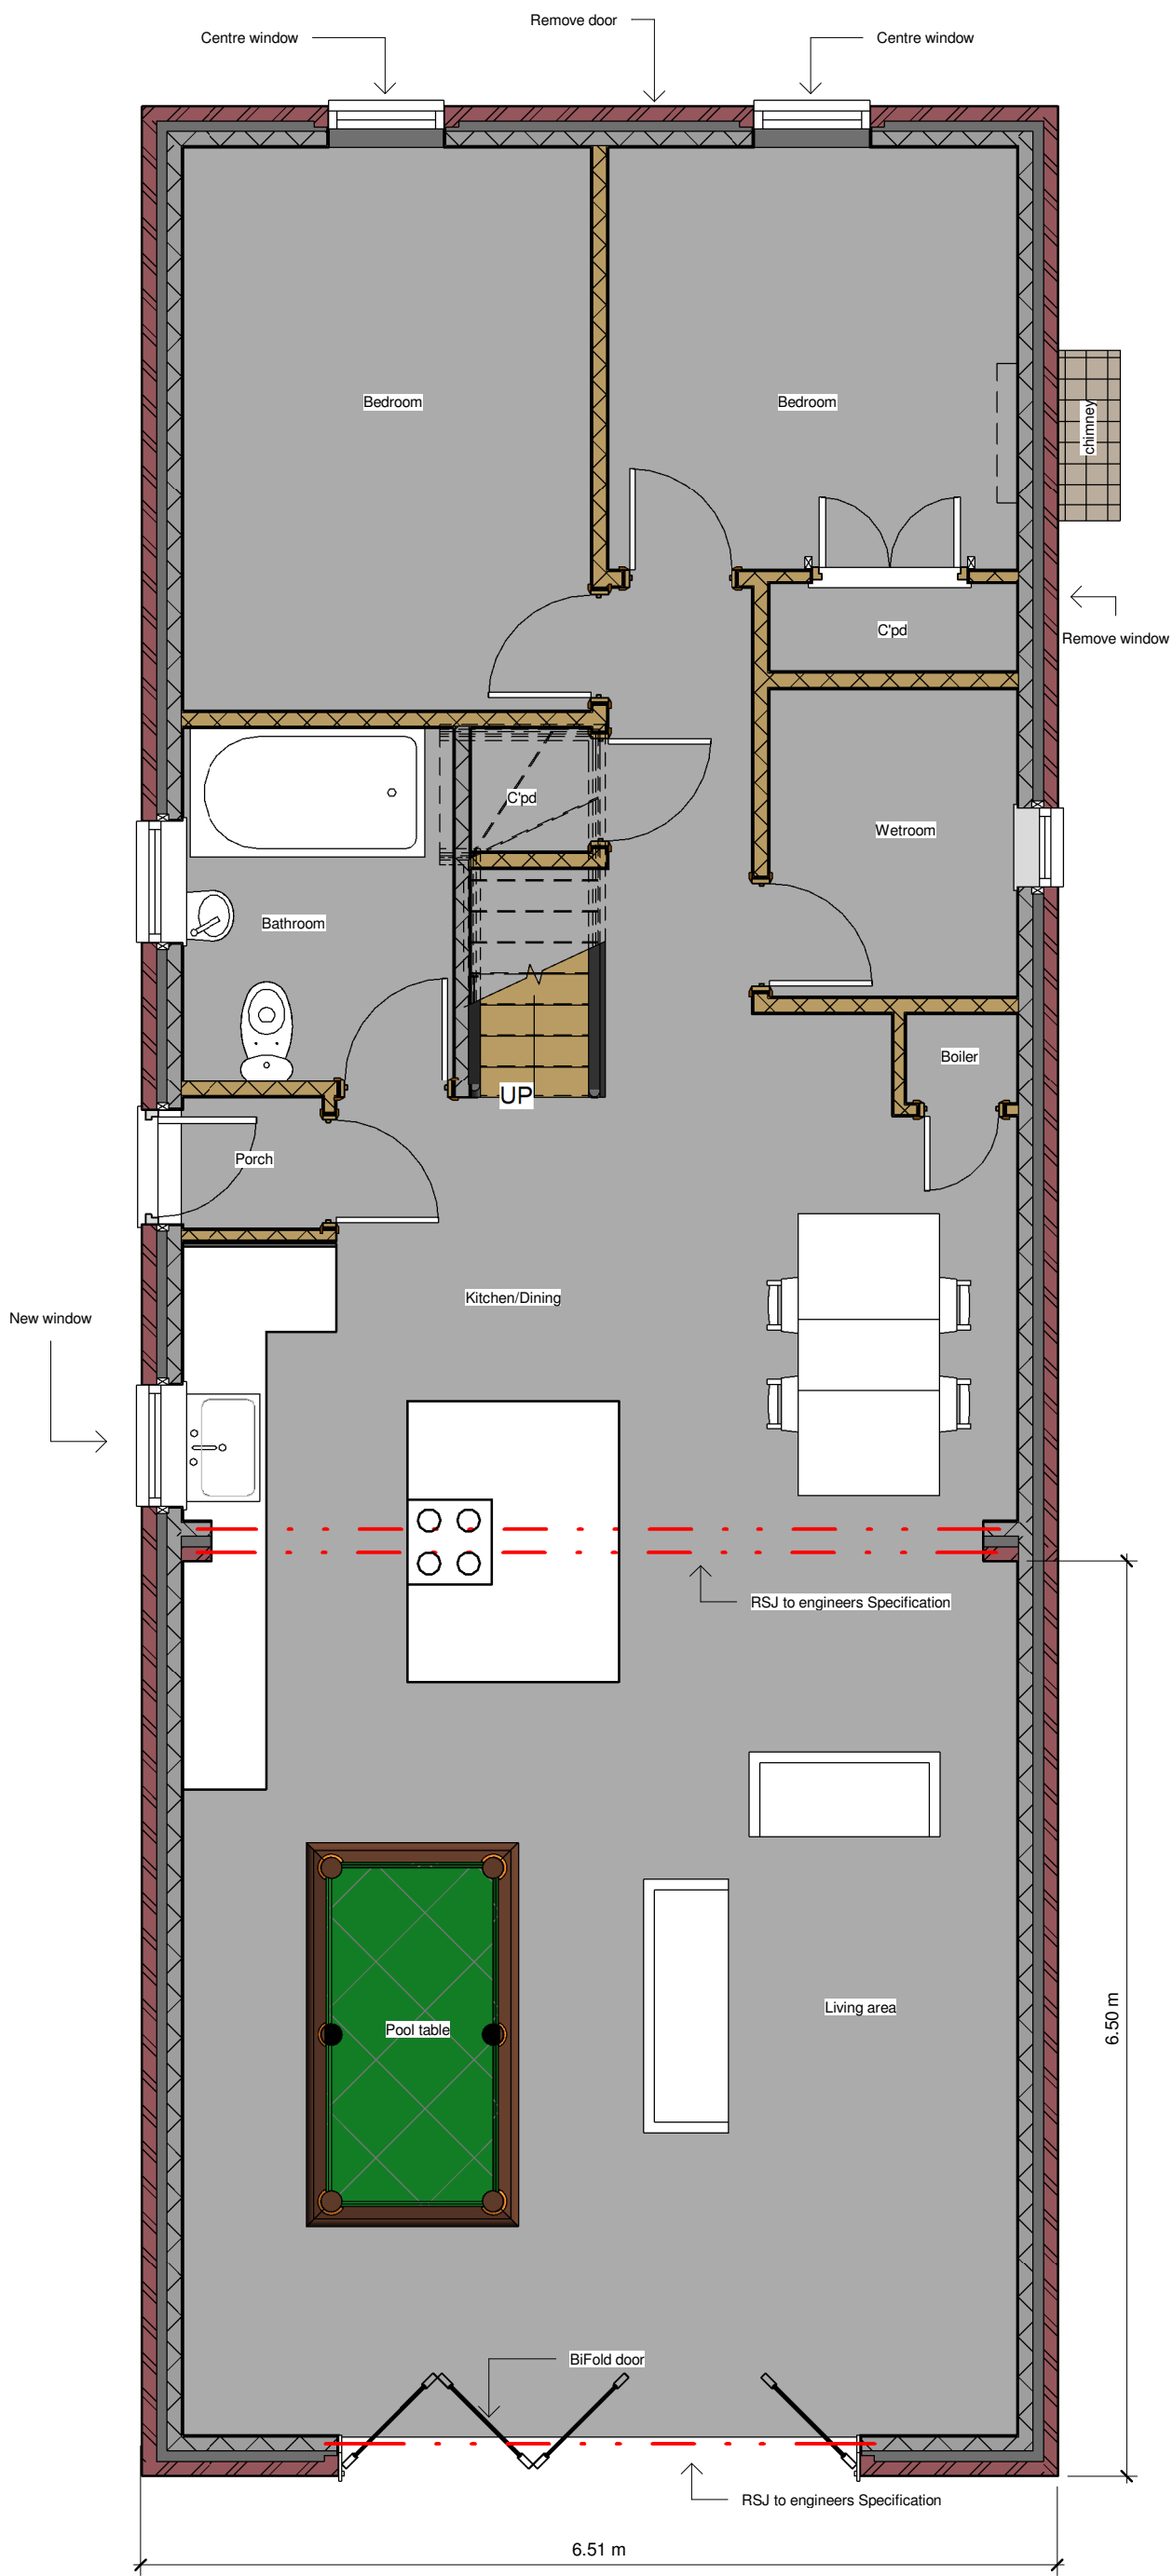

Proposed GF
1 : 50

No.		Description	Date

 www.ccs-solutions.co.uk		PROJECT		CLIENT	
		7 Lletty Dafydd, Clyne, Neath		Mr Joel Anderson	
CODE	STATUS	SUITABILITY DESCRIPTION	PURPOSE OF ISSUE	Date	Project number
				06/03/2023	01032023
				Drawn by	DRAWING NUMBER
				CCS	A305
				Checked by	REV
				Client	