



Site Section X-X

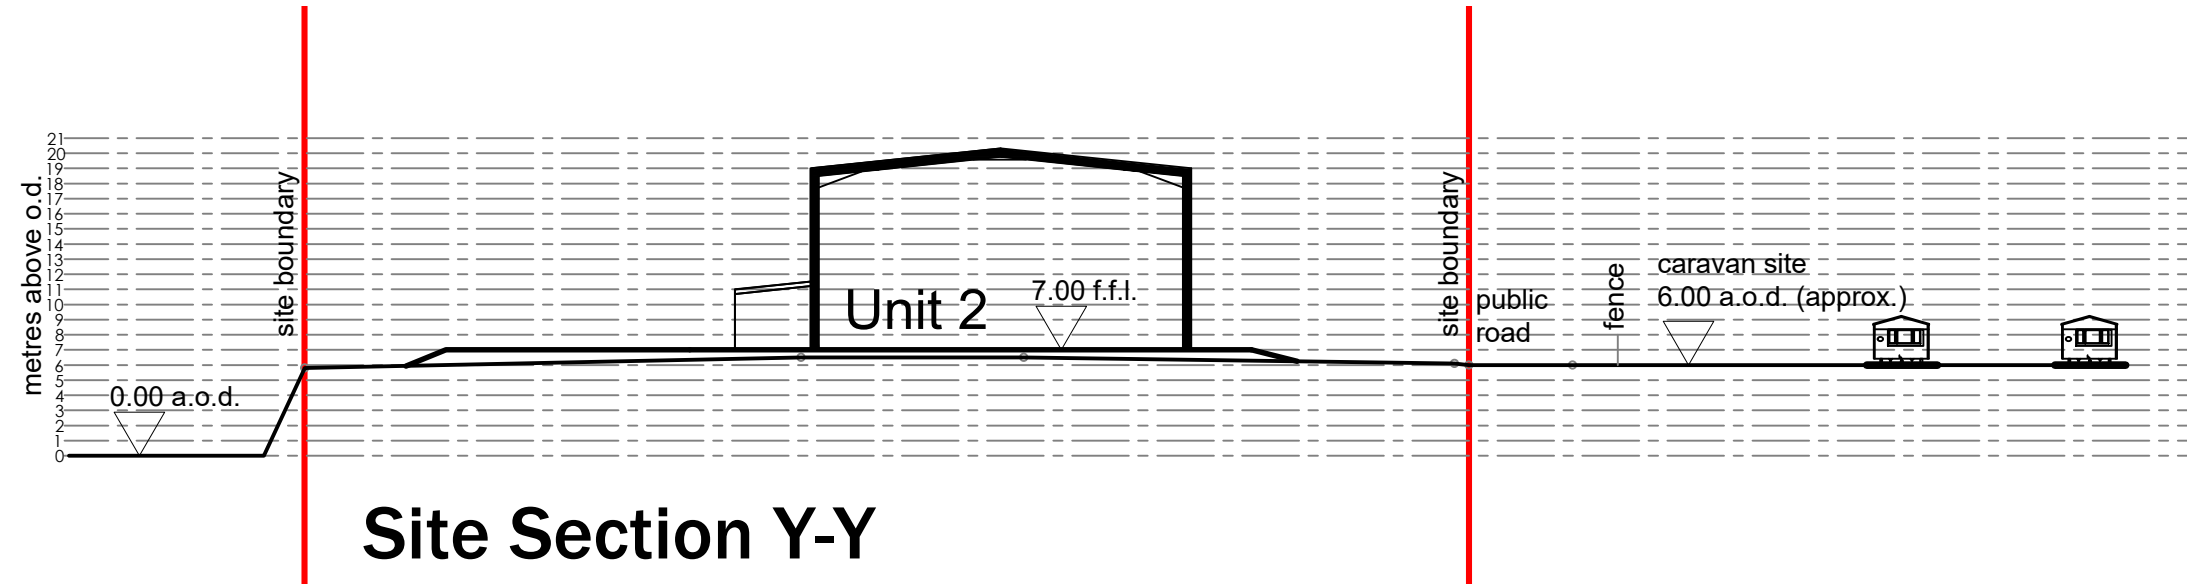

Site Section Y-Y

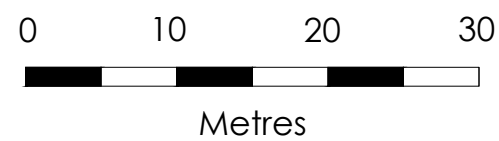

Notes:
 Unit 1 = 102m x 50m x 12m to eaves
 Unit 2 = 48m x 25m x 12m to eaves
 FFL to be 7.00 metres a.o.d (min.)
 (Cladding to be confirmed)

PRELIMINARY

This drawing is the copyright of Gerald Blain Associates Limited and may not be reproduced without permission.
 This drawing must not be scaled and written dimensions must be checked on site prior to construction or manufacture.

Project: Proposed Quayside Development at Briton Ferry Wharf	Client: Mr Tony Williams
	Scale: 1/500 @A3
Dwg. Title: Site Sections	Drawing No.: 05
	Drawn By: MS
	Checked By: N/A
	Date: 01/02/2022



Tel: 01994 240 366
 Mob: 07970 420322
 Email: Gerald@Geraldblainassociates.co.uk
 Address: 15 St John Street, Whitland, SA34 0AN