



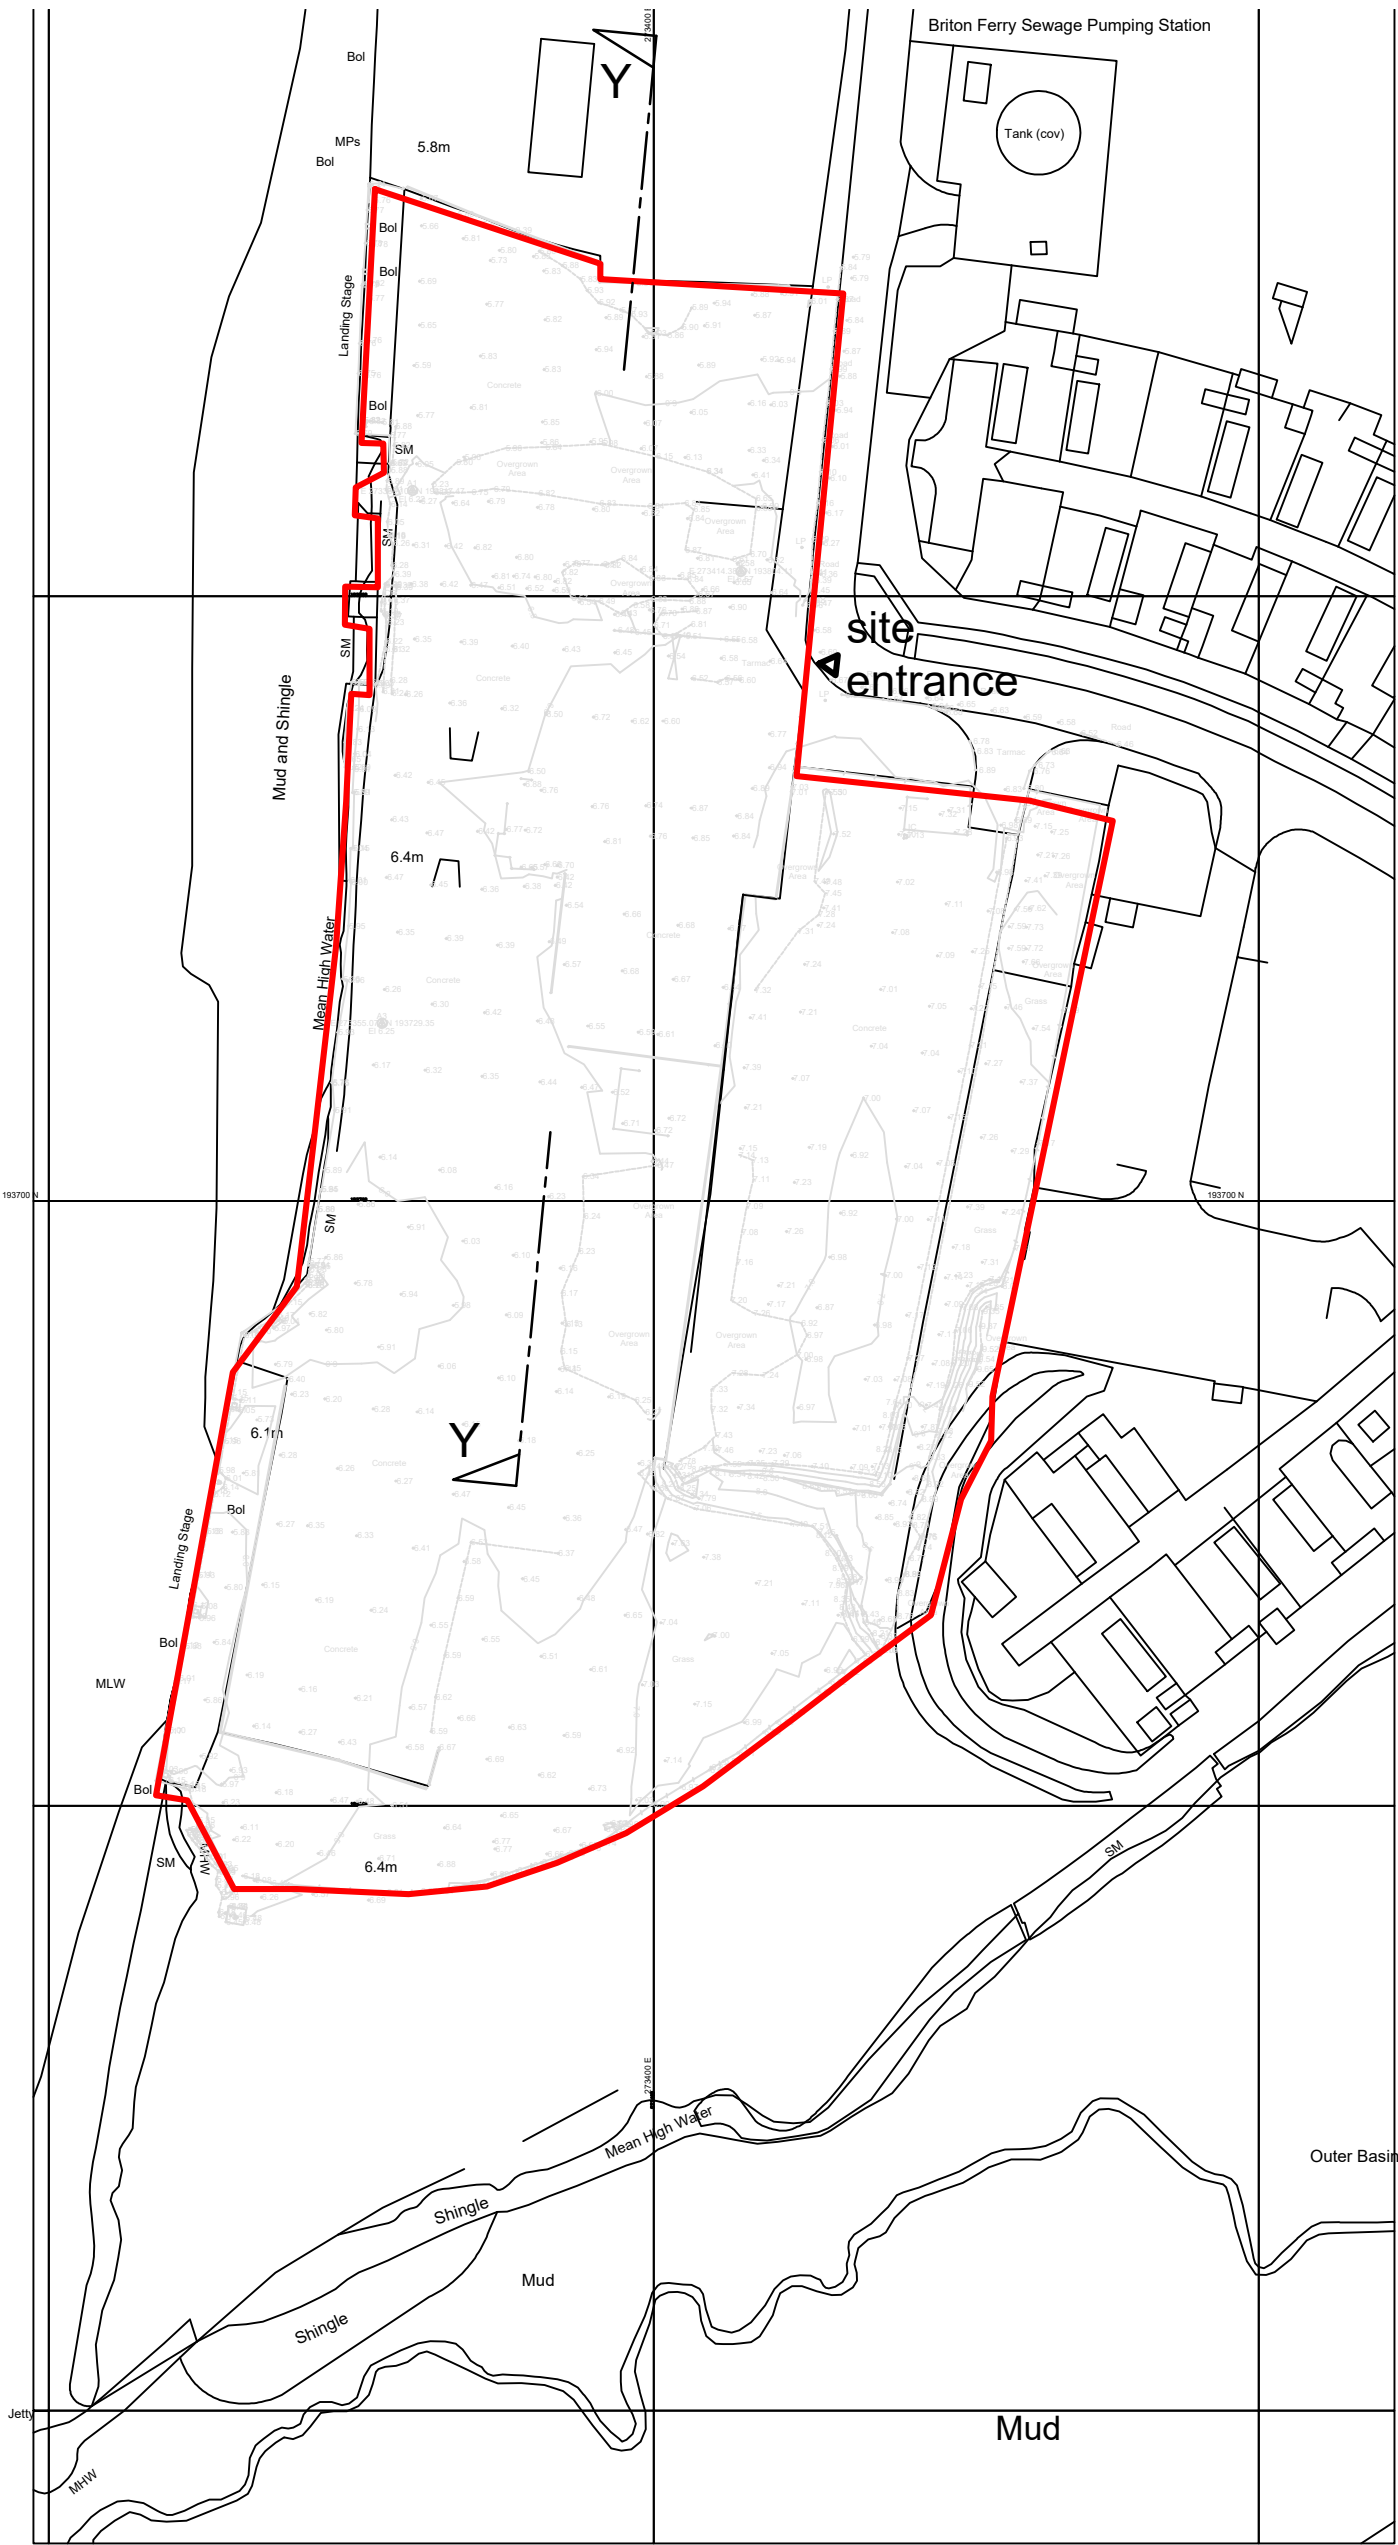

Ordnance Survey, (c) Crown Copyright 2021. All rights reserved. Licence number 100022432

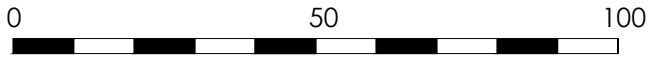

Metres

Rev A Amended to NPTC email dtd. 16/05/2023

This drawing is the copyright of Gerald Blain Associates Limited and may not be reproduced without permission.
This drawing must not be scaled and written dimensions must be checked on site prior to construction or manufacture.

Project:
Proposed Camplas
Technologies Ltd.
Composites R&D Centre,
Briton Ferry Wharf

Dwg. Title:
Existing Block Plan

Client:
Camplas Holdings Ltd.

Scale:
1/1250 @A3

Drawing No:
02

Drawn By:
MS

Checked By:
N/A

Date:
09/11/2022



Tel: 01994 240 366
Mob: 07970 420322
Email: Gerald@Geraldblainassociates.co.uk
Address: 15 St John Street, Whitland, SA34 0AN