



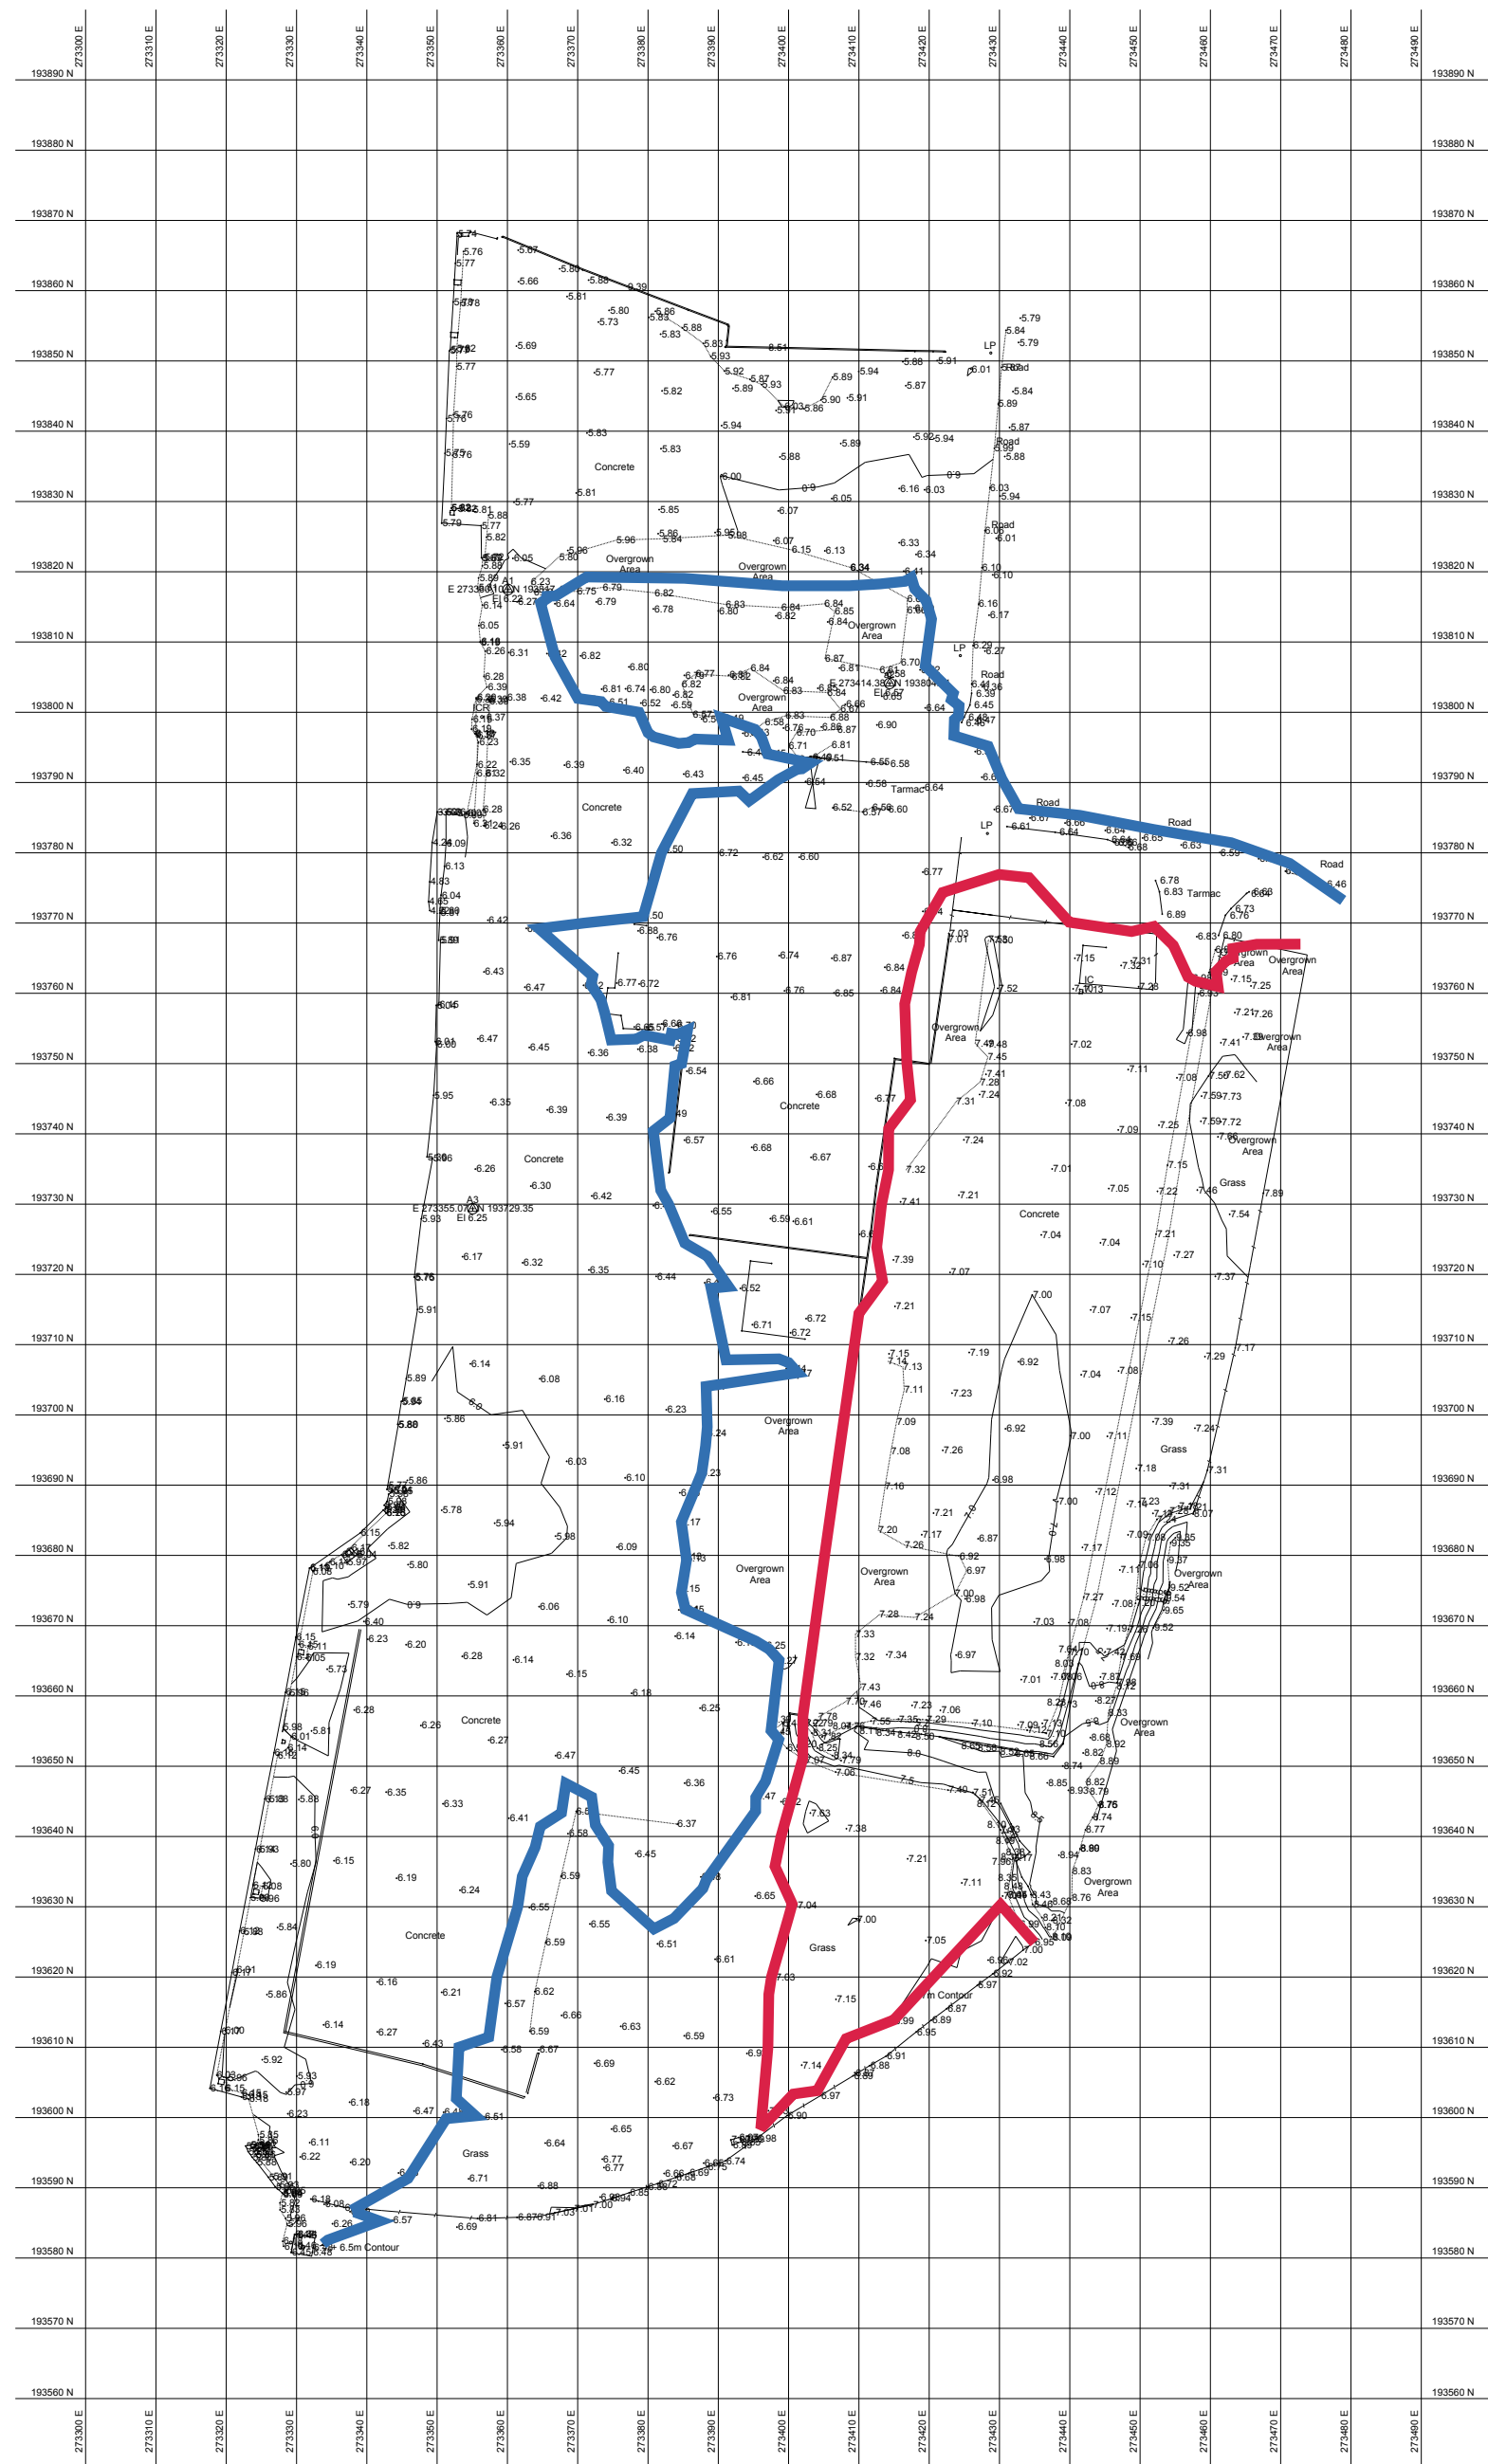

CURRENT

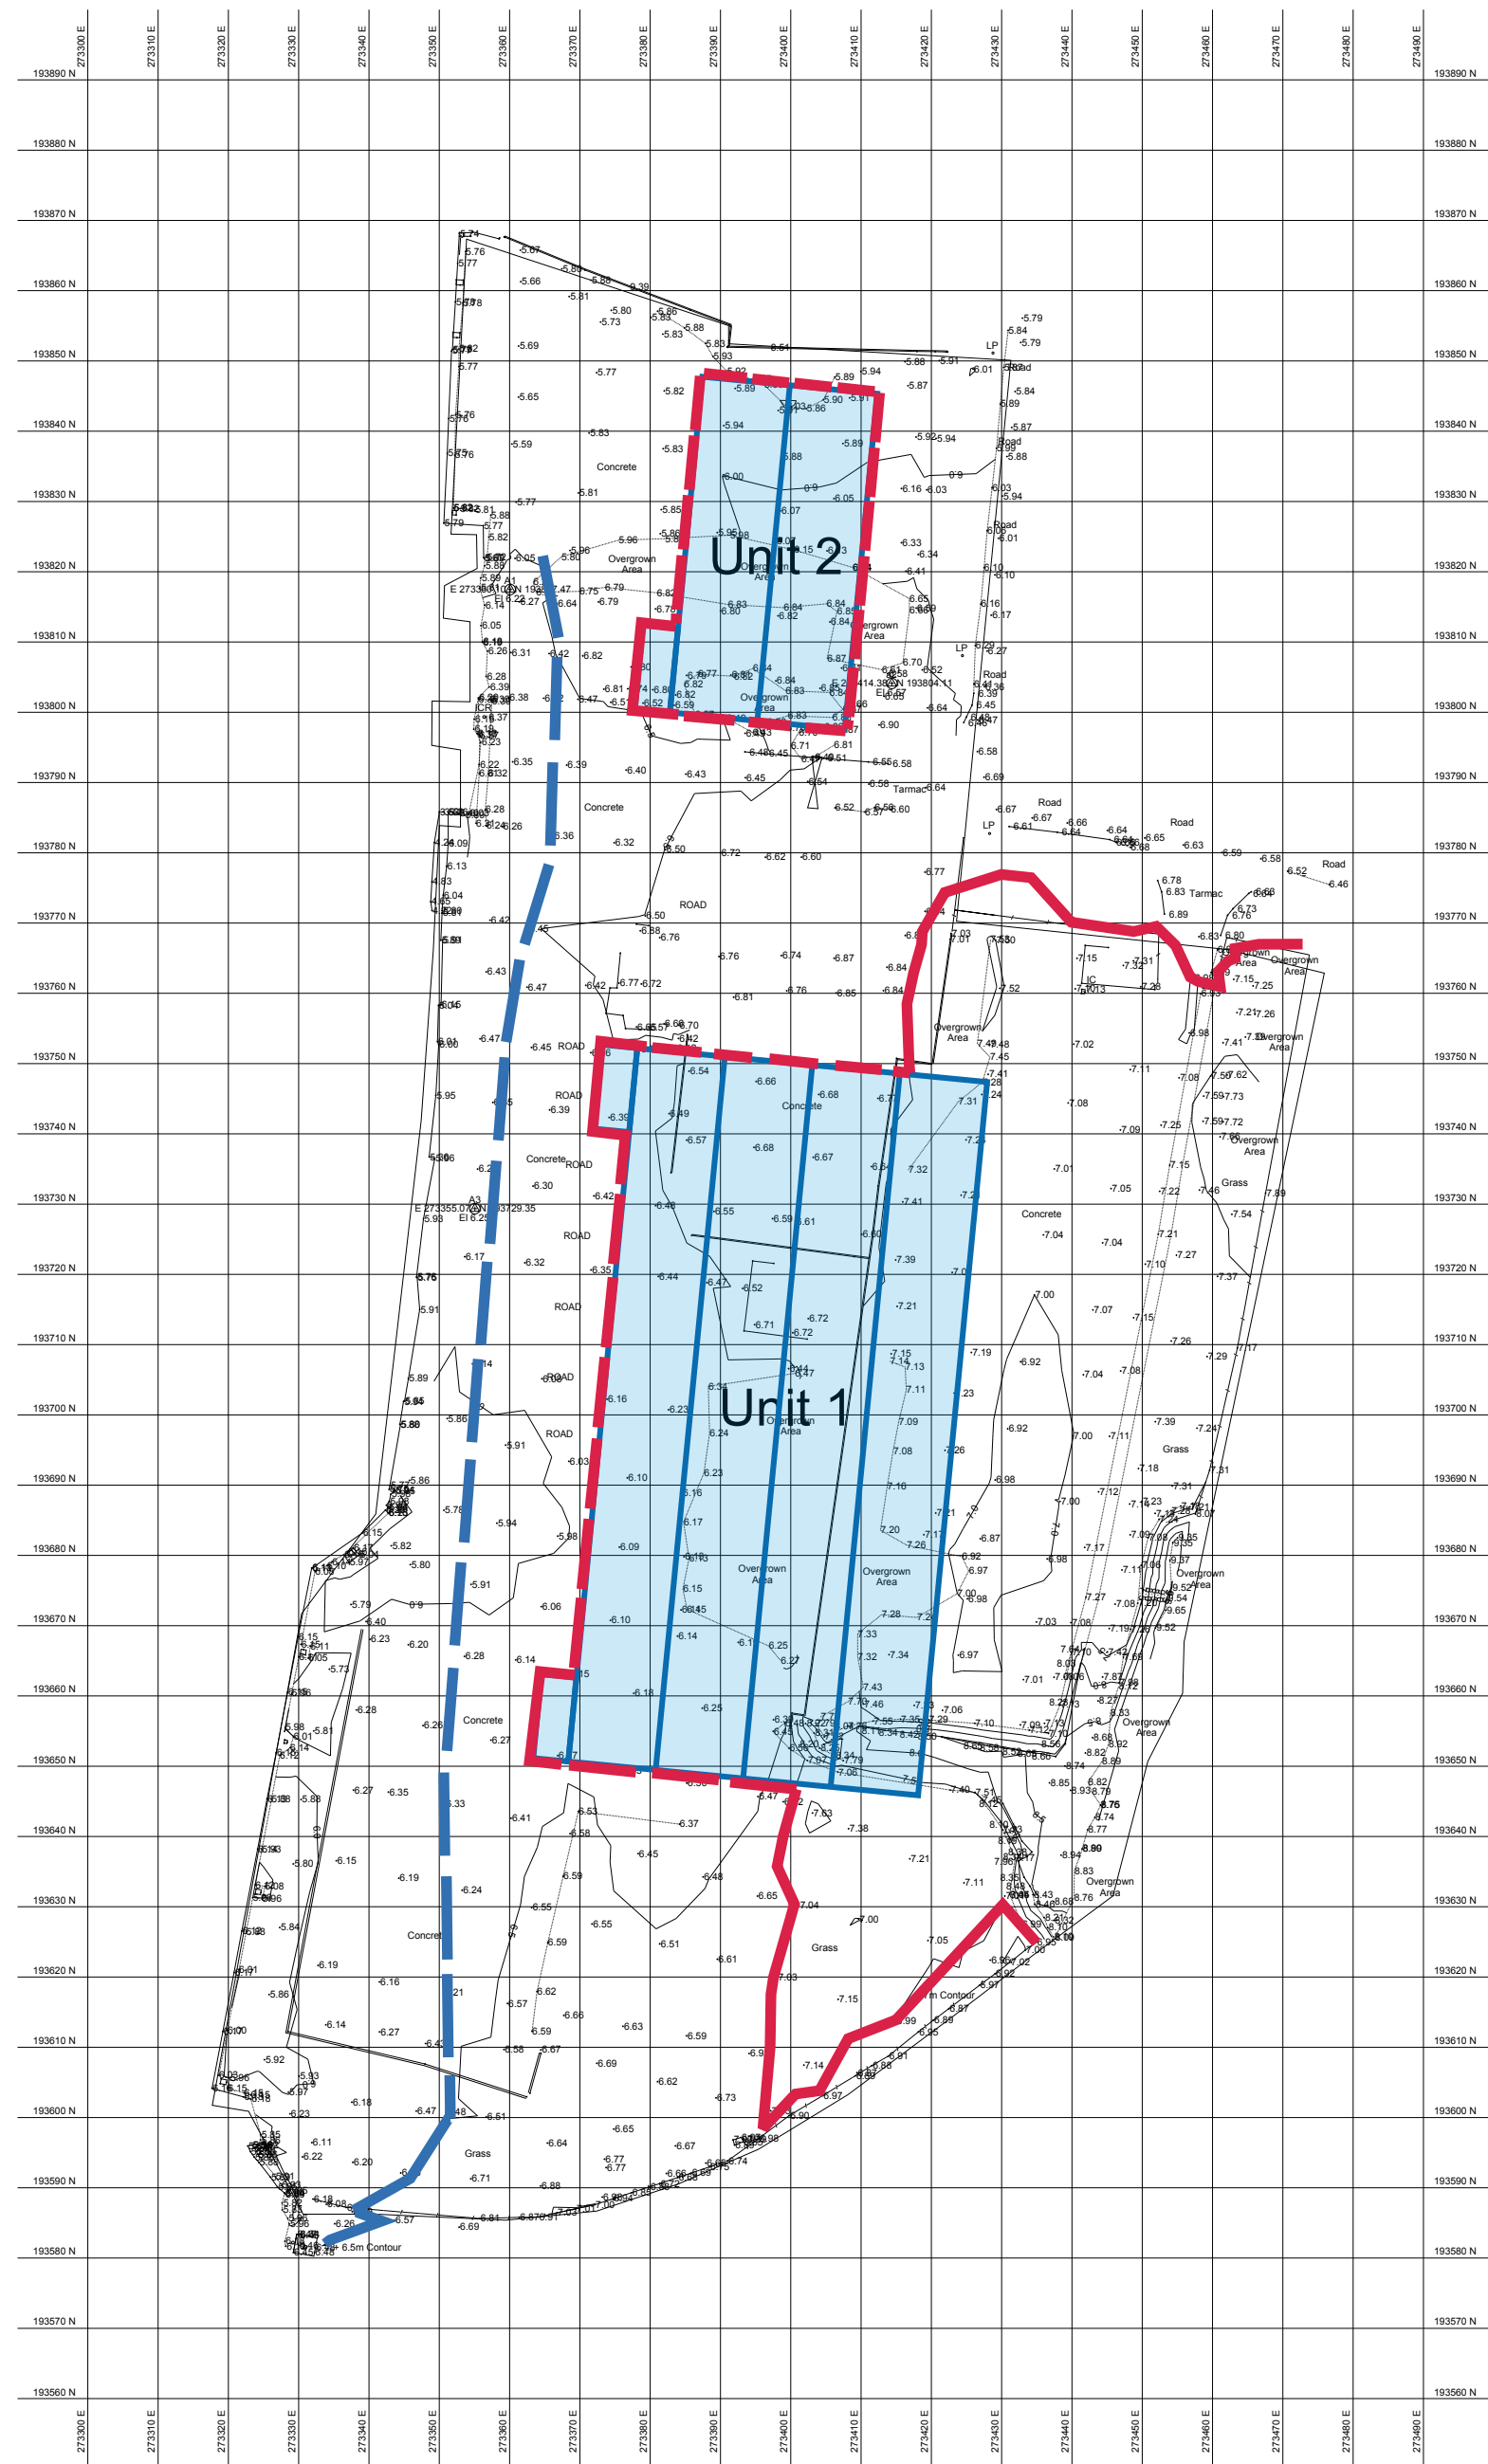

PROPOSED

KEY:

- +7/7.1m OD Flood Line
- +6.5m OD Flood Line.
- Proposed Building.

CEDM Ltd
Nantewaeth Farm
Cymmer
Port Talbot
SA13 3ND
howard@shorelinemanagement.co.uk
Tel: 07860 486751

Coastal
Engineering
Consulting

**SHORELINE
MANAGEMENT
wales**
www.shorelinemanagement.co.uk

© C EDM Ltd All Rights Reserved 2022

Flood Plan - Current and Proposed.
Using proposed buildings threshold level (with Mitigation) of +7.1m OD. FFL = +6.8mOD.
Access threshold levels of +7.1mOD apart from main doors which will have provision for 300mm stop logs.

Scale: 1:100 @ A2 Date: October 2022

CAMPLAS TECHNOLOGY Ltd.