


Superseded

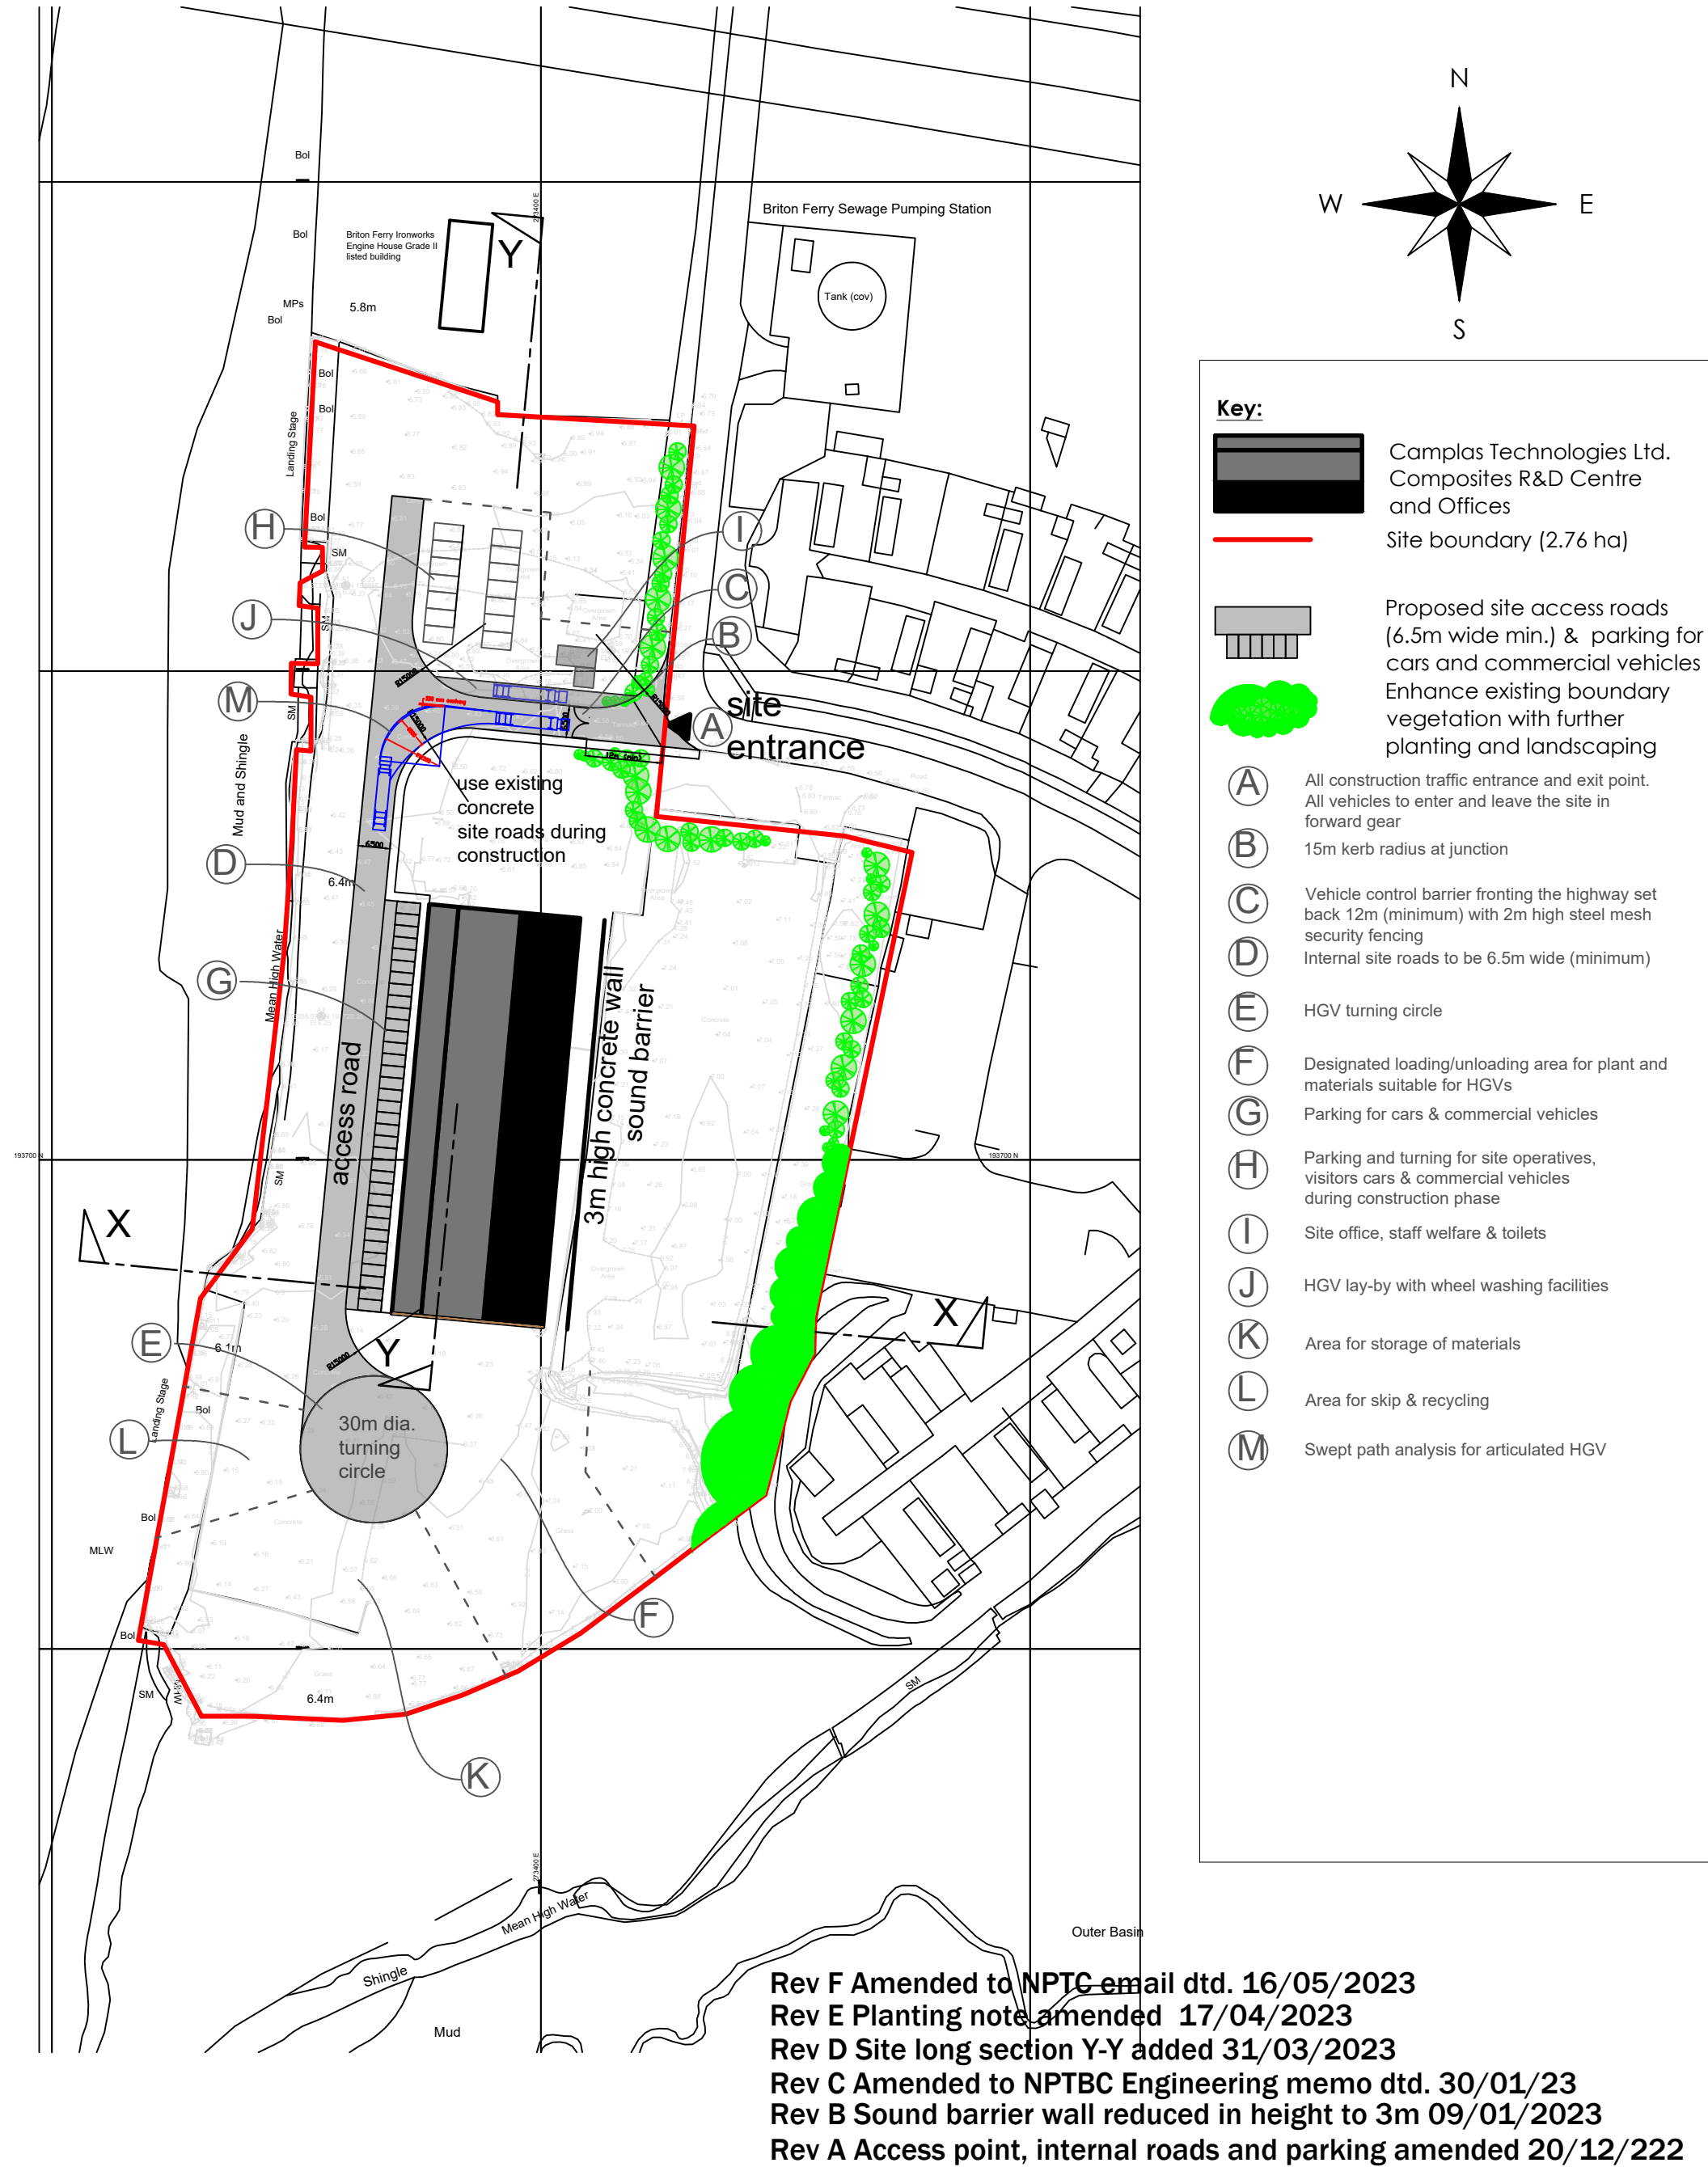

Notes:

- Camplas Technologies Ltd. Composites R&D Centre and Offices
- 84m x 25m x 12m to eaves
 - FFL to be 7.00 metres a.o.d (min.)
 - External materials: Fairfaces concrete blockwork and steel profiled cladding (colours to be confirmed)

This drawing is the copyright of Gerald Blain Associates Limited and may not be reproduced without permission. This drawing must not be scaled and written dimensions must be checked on site prior to construction or manufacture.	
Project:	Proposed Camplas Technologies Ltd. Composites R&D Centre, Briton Ferry Wharf
Dwg. Title:	Proposed Block Plan
Client:	Camplas Holdings Ltd.
Scale:	1/1250 @A3
Drawing No:	03
Drawn By:	MS
Checked By:	N/A
Date:	09/11/2022



Tel: 01994 240 366
Mob: 07970 420322
Email: Gerald@Geraldblainassociates.co.uk
Address: 15 St John Street, Whitland, SA34 0AN