




# Superseded

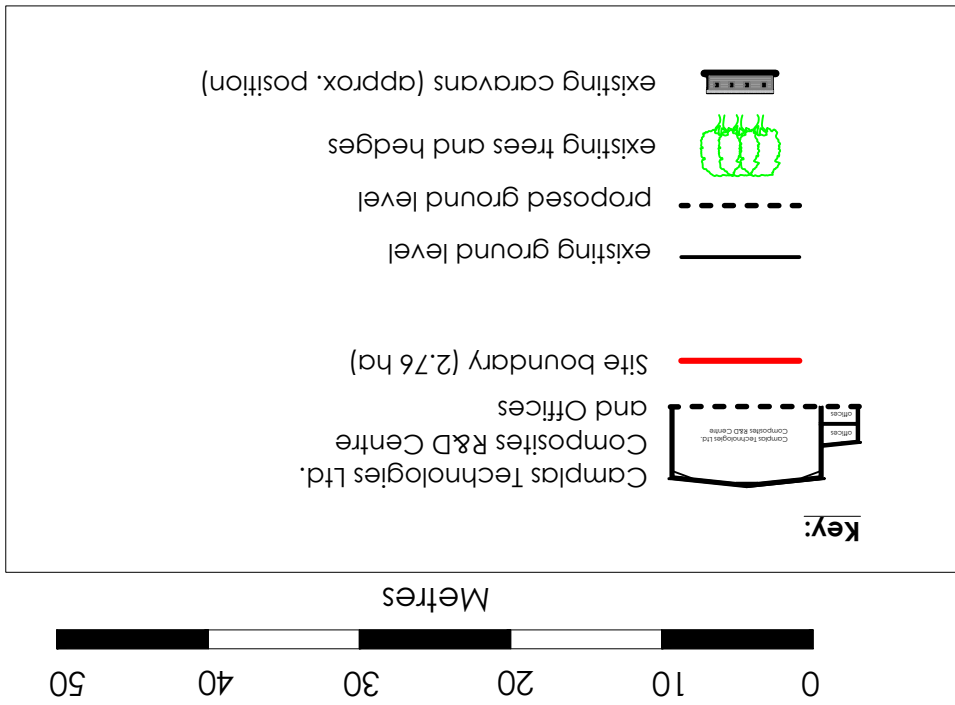

# Site Section X-X

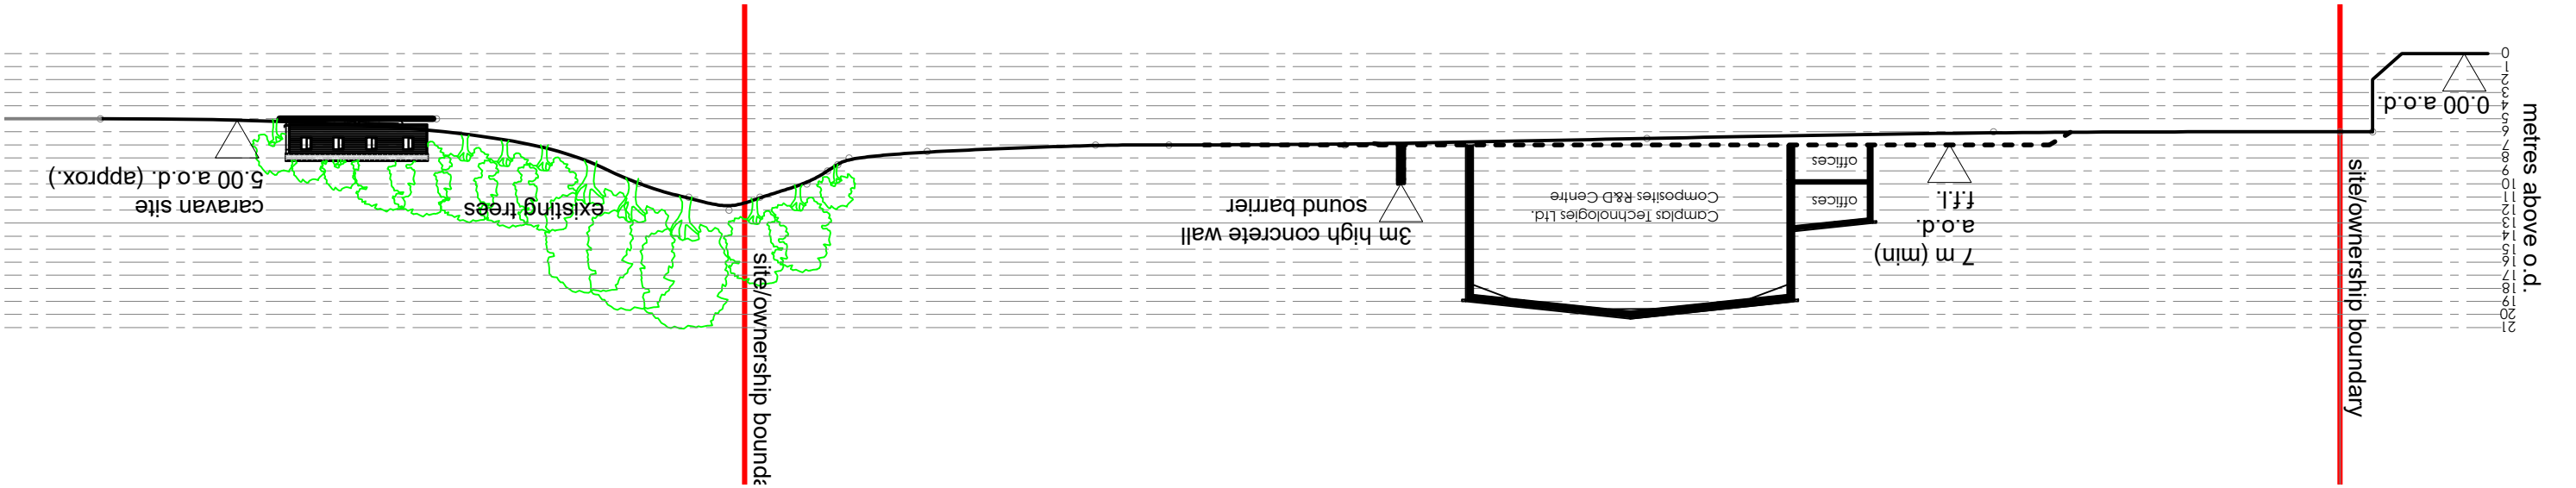

## Site Section Y-Y

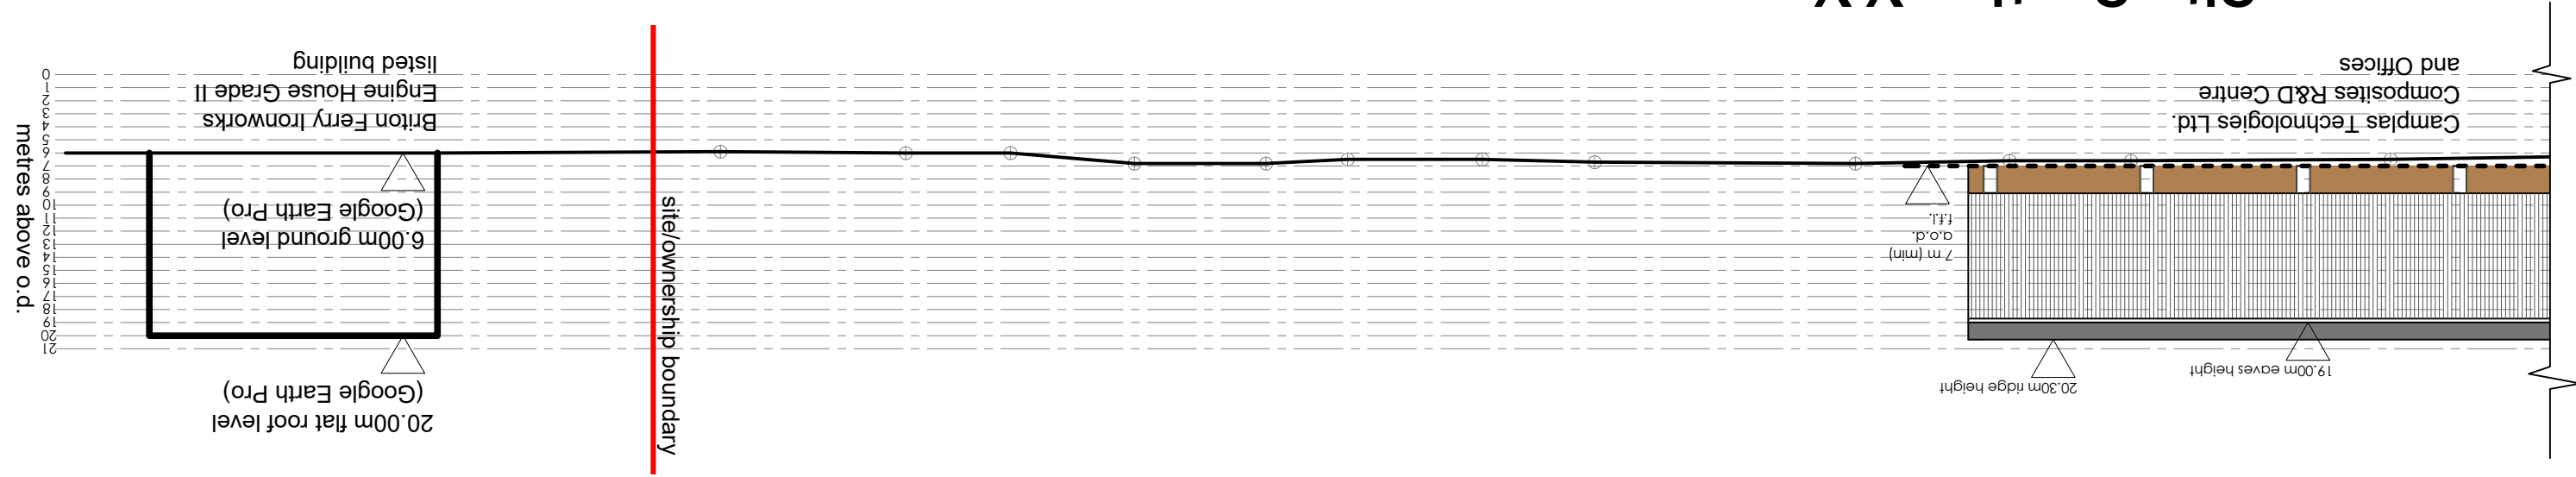

- Notes:**
1. Unit size o/a = 84m x 31m x 12m to eaves
  2. FFL to be 7.00 metres a.o.d (min.)
  3. Cladding to be confirmed.

Rev D Amended to NPTC email dtd. 16/05/2023  
Rev C Site long section Y-Y added 31/03/2023  
Rev B Sound barrier wall reduced in height to 3m 09/01/2023

|   |   |                                   |                                      |                                   |                                      |                                       |
|---|---|-----------------------------------|--------------------------------------|-----------------------------------|--------------------------------------|---------------------------------------|
| <p>This drawing is the copyright of Gerald Blain Associates Limited and may not be reproduced without permission.</p> <p>This drawing must not be scaled and written dimensions must be checked on site prior to construction or manufacture.</p> | <p><u>Client:</u></p> <p>Camplas Holdings Ltd.</p>                                                                      | <p><u>Scale:</u></p> <p>1/500</p> | <p><u>Drawing No.:</u></p> <p>05</p> | <p><u>Drawn By:</u></p> <p>MS</p> | <p><u>Checked By:</u></p> <p>N/A</p> | <p><u>Date:</u></p> <p>09/11/2022</p> |
|   | <p><u>Project:</u></p> <p>Proposed Campblas Technologies Ltd.<br/>Composites R&amp;D Centre,<br/>Briton Ferry Wharf</p> |                                   |                                      |                                   |                                      |                                       |
| <p><b>Site Sections</b></p>   |   |                                   |                                      |                                   |                                      |                                       |



**GERALD BLAIN**  
Associates Ltd  
Planning Consultants  
&  
Architectural

**Tel:** 01994 240 366

**Mob:** 07970 420322

**Email:** Gerald@Geraldblainassociates.co.uk

**Address:** 15 St John Street, Whitland, SA34 0AN