



Superseded

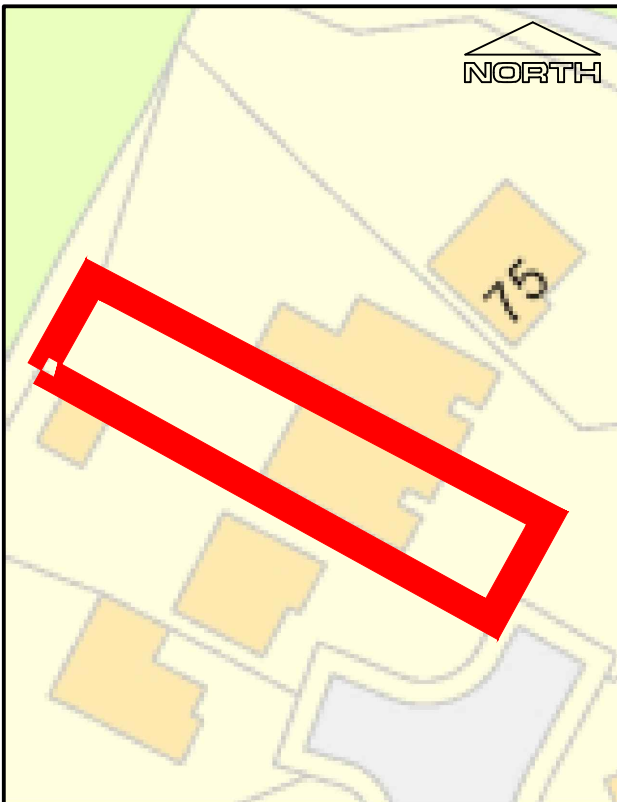

Site Location Plan - 1:1250



Site Plan - 1:500

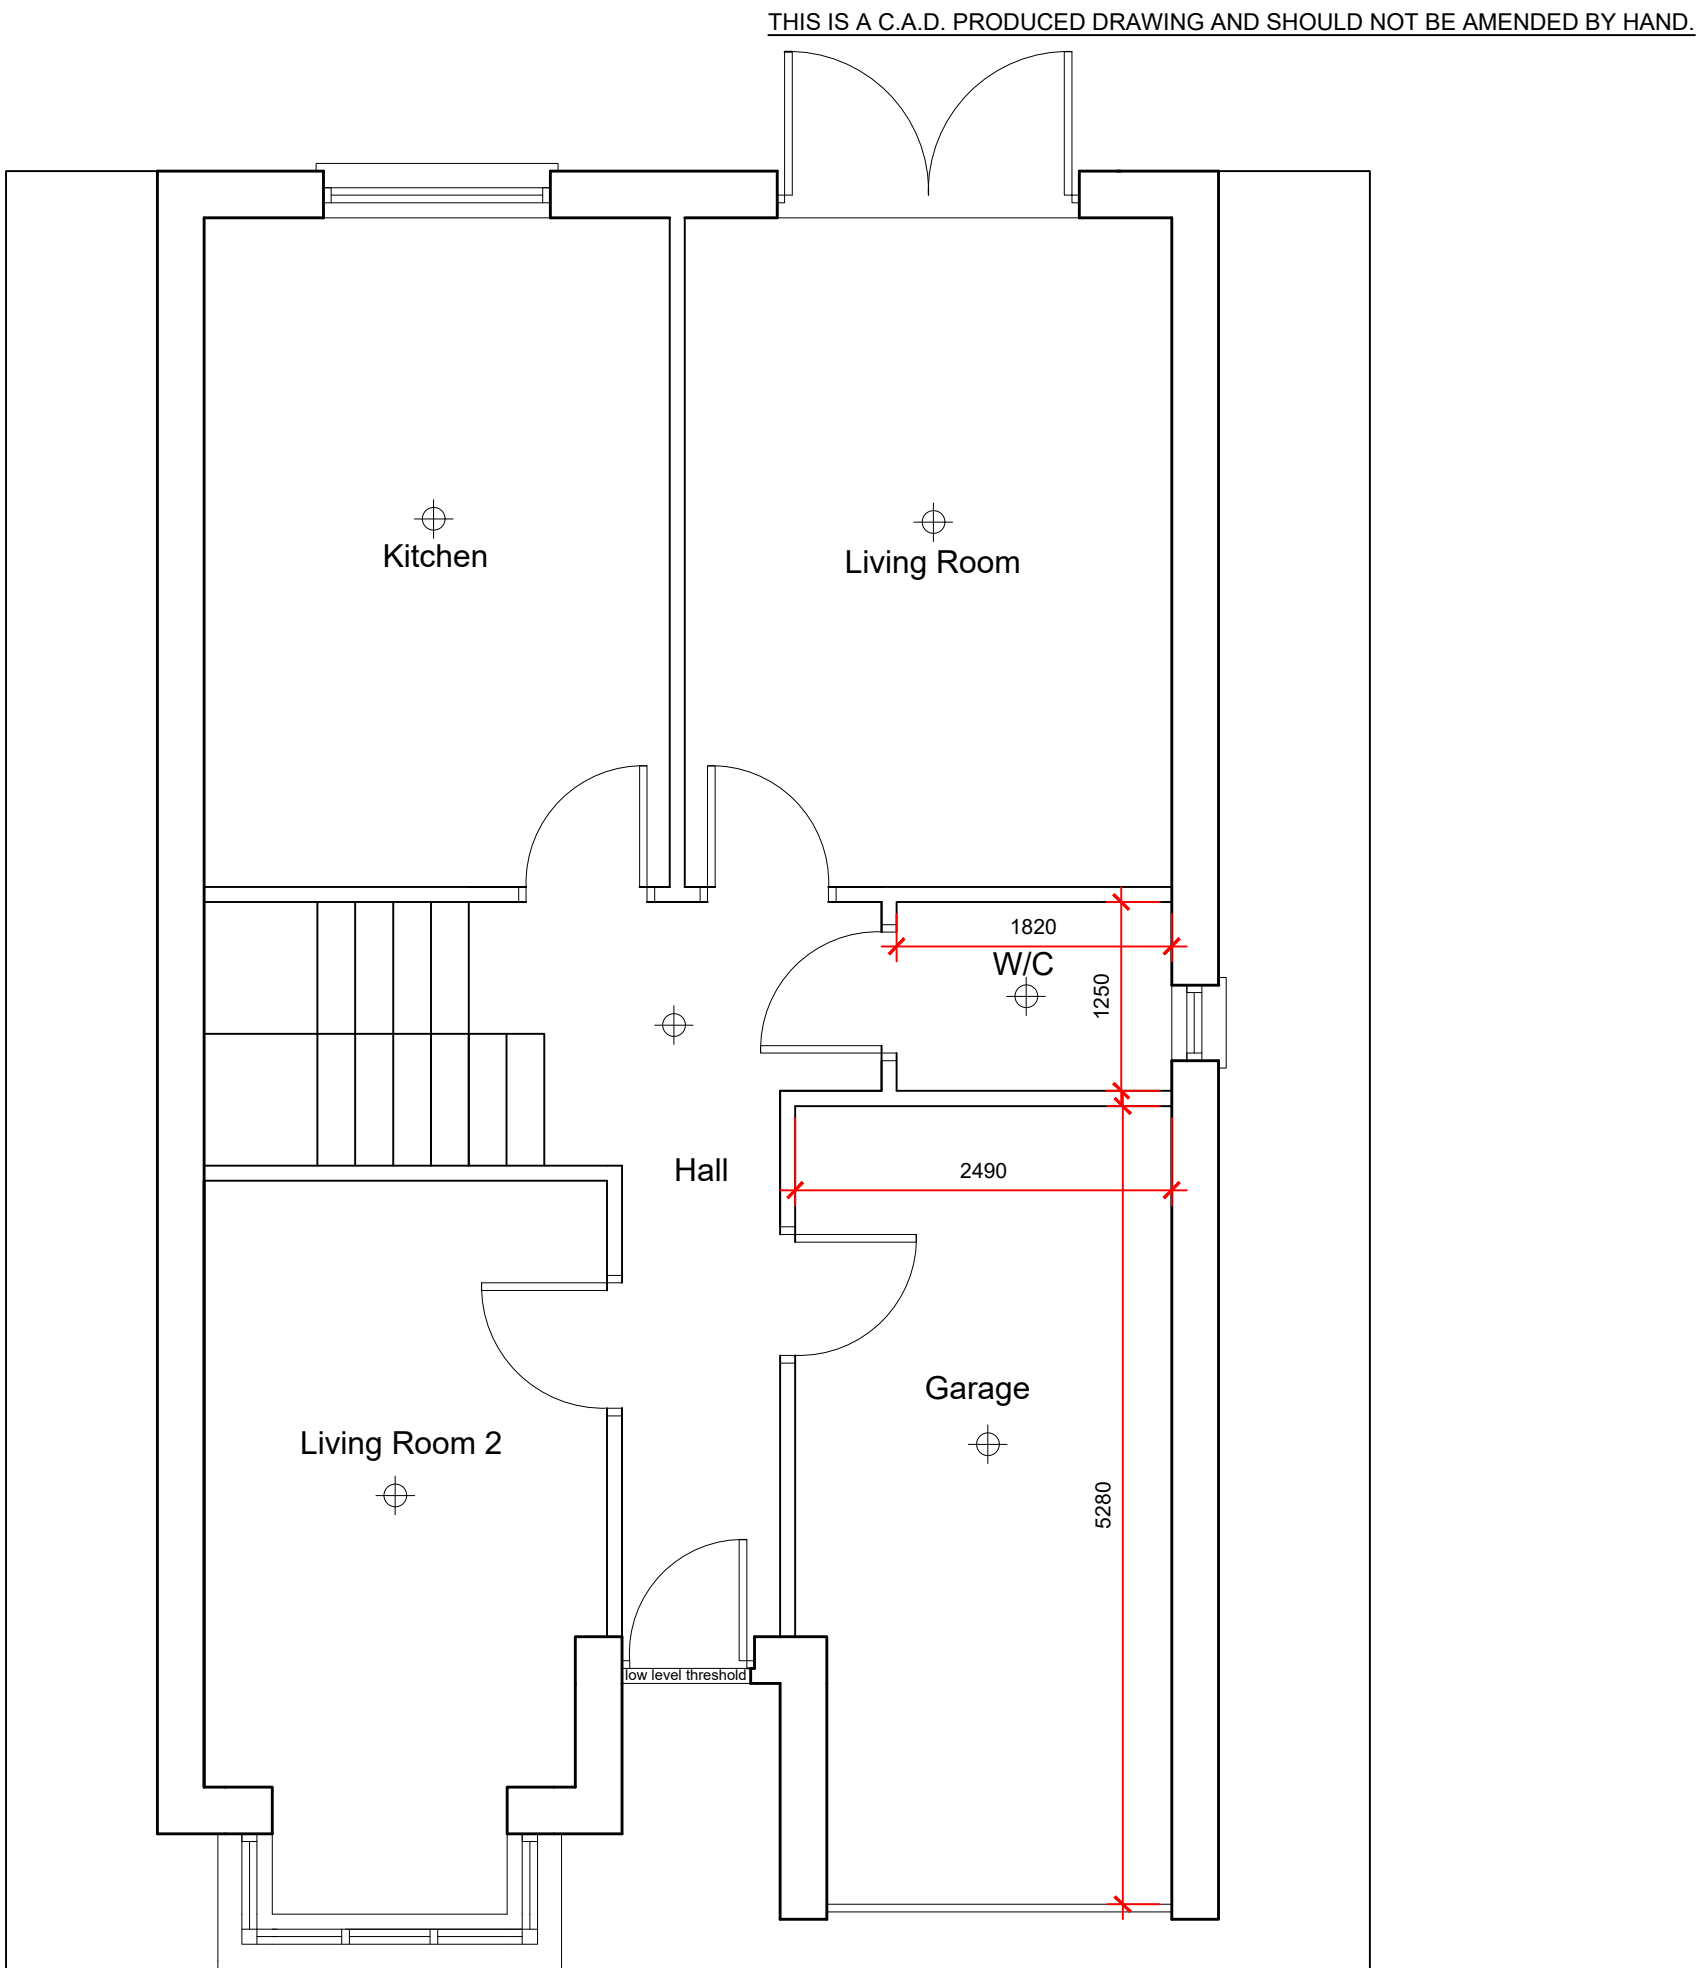

Existing Plan - 1:50

NOTES			
1 All dimensions in millimetres unless otherwise stated.			
2 Do not scale off drawing. All dimensions to be checked on site.			