


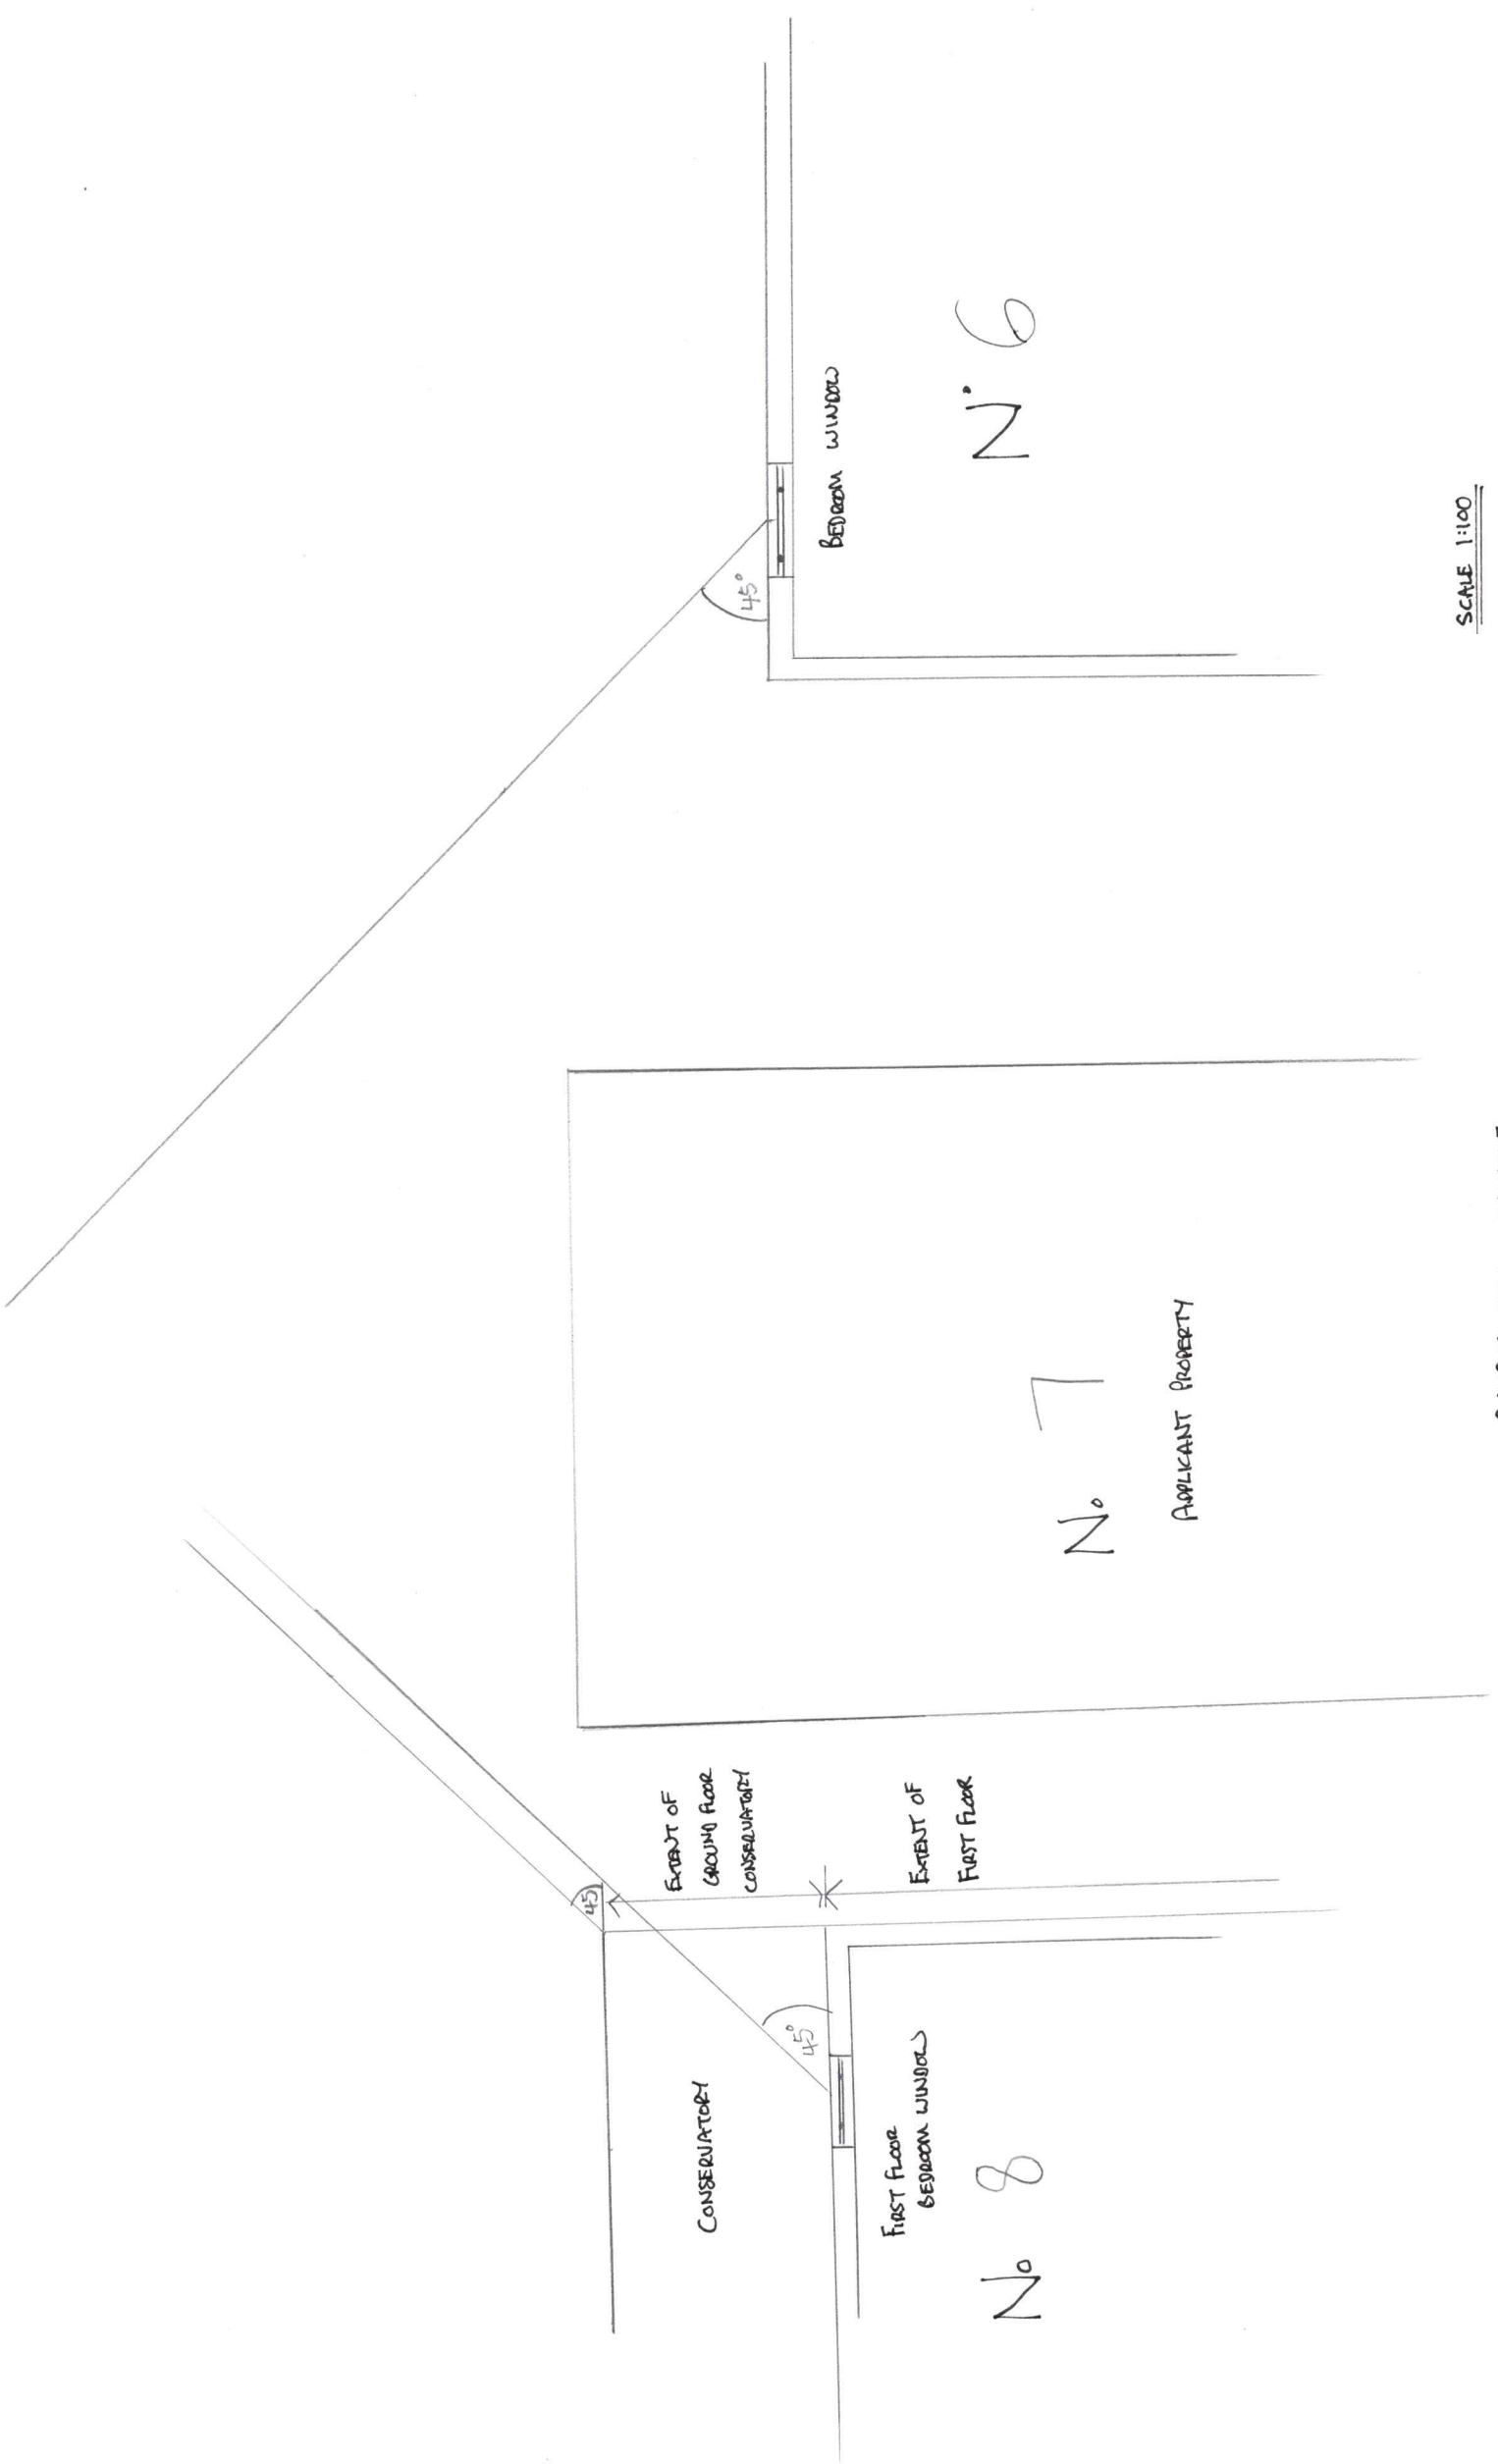

PLANS TO SHOW COMPLIANCE

WITH 45° RULE

SCALE 1:100