


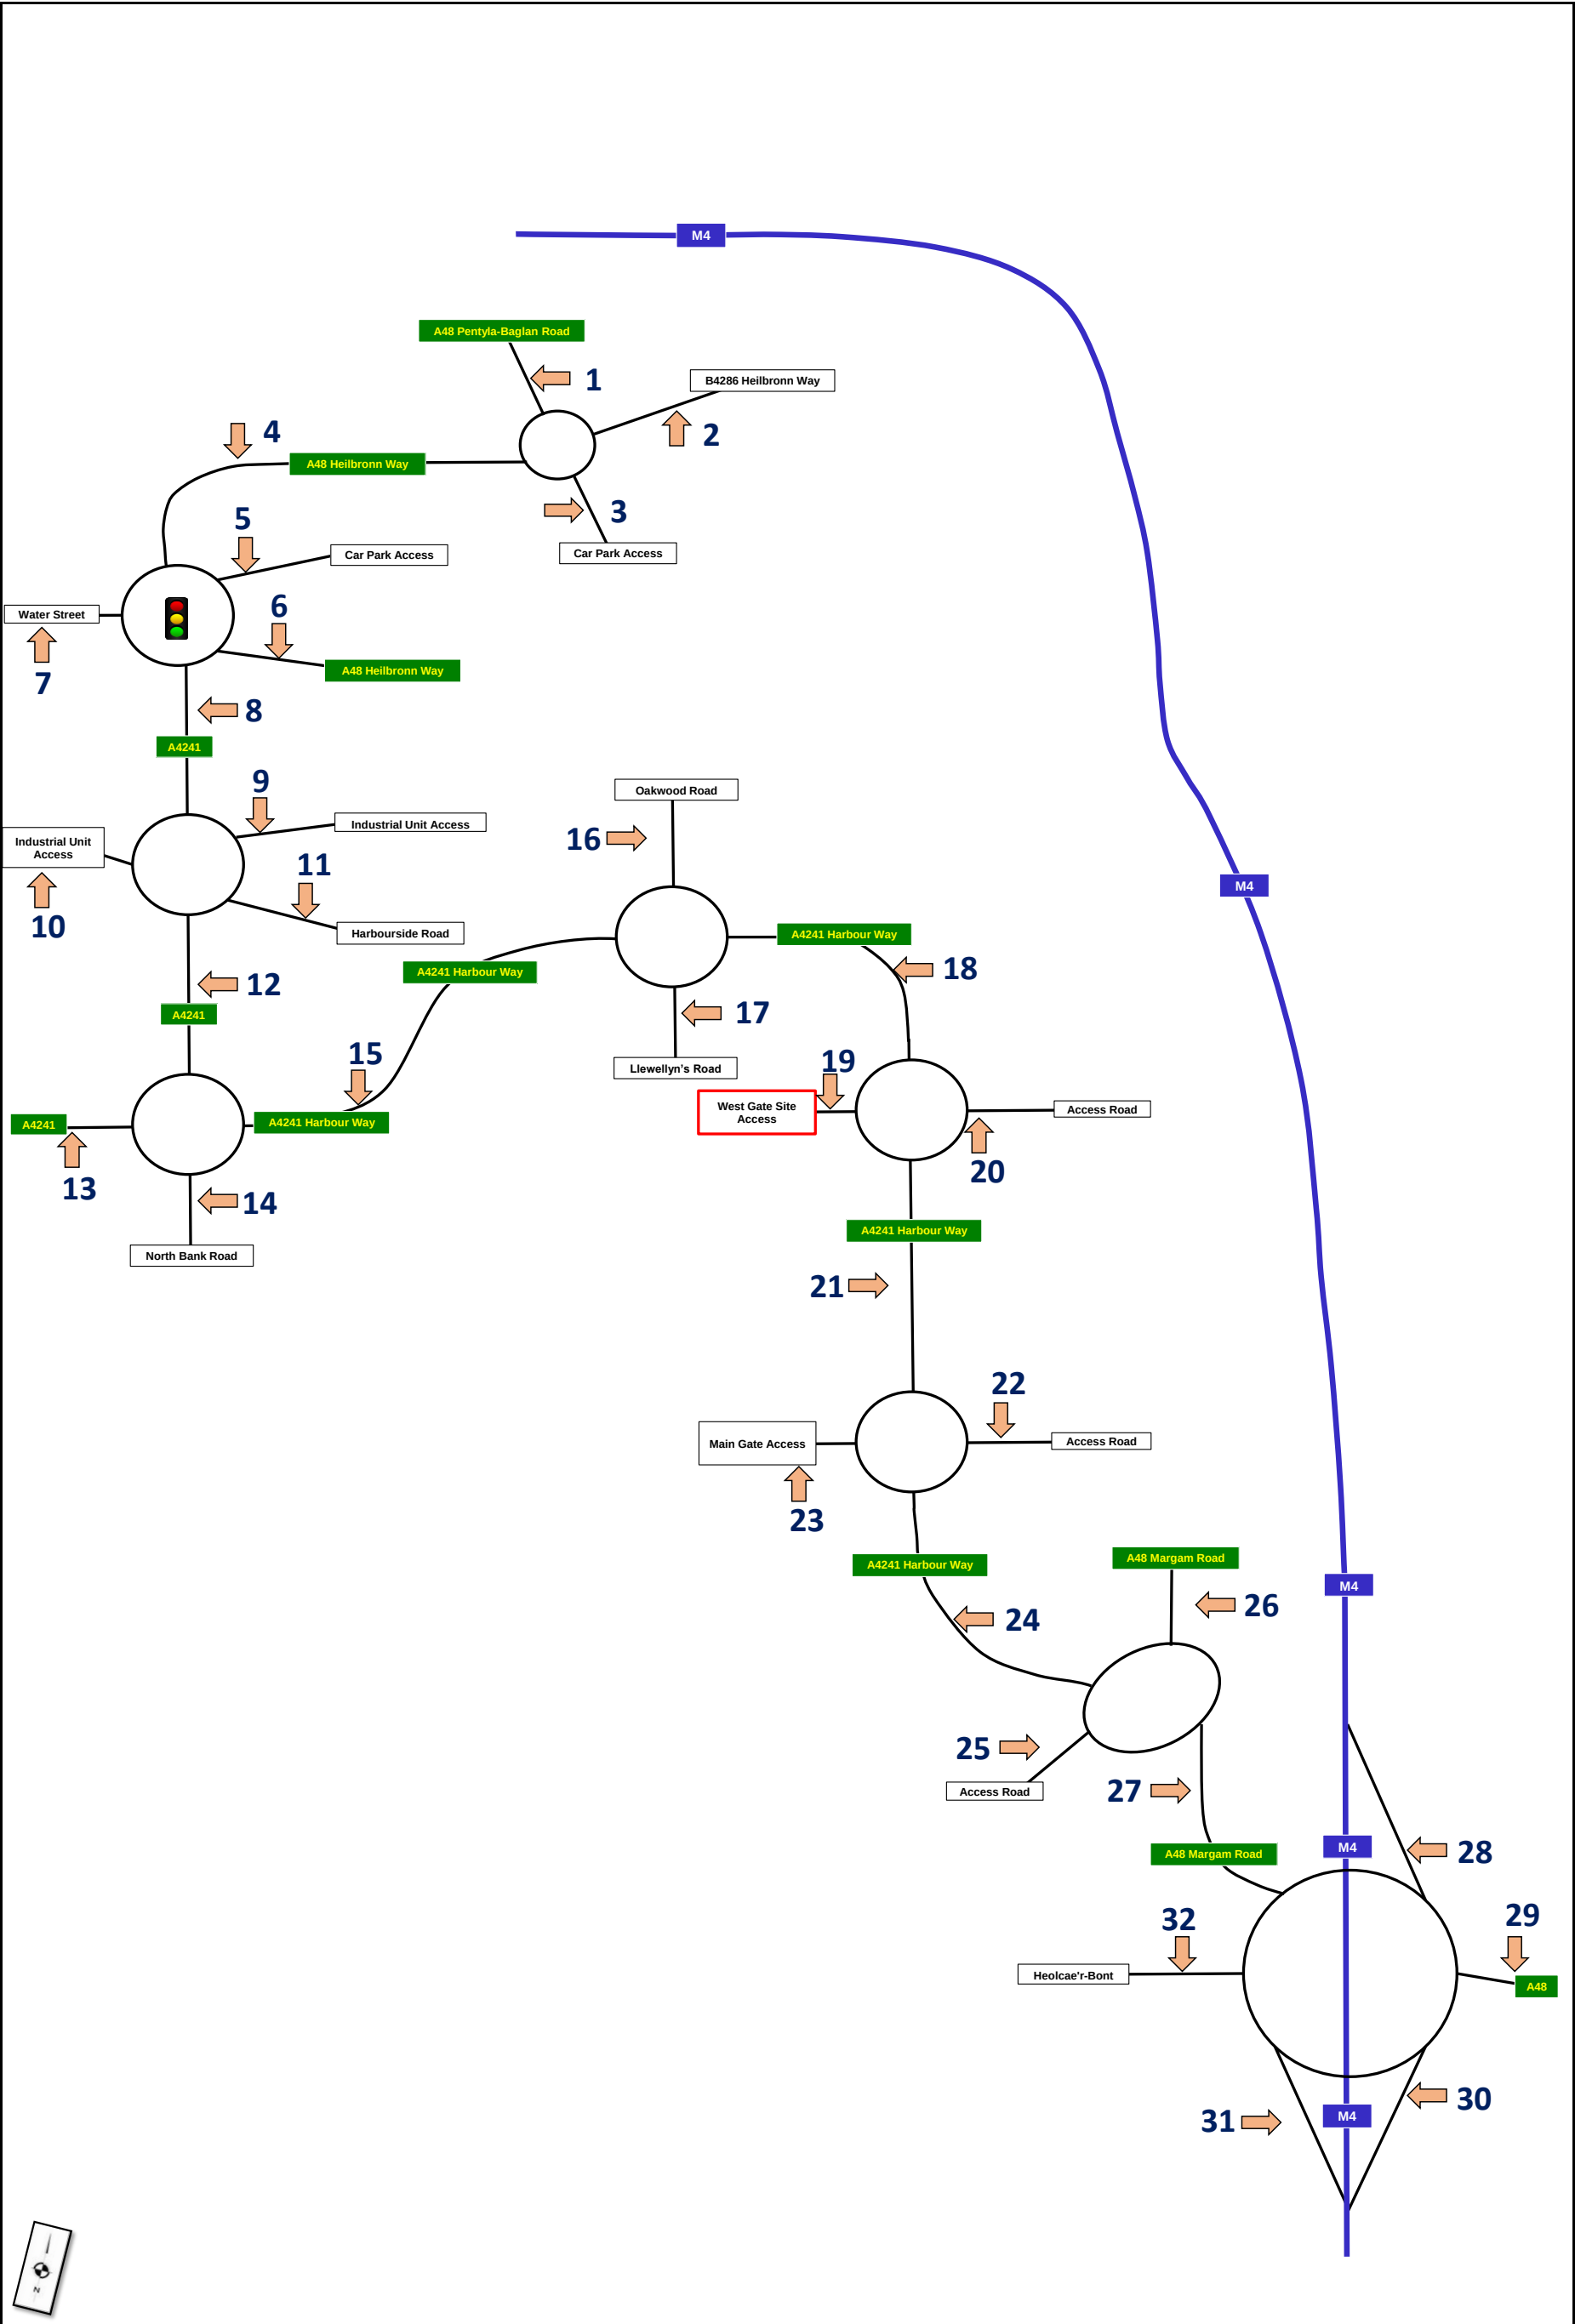

SCP Transportation Planning - Infrastructure Design	Link Reference Points		23 November 2022
	Project Dragon, A4241 Harbour Way, Port Talbot		Job Number - SCP/220352
			Traffic Figure 1