


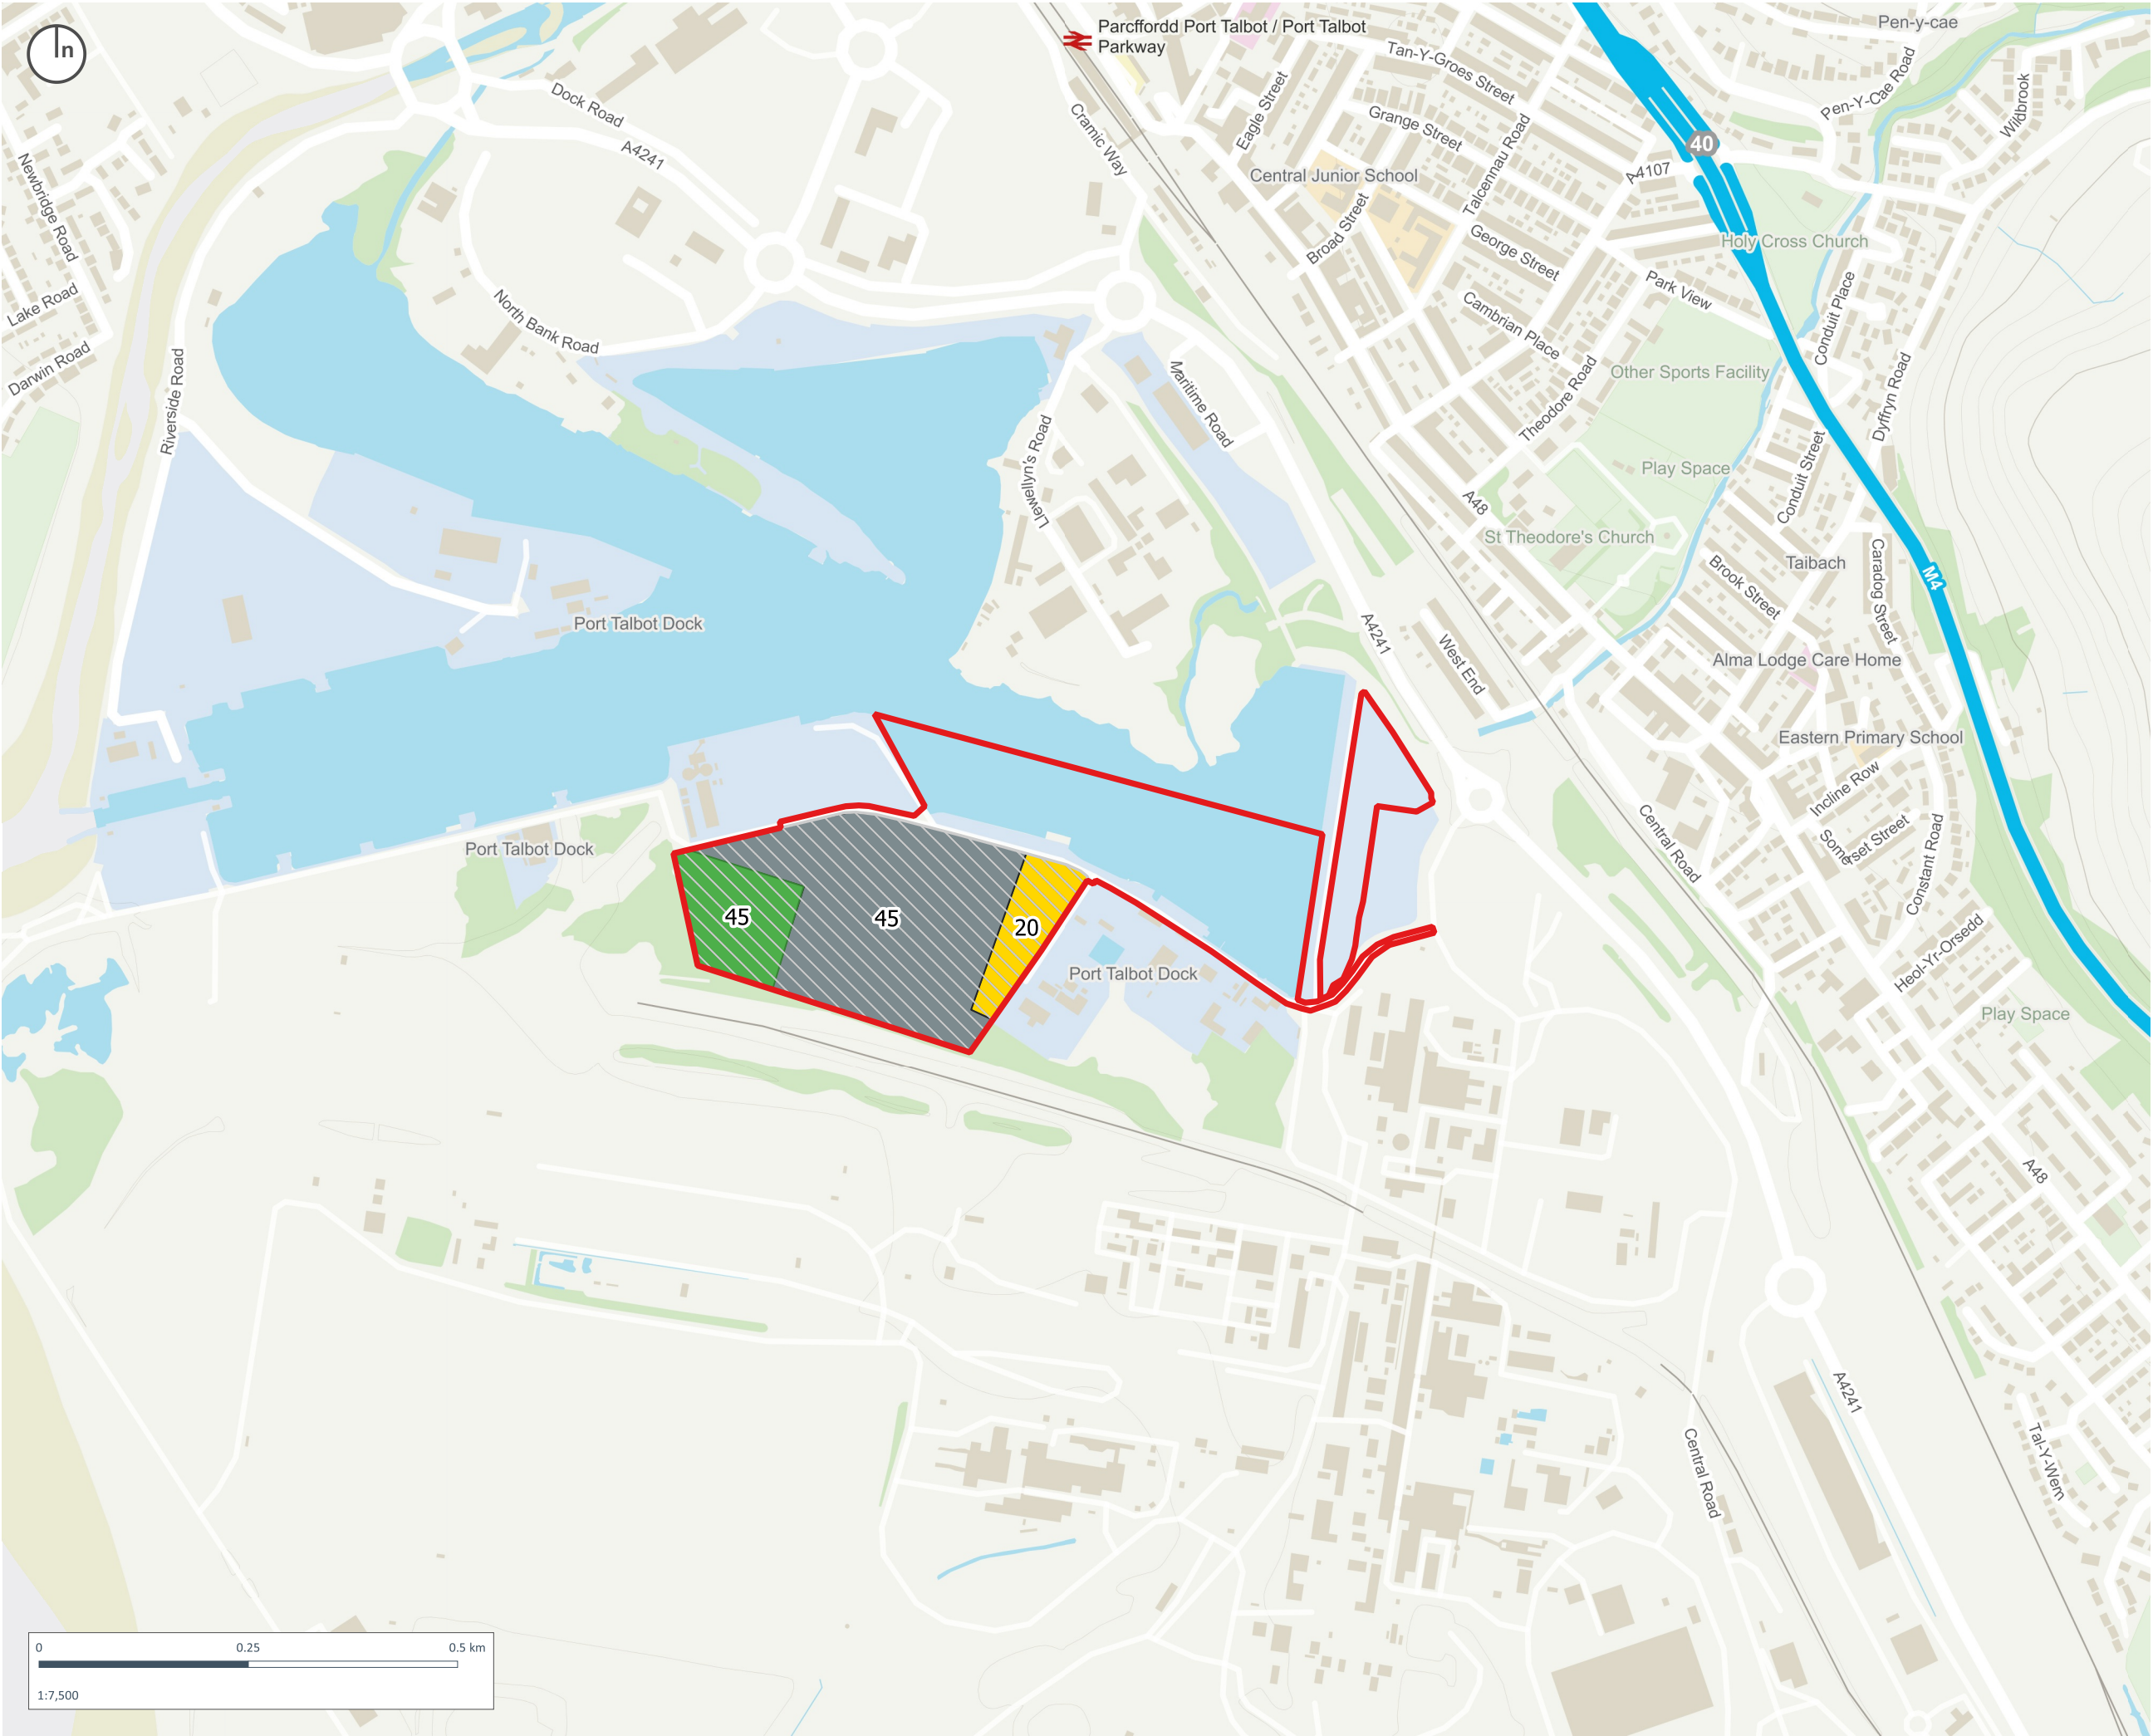

Copyright of Turley

This drawing is for illustrative purposes only and should not be used for any construction or estimation purposes. To be scaled for planning application purposes only. No liability or responsibility is accepted arising from reliance upon the information contained within this drawing.

Plans reproduced by permission of Ordnance Survey on behalf of The Controller of Her Majesty's Stationery Office. © Crown Copyright and database right [2023]. All rights reserved. Ordnance Survey Licence number [100020449]

 EIA Study Area Boundary

CLIENT:
LanzaTech

PROJECT:
Project Dragon

DRAWING:
Figure 1.1 - EIA Study Area Boundary

PROJECT NUMBER:
LANT3006

DRAWING NUMBER:
GIS_001

CHECKED BY:
MB

REVISION:
1.0

STATUS:
Draft

DATE:
May 2023

SCALE:
1:7,500 @ A3

