


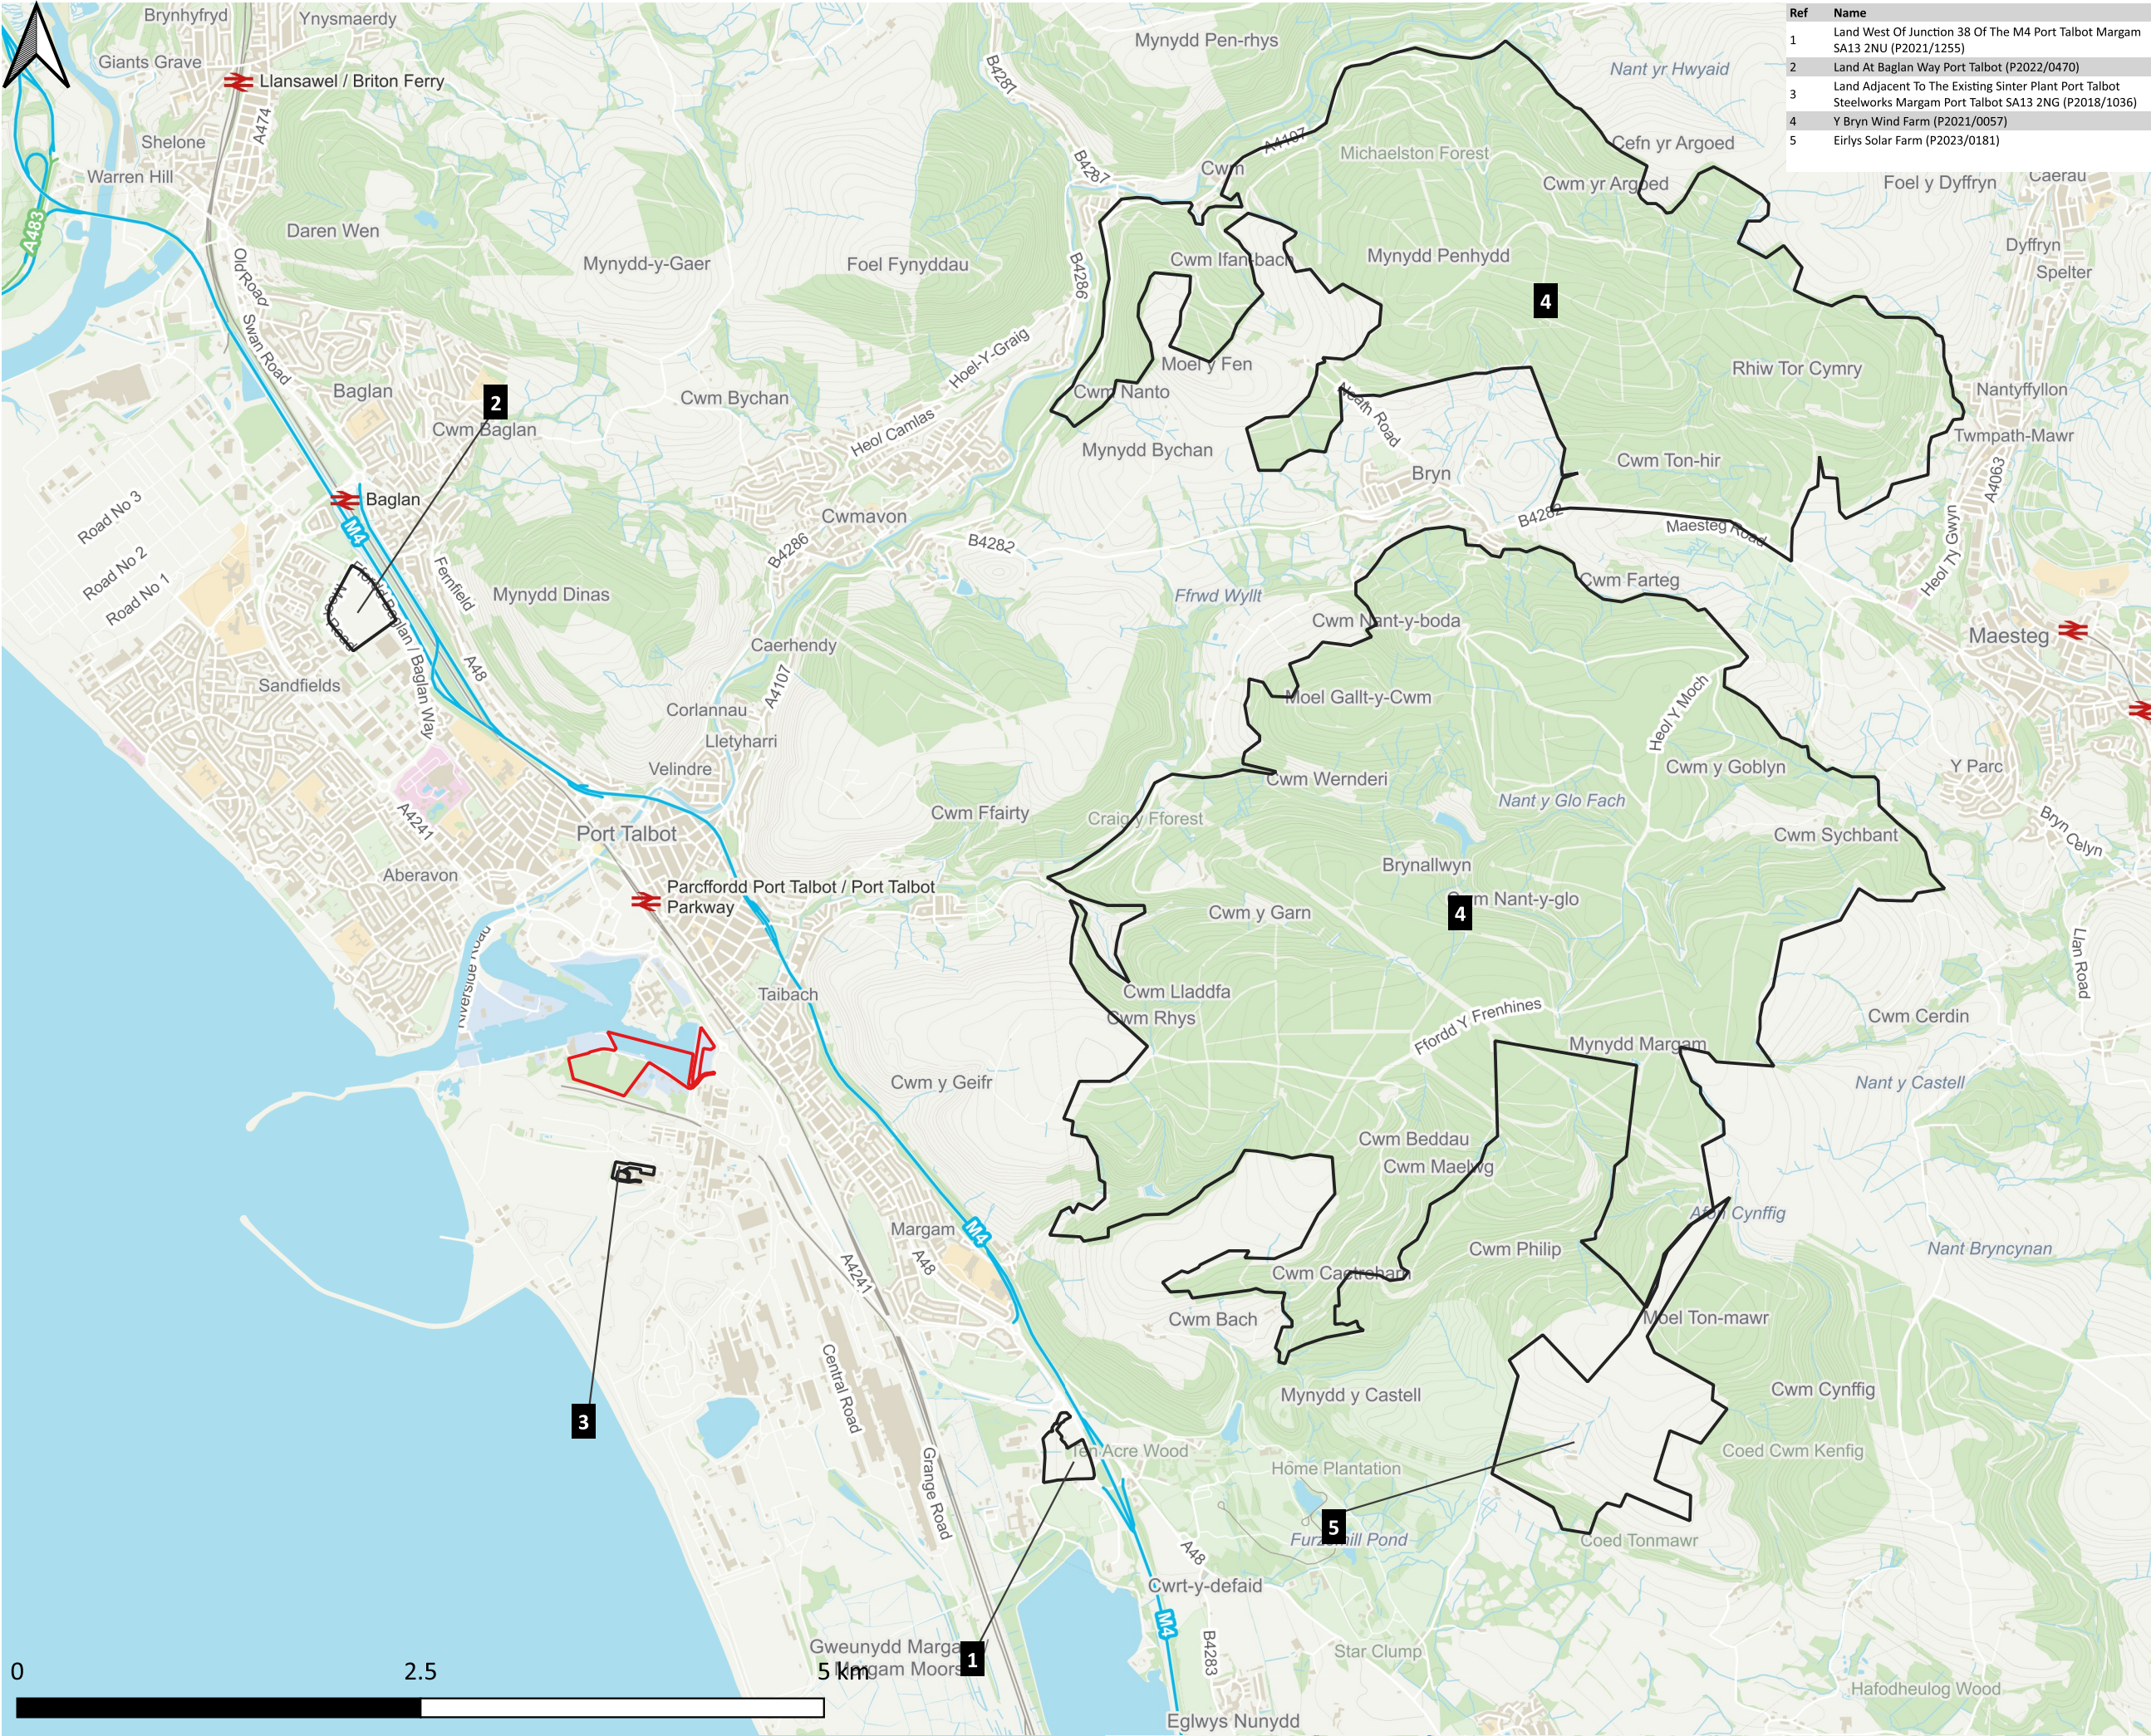

Ref	Name
1	Land West Of Junction 38 Of The M4 Port Talbot Margam SA13 2NU (P2021/1255)
2	Land At Baglan Way Port Talbot (P2022/0470)
3	Land Adjacent To The Existing Sinter Plant Port Talbot Steelworks Margam Port Talbot SA13 2NG (P2018/1036)
4	Y Bryn Wind Farm (P2021/0057)
5	Eirlys Solar Farm (P2023/0181)

Copyright of Turley

This drawing is for illustrative purposes only and should not be used for any construction or estimation purposes. To be scaled for planning application purposes only. No liability or responsibility is accepted arising from reliance upon the information contained within this drawing.

Plans reproduced by permission of Ordnance Survey on behalf of The Controller of Her Majesty's Stationery Office. © Crown Copyright and database right [2023]. All rights reserved. Ordnance Survey Licence number [100020449]

- EIA Study Area Boundary
- Approved Project

CLIENT:
LanzaTech UK Ltd

PROJECT:
Project Dragon, Port Talbot

DRAWING:
Approved Projects Plan

PROJECT NUMBER:
LANT3006

DRAWING NUMBER:
Figure 14.1

CHECKED BY:
ET

REVISION:
1.0

STATUS:
Final

DATE:
May 2023

SCALE:
1:50,000 @ A3