

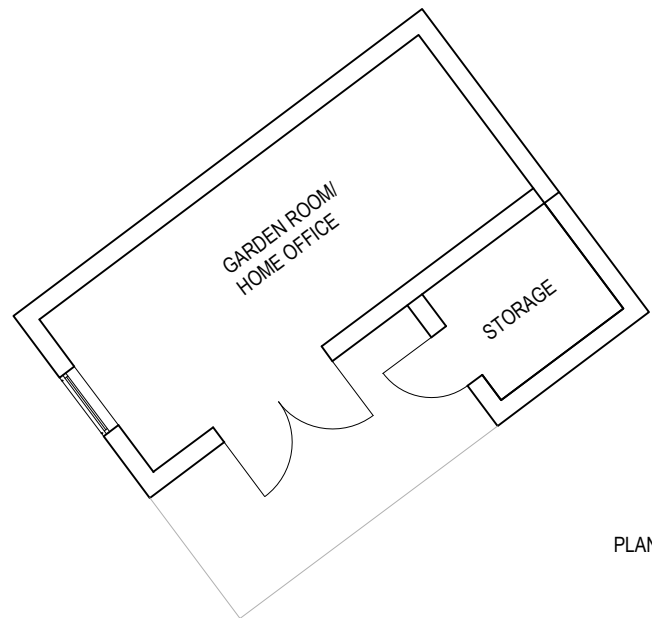


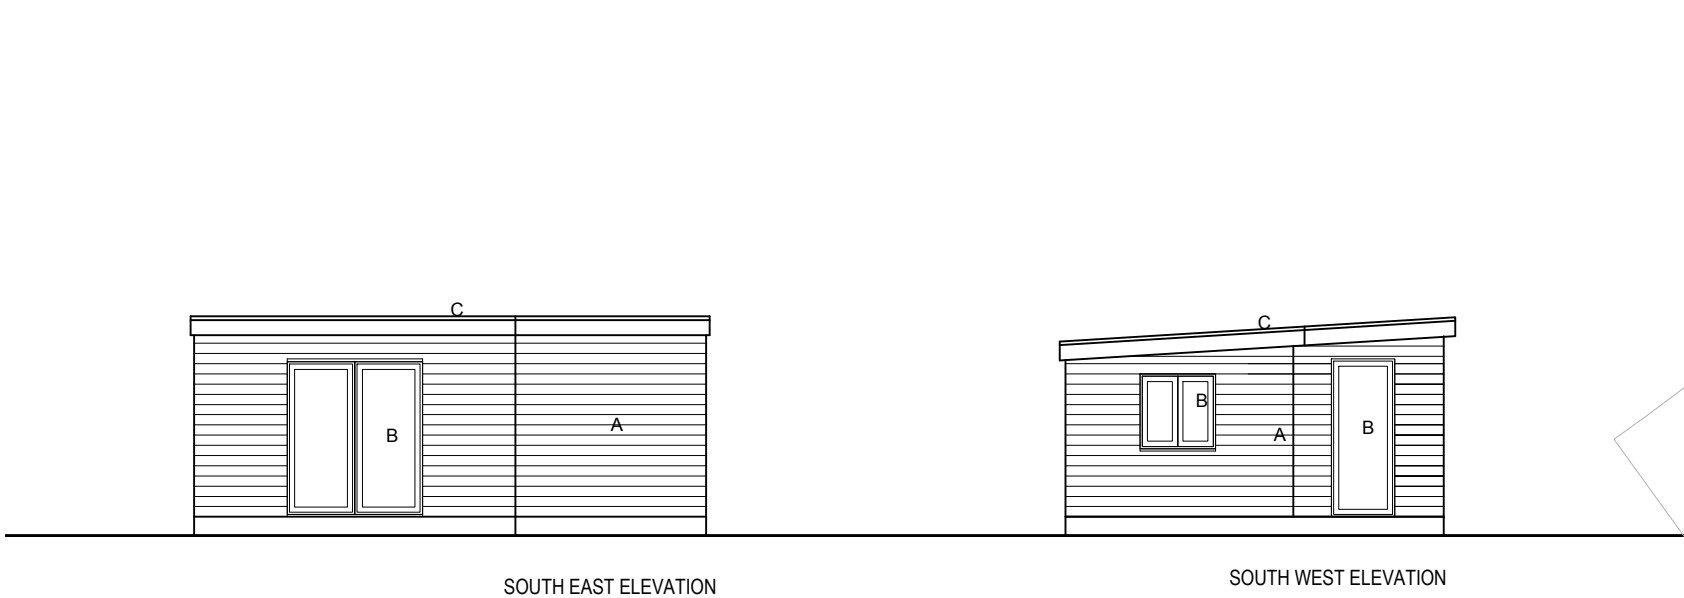

- A Cedral Cladding
- B PVC windows and Doors
- C Fibreglass or Rubber Roof (Dark Grey)

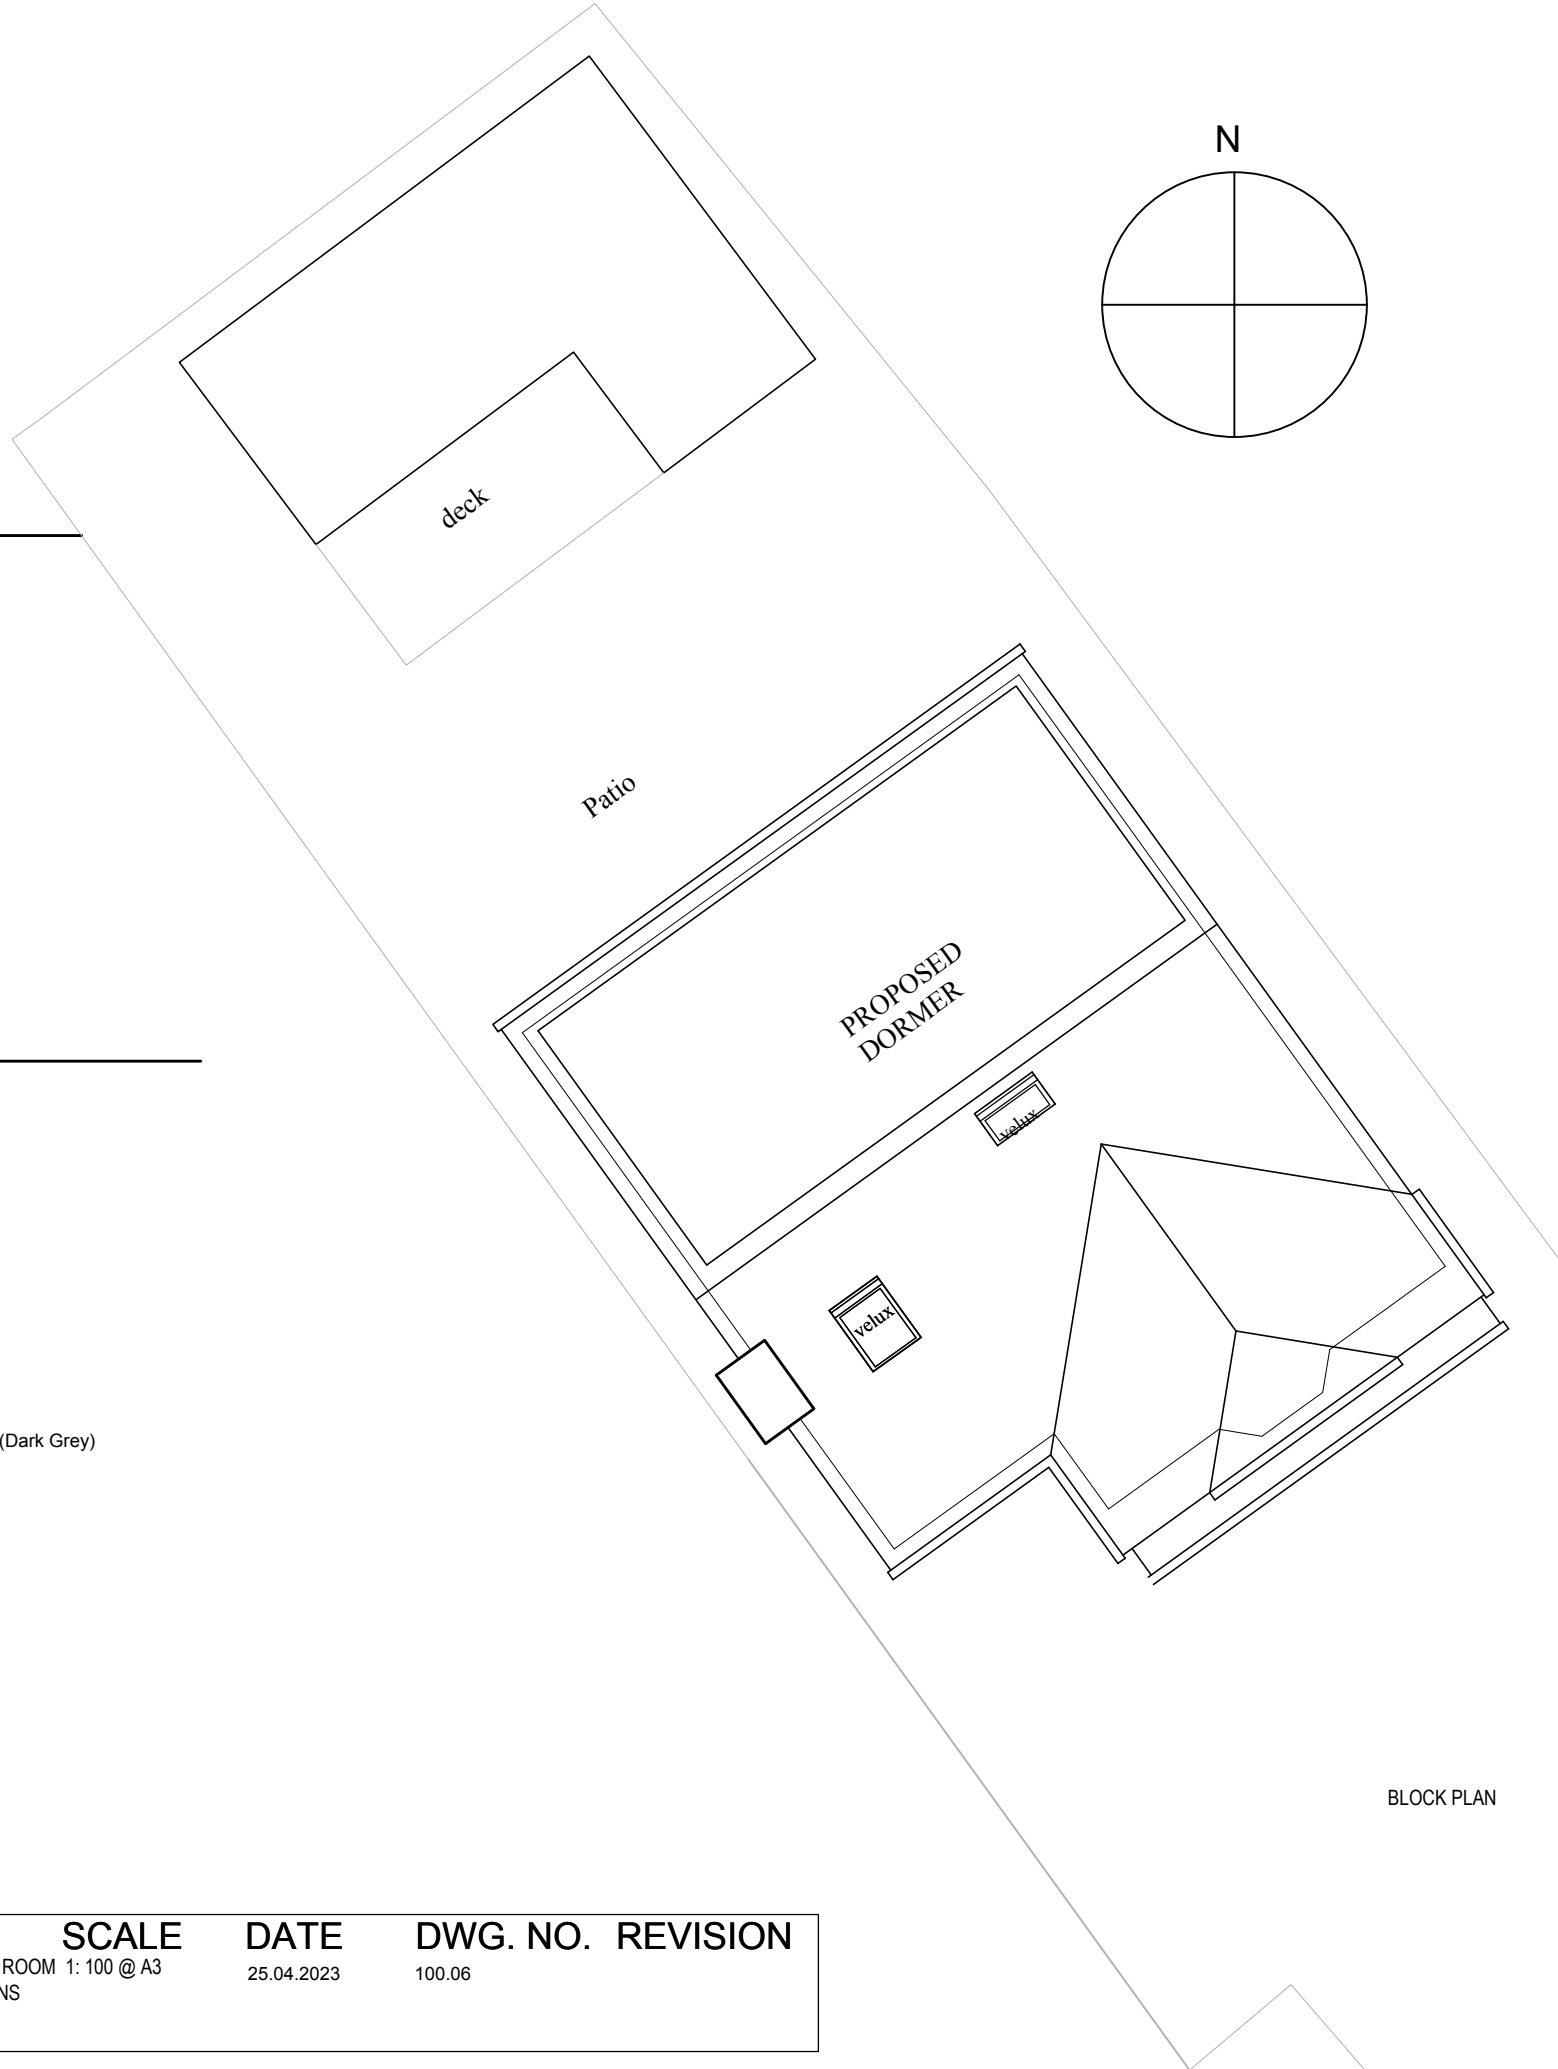

PROJECT	DRAWING	SCALE	DATE	DWG. NO.	REVISION
27 Lllys Castell Margam SA13 2UX	PROPOSED GARDEN ROOM PLAN AND ELEVATIONS	1: 100 @ A3	25.04.2023	100.06	