
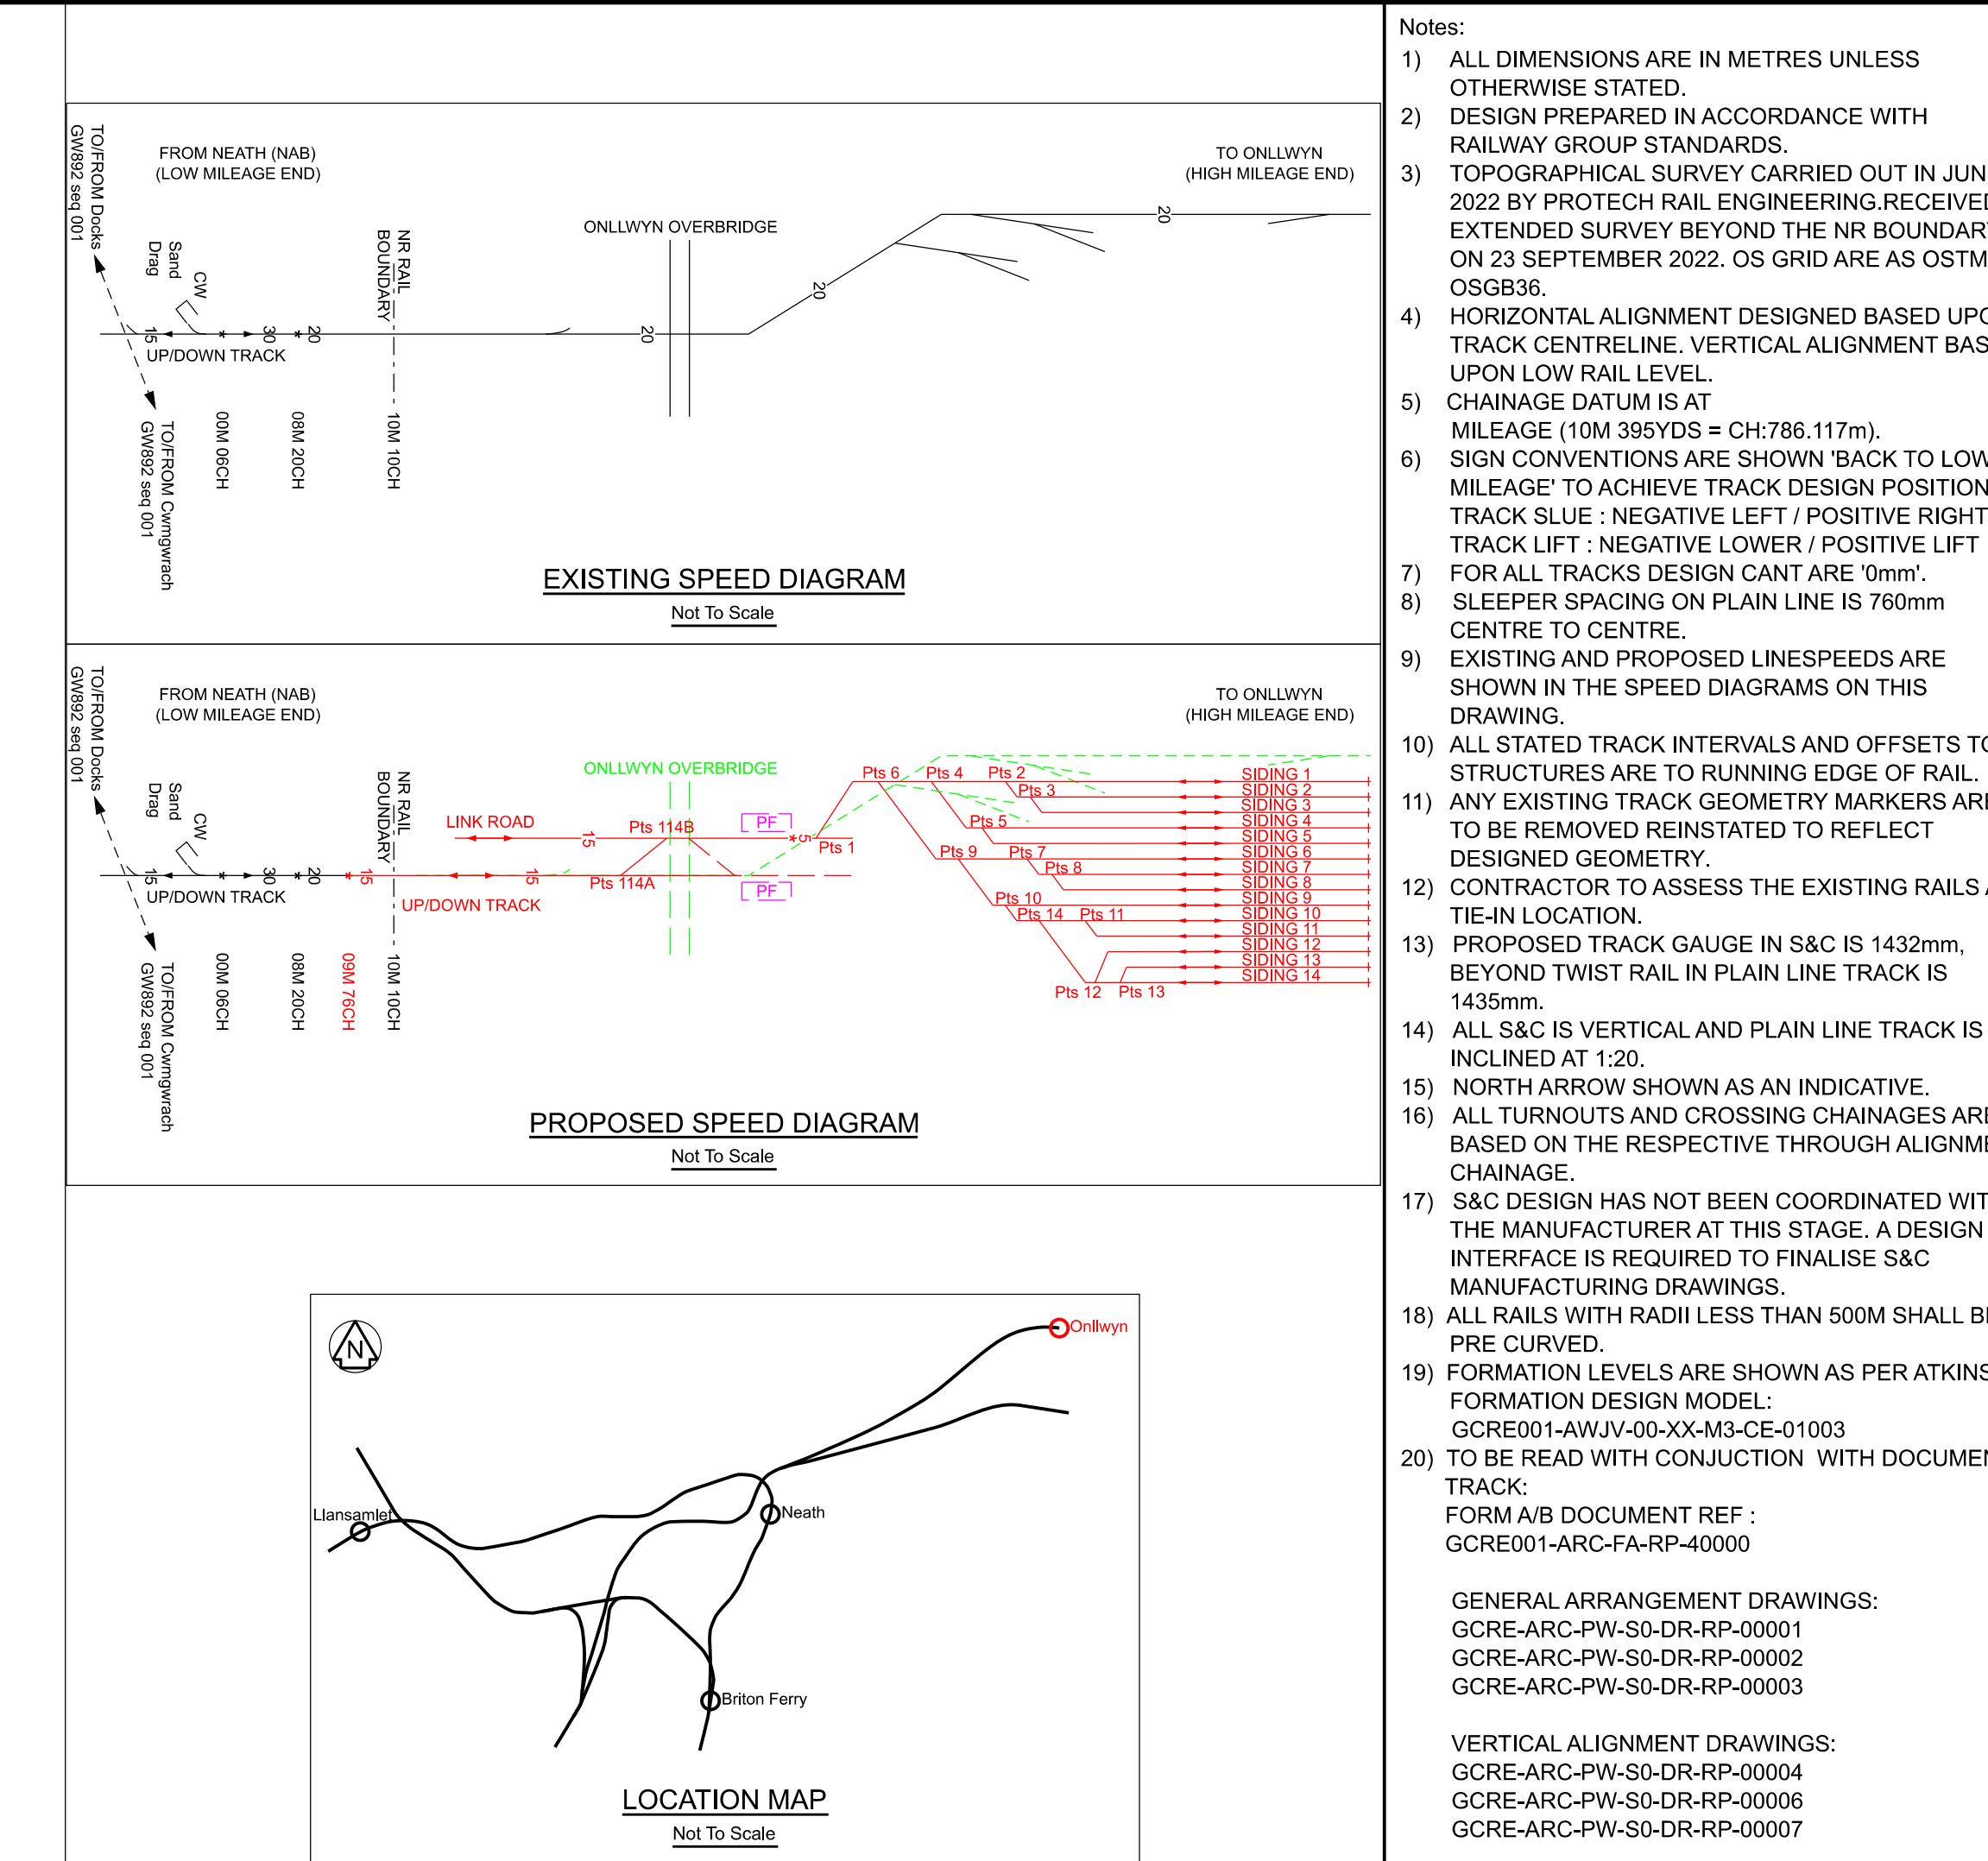


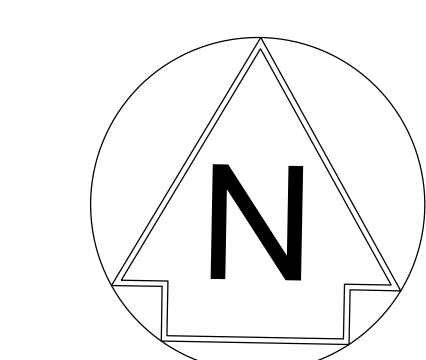

LONG SECTION KEY	
	PROPOSED SIDING 2 LOW RAIL LEVEL
	PROPOSED SIDING 3 LOW RAIL LEVEL
	PROPOSED SIDING 4 LOW RAIL LEVEL
	PROPOSED SIDING 5 LOW RAIL LEVEL
	PROPOSED SIDING 6 LOW RAIL LEVEL
	PROPOSED SIDING 7 LOW RAIL LEVEL
	VERTICAL TANGENT POINT
	INTERSECTION POINT
	LEVEL
	TANGENT POINT
	LAST LONG BEARER

Slue Convention	Cant Convention
In Direction of Increasing Chainage	In Direction of Increasing Chainage
	+VE Cant = Outer Rail High -VE Cant = Outer Rail Low

P01		Issued for manufacture / supplier's input	SS	DT	SJ	
102.09	27/06/20	Issued for IDC Unwating manufacturer invoice	redir	DT	SJ	
Rev.	Date	Description	Prod.	Chk.	Rev.	

Project: 

Site	Client
	OCRIE Ltd

ARCADIS

Registered office:
80 Fenchurch Street,
London

Coordinating office:
1st Floor
2 Glass Wharf, Temple Quay
Bristol BS2 0FR
Tel: +44 (0)117 372 1200

EC3M 4BY
www.ancadix.com © Copyright reserved
Drawing Title:
**GCRE SIDING PHASE 1A
LONGITUDINAL SECTION
PERMANENT WAY**

PERMANENT PART		
FORM A/B		
Submitted by	Signed	Date
Produced by	Signed	Date
S. Shukla		2022-12-06
Reviewed by	Signed	Date
D. Thomas		2022-12-06
Tested by	Signed	Date
S. Jais		2022-12-06
Approved by	Signed	Date

Project Group:	BUT	Manager:
Original Title:	FORM A/B	FORM A/B
NO	SIC	Status:
	FORM A/B	FORM A/B
Submitting Office:	Grade:	Project Number:
52	1-500	GCR001

Submitter Description:

Suitable for information

*

Submitting Numbers:
Conditions:

GCRE001-ARC-PIN-SO-DR-RP-00005	P02.
--------------------------------	------