ROAD MARKINGS SCHEDULE

REF.	DIAG. No.	LENGTH (mm)	GAP (mm)	WIDTH (mm)	DESCRIPTION
M1	1003A	600	300	200	1003A
M2	1004	4000	-	100	1004
M3	1009A	600	300	100	1009
M4	1023A	3750	-	1250	1023A
M5	1040.5	5000	-	200	1040.5

ROAD SIGNS SCHEDULE

REF.	DIAG. No.	DESCRIPTION
S1	602	GIVE WAY
S2	613	NO LEFT TURN


SCHEDULE OF WORK

EXISTING ROAD JUNCTION

1) INSTALL (2m ABOVE GROUND) 'GIVE WAY' SIGN (DIAGRAM 602) AT SOUTH SIDE OF THE JUNCTION, ON A 88.9 x 4 CHS (GRADE S355) POST, PLANTED 1m INTO GROUND WITH 0.45m DIAMETER GRADE GEN 1 MASS CONCRETE SURROUND.

PROPOSED ROAD JUNCTION

2) INSTALL (2m ABOVE GROUND) 'GIVE WAY' SIGN (DIAGRAM 602) AND 'NO LEFT TURN' SIGN (DIAGRAM 613) AT THE SOUTH SIDE OF THE JUNCTION, ON A 88.9 x 4 CHS (GRADE S355) POST, PLANTED 1m INTO GROUND WITH 0.45m DIAMETER GRADE GEN 1 MASS CONCRETE SURROUND.
3) INSTALL TWO, 2m X 1.2m 'TACTILE PAVING' AREAS COMPRISING BUFF COLOURED 400mm x 400mm TYPE 'A' MODULE TILES MANUFACTURED IN ACCORDANCE WITH BS EN 1339.
4) INSTALL JUNCTION ROAD MARKINGS 'DIAGRAM 1003A', 'DIAGRAM 1004', 'DIAGRAM 1009A' AND 'DIAGRAM 1023A'.
5) REMOVE 'GHOST ISLAND' CHEVRONS TO A DISTANCE OF 35m FROM CENTRELINE OF NEW JUNCTION
6) INSTALL NEW 5m LONG 'DIRECT TAPER' ROAD MARKING (DIAGRAM 1040.5)

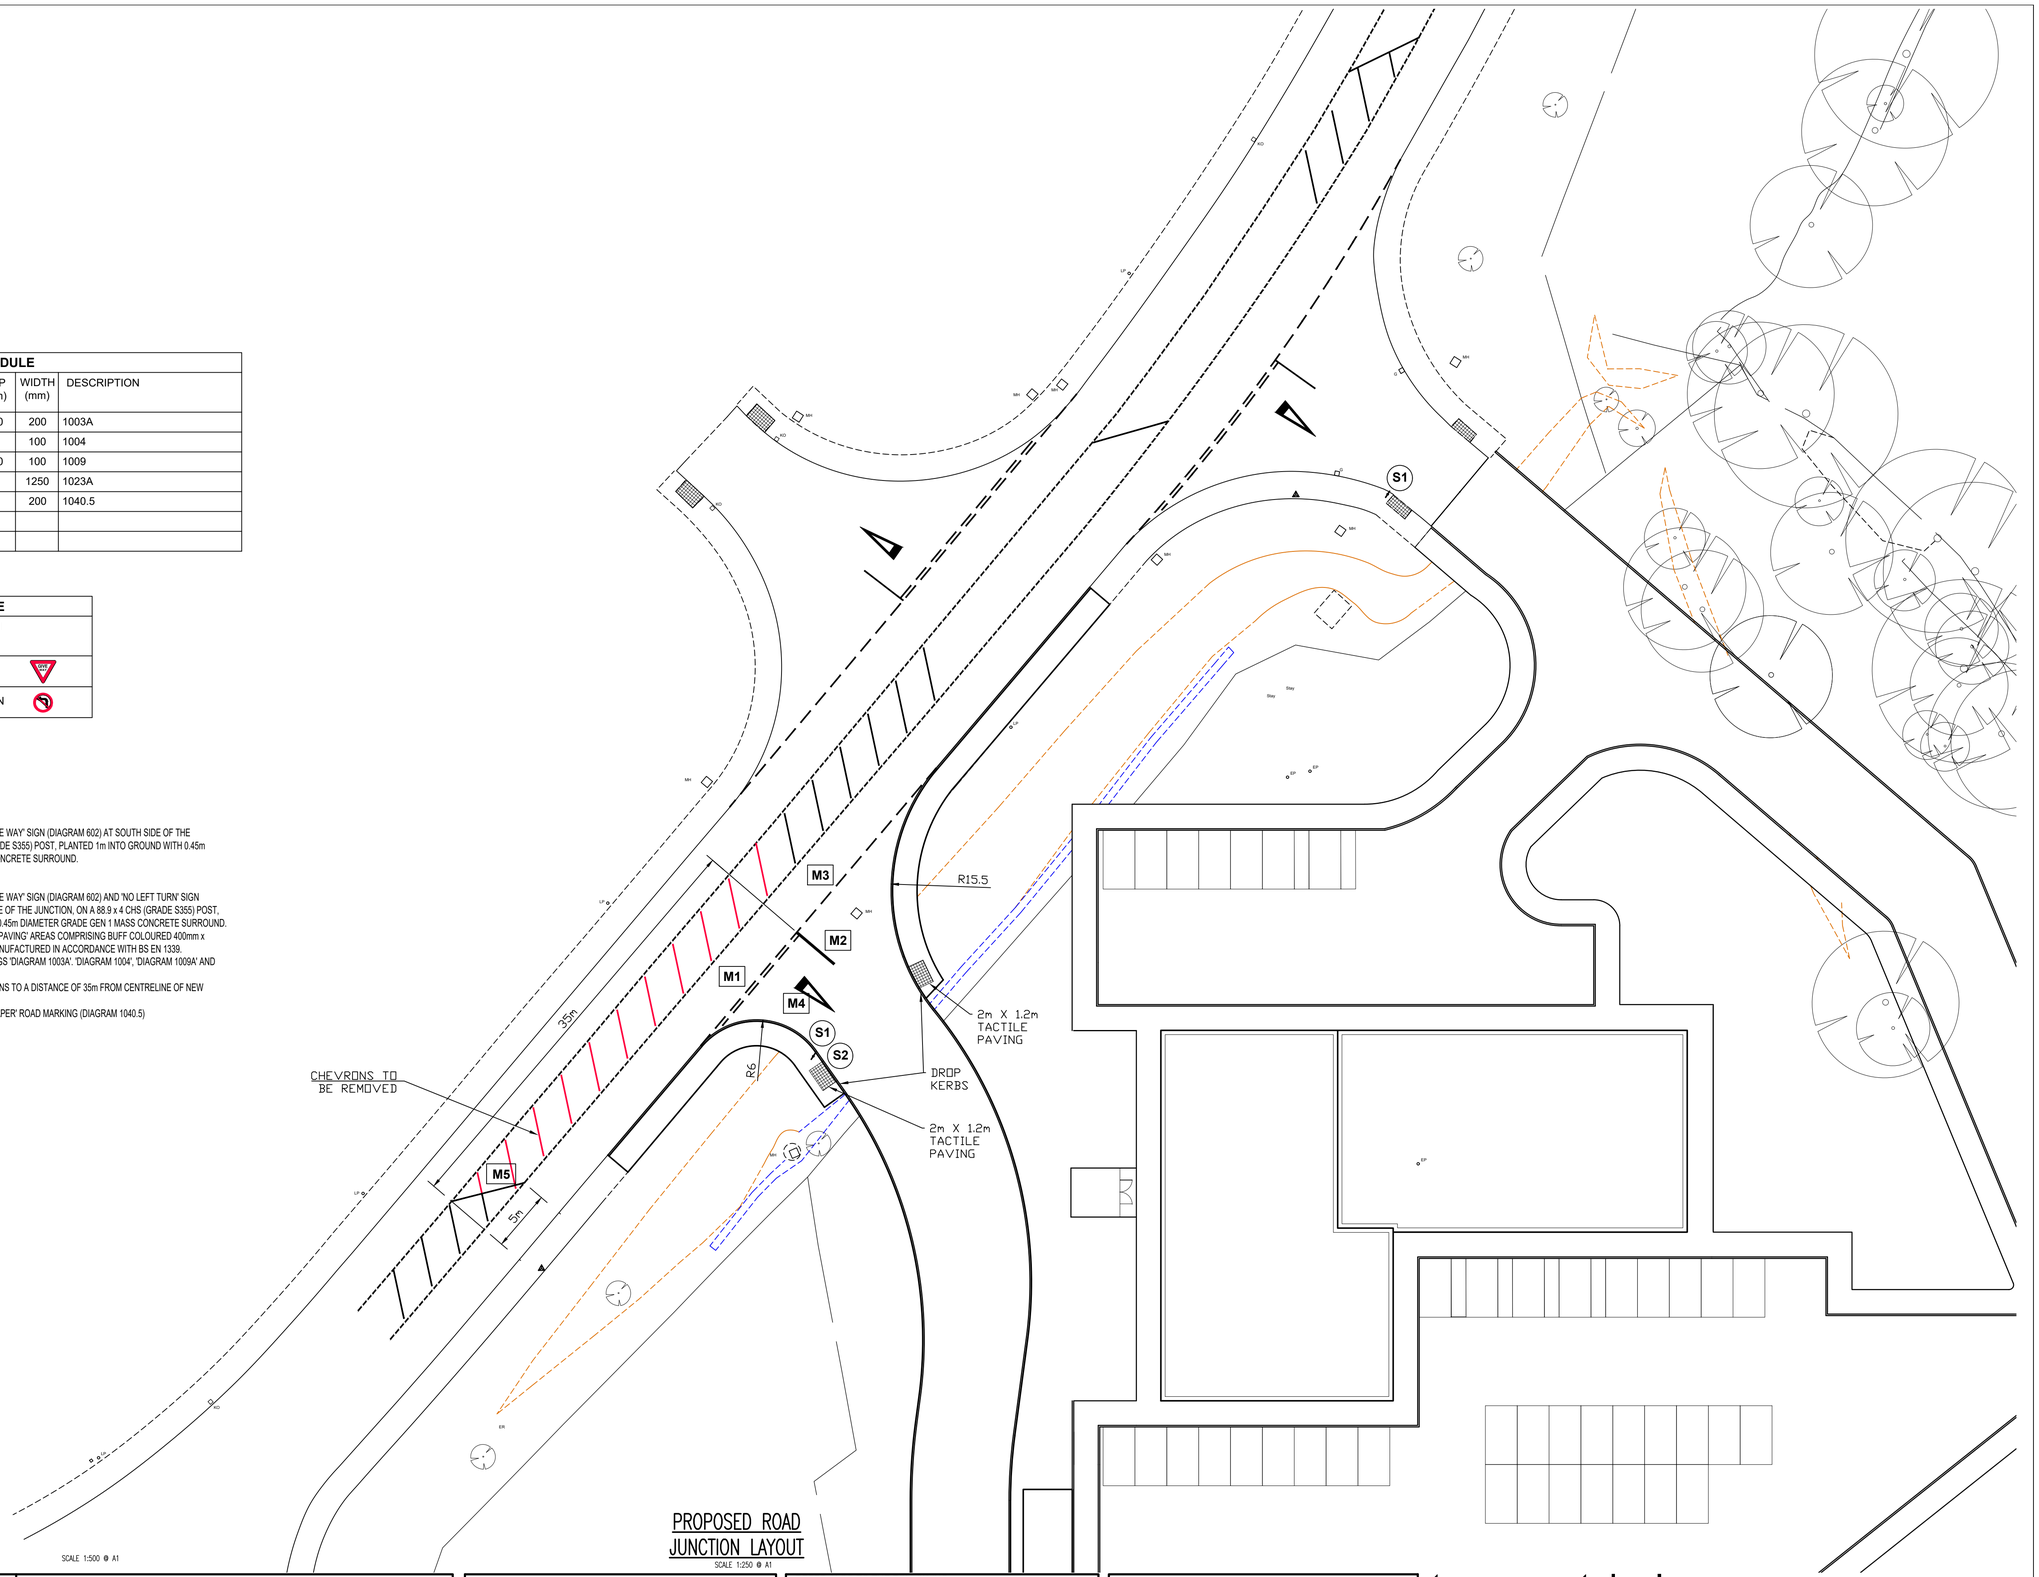

SCALE 1:500 @ A1

PROPOSED ROAD JUNCTION LAYOUT

SCALE 1:250 @ A1

No.	REVISION	by	date

No.	REVISION	by	date

NOTES

1 *Do not scale from this drawing*
2 *All dimensions to be checked on site*
3 *'As built' drawings are prepared, in part, based upon information furnished by others. While this information is believed to be reliable, James & Nicholas LLP assume no responsibility for the accuracy of 'As built' drawings or for any errors or omissions that may have been incorporated into them as a result of incorrect information provided to us by others. Those relying on an 'As built' drawing are advised to obtain independent verification of its accuracy.*

STAGE

PRELIMINARY

REFER ALSO TO THE FOLLOWING:
Drawings:

Bending Schedules:

CLIENT

SANDVIK

james&nicholas
Grove House, Grove Place, Port Talbot SA13 1XA ● Tel 01639 885431 ● Fax 01639 891687
admin@jamesandnicholas.com ● www.jamesandnicholas.com
James & Nicholas Limited Liability Partnership. Registered in the UK No. OC303071

COPYRIGHT ©

Job title
SITE INFRASTRUCTURE, NEW PRODUCTION UNIT, MARGAM, SANDVIK

Drawing title
PROPOSED ROAD JUNCTION DETAILS

	by	date
drawn	L.T	24.05.23
checked	K.J.T	24.05.23
approved	K.J.T	24.05.23

Job No:	Drawing No:	Rev:
22.20	C04	/

scales: 1:250 @ A1

Rev: /
Drawing No: C04
Job No: 22.20
scales: 1:250 @ A1