




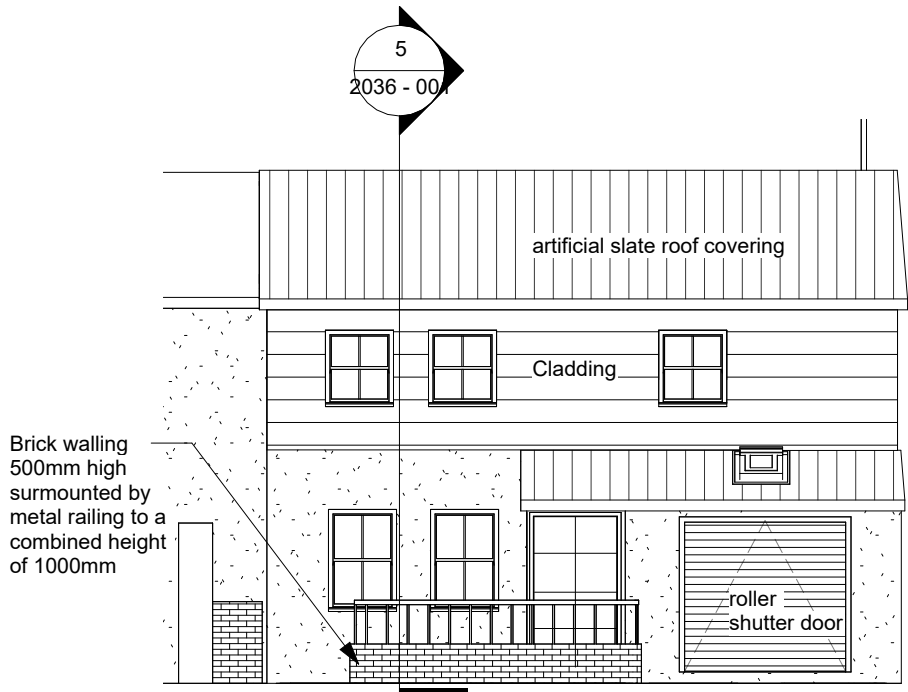

4 Elevation to High Street
1 : 100

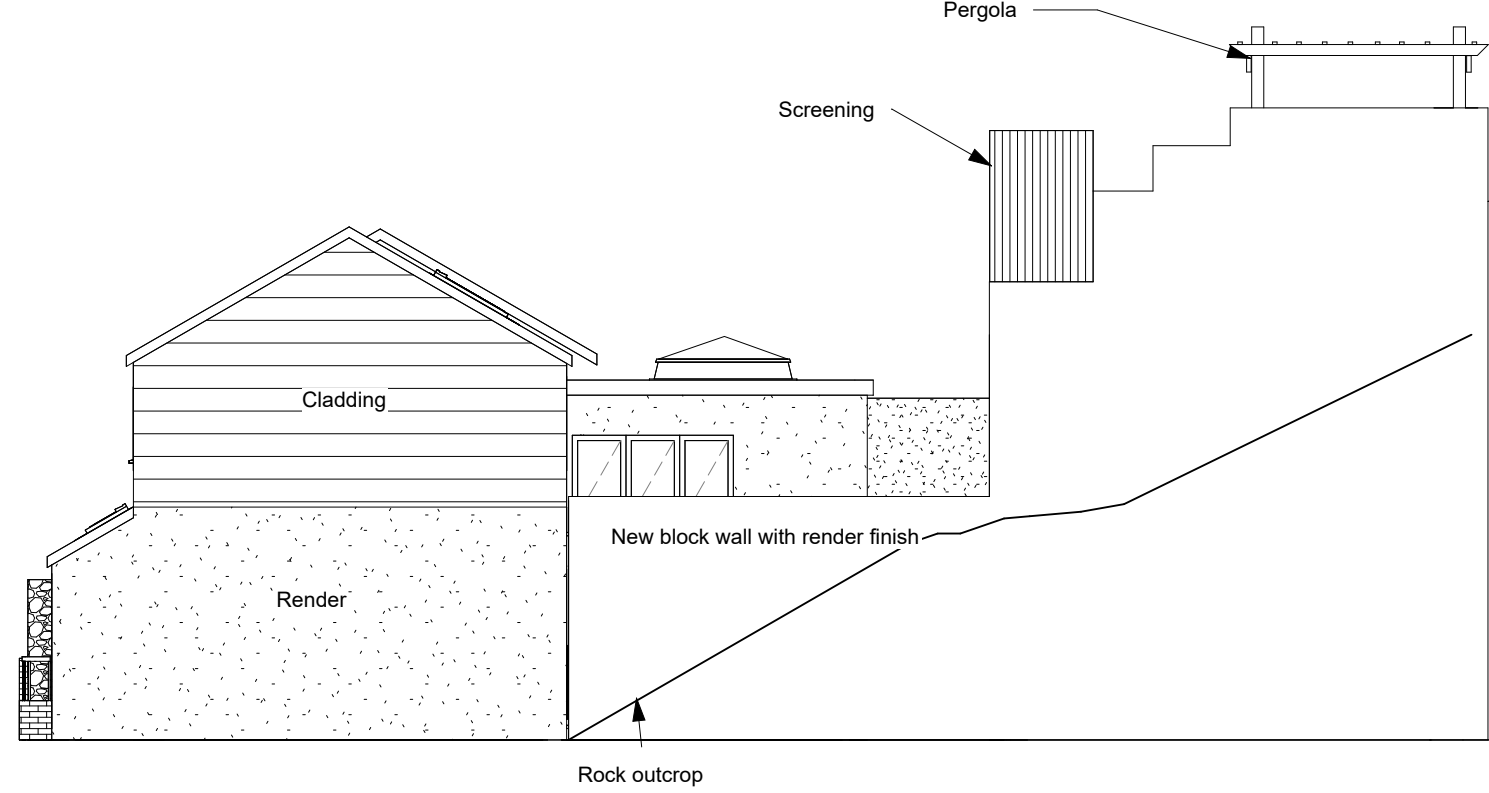


3 Elevation to 114 High Street
1 : 100

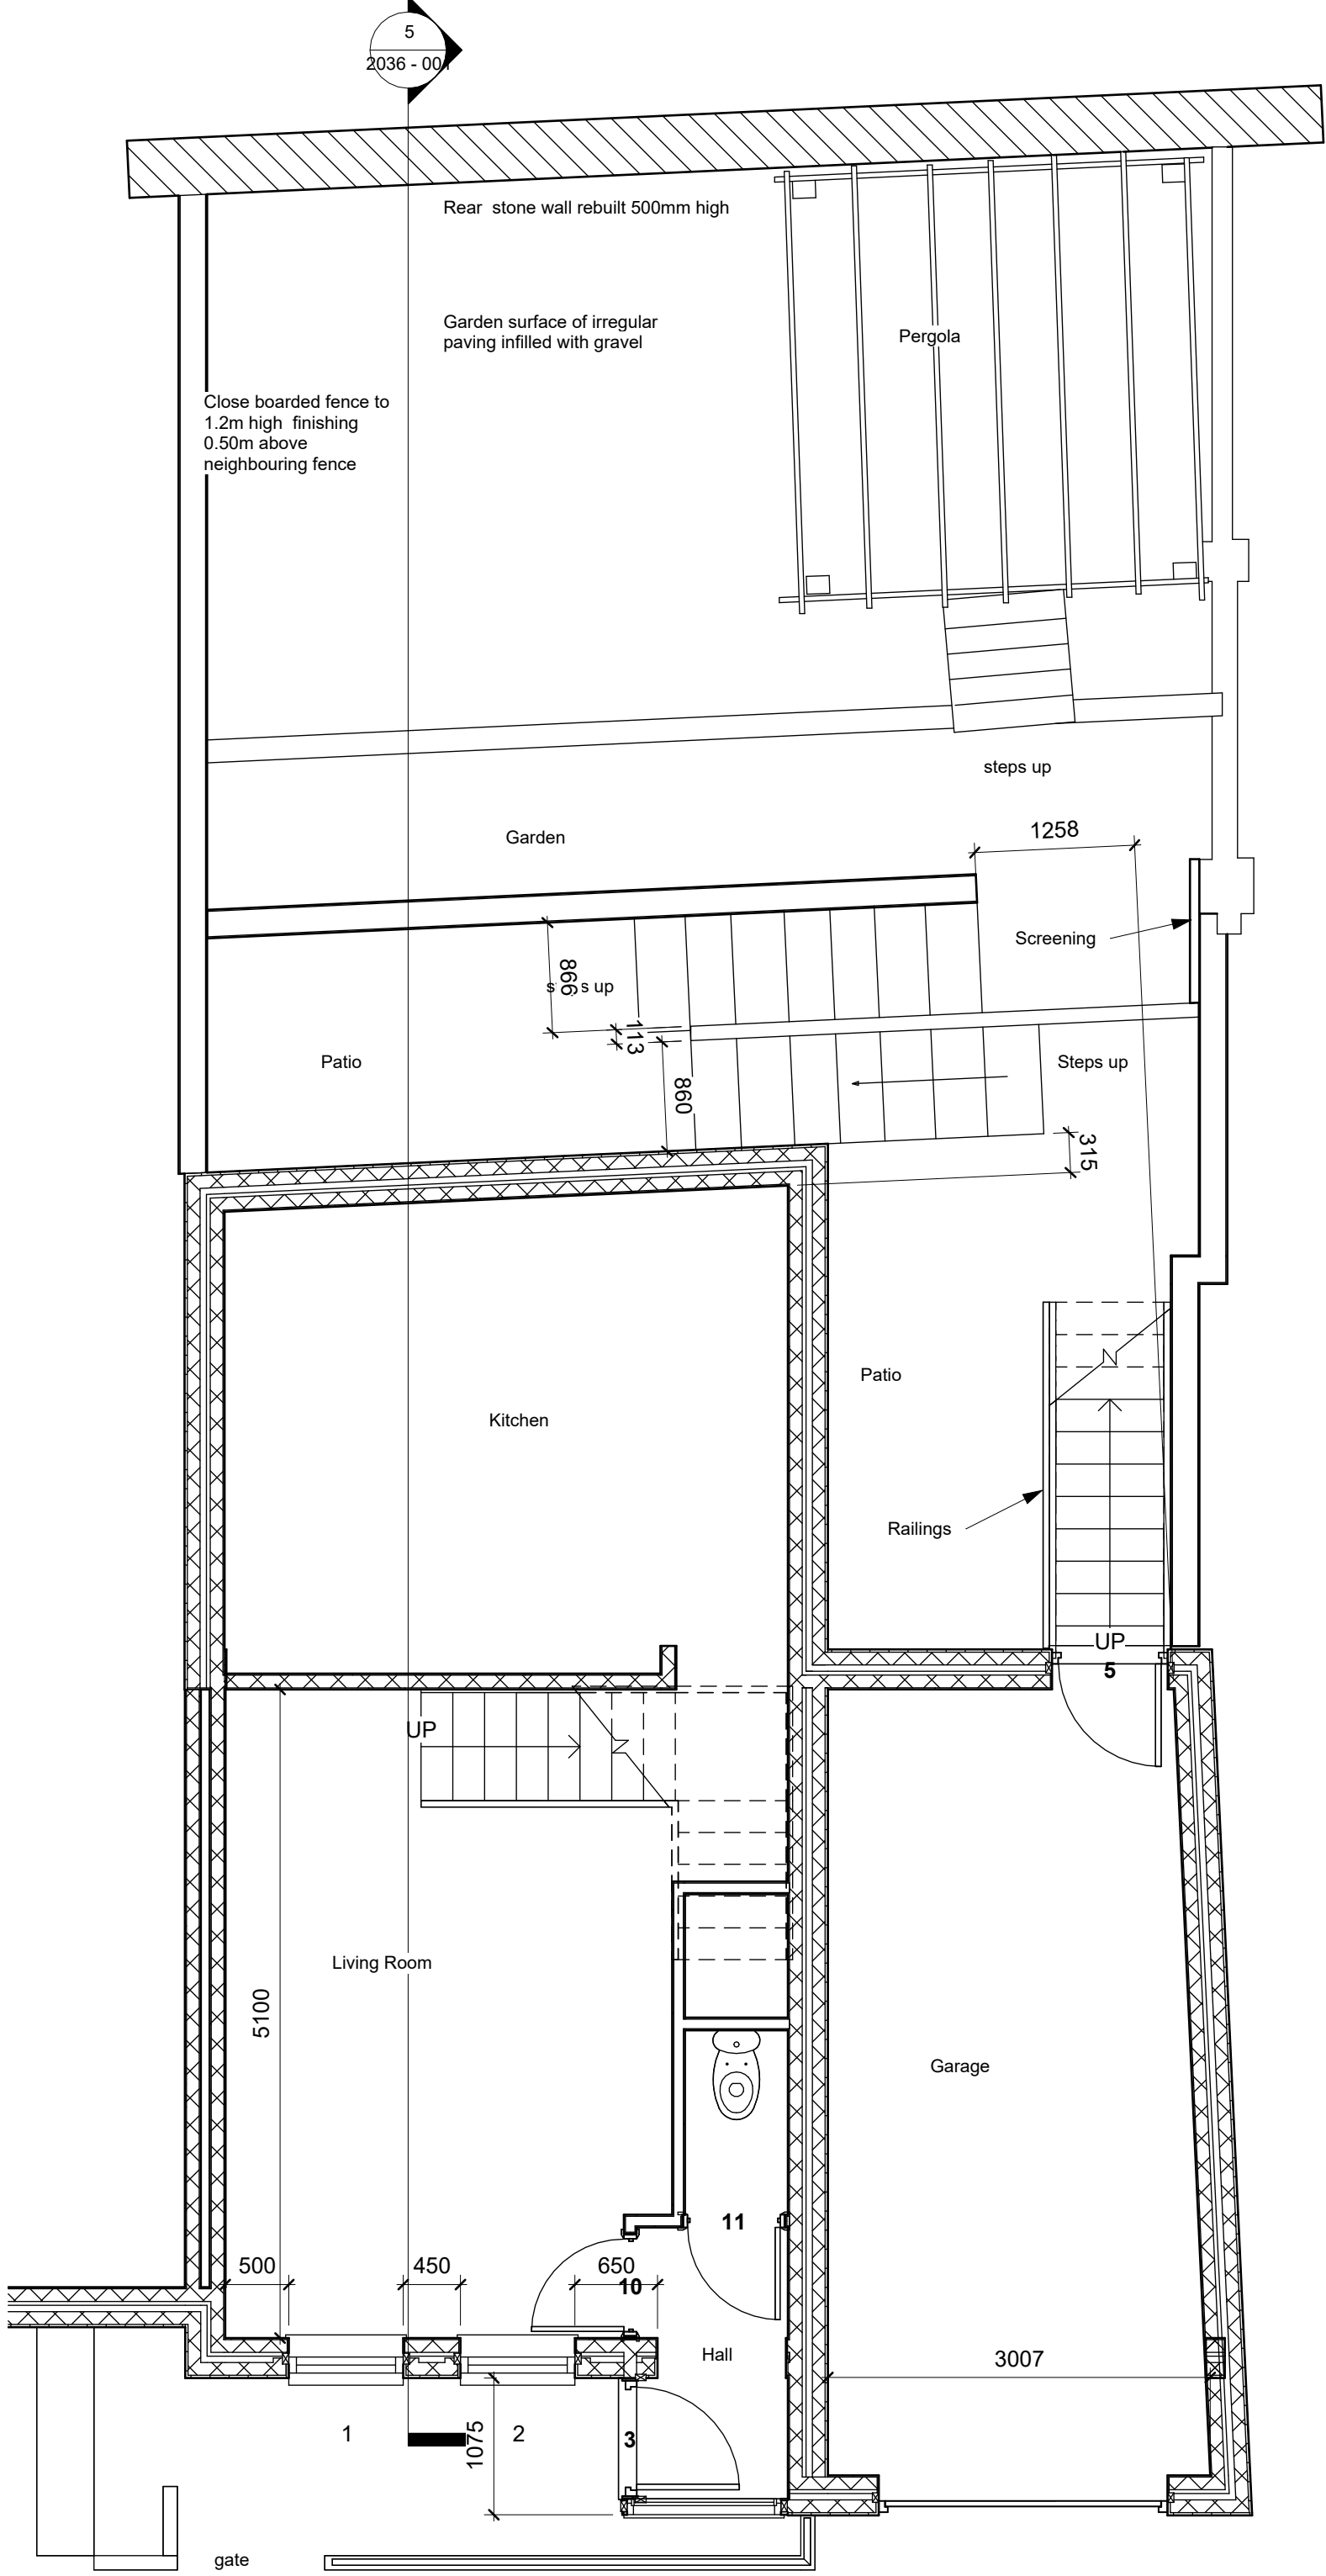


1 Ground Floor
1 : 50



6 Elevation to rear
1 : 100

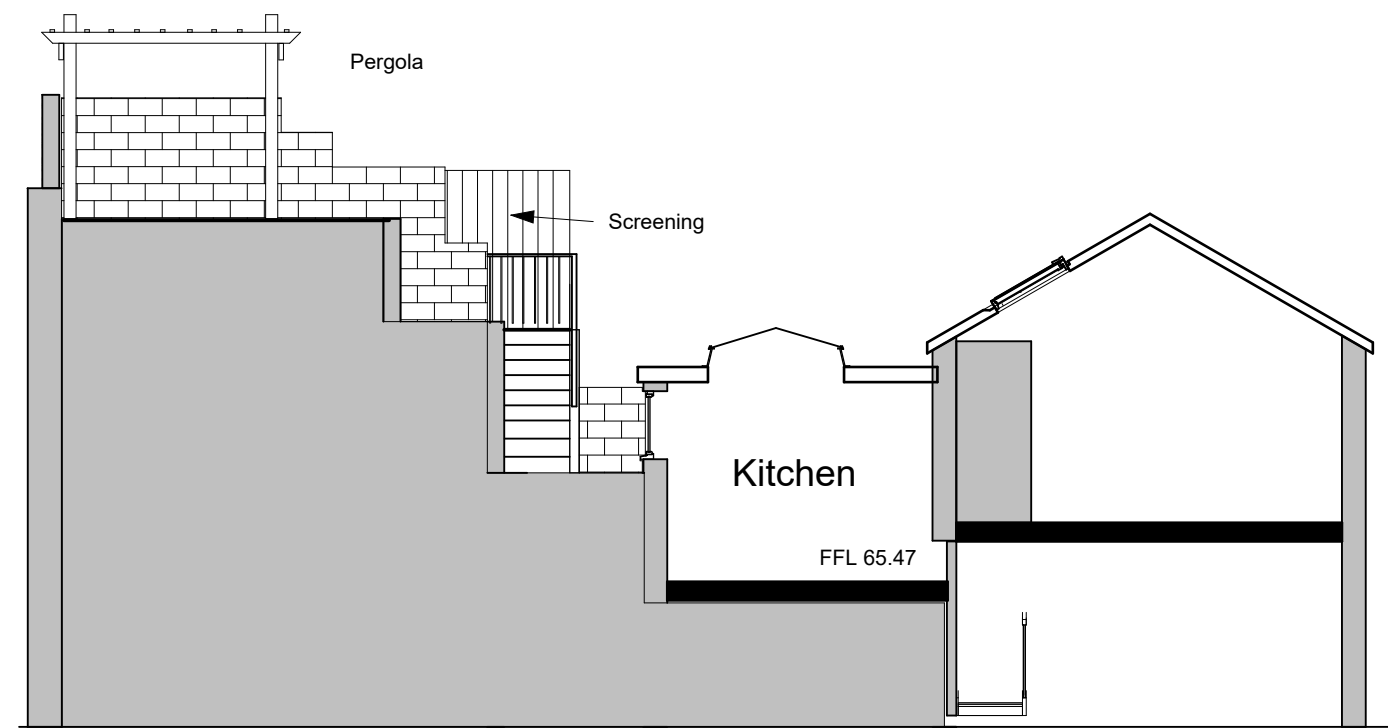

5 Section 1
1 : 100

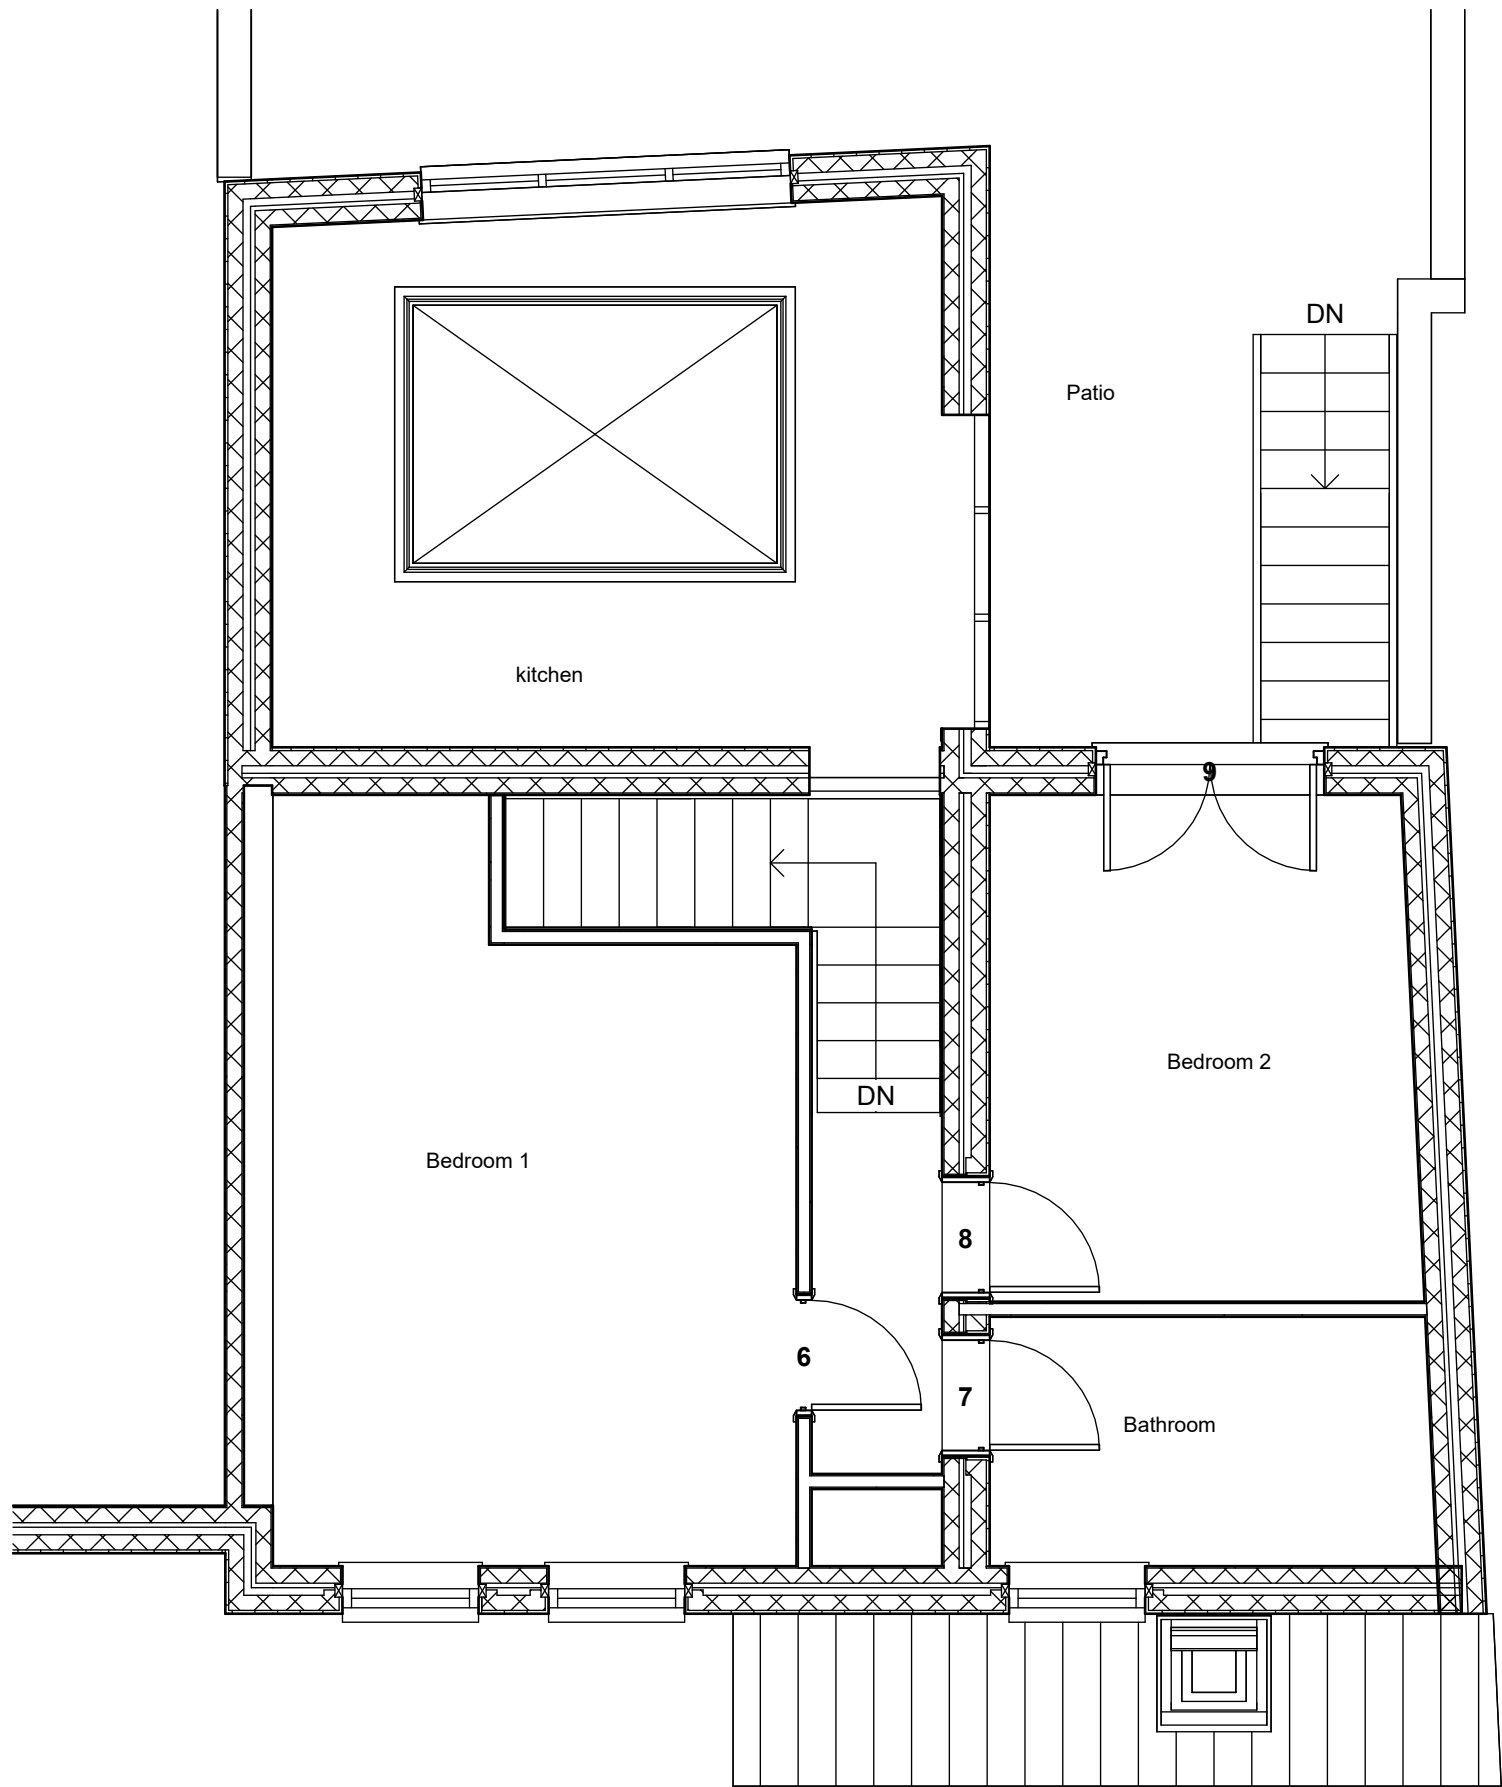

2 First floor
1 : 50

For Approval

Rev	Date	By	Description
AJN Design & Surveying Services Ltd			
21 Castle Street, Brecon, Powys LD3 9BU			
Tel: 01874 620618			
Fax: 01874 611317			
www.ajndesign-survey.com			
Project Number:			2036
Client:			peter Weavers
Project Title:			143A High Street, Glyn - Neath SA11 5AP
Drawing Title:			Amended Plans and Elevations
Date:	12/10/22	Scale@ A1:	As indicated
Drawn By:	AJN	Checked By:	Checker
Drawing Number:			2036 - 001
Revision:			