




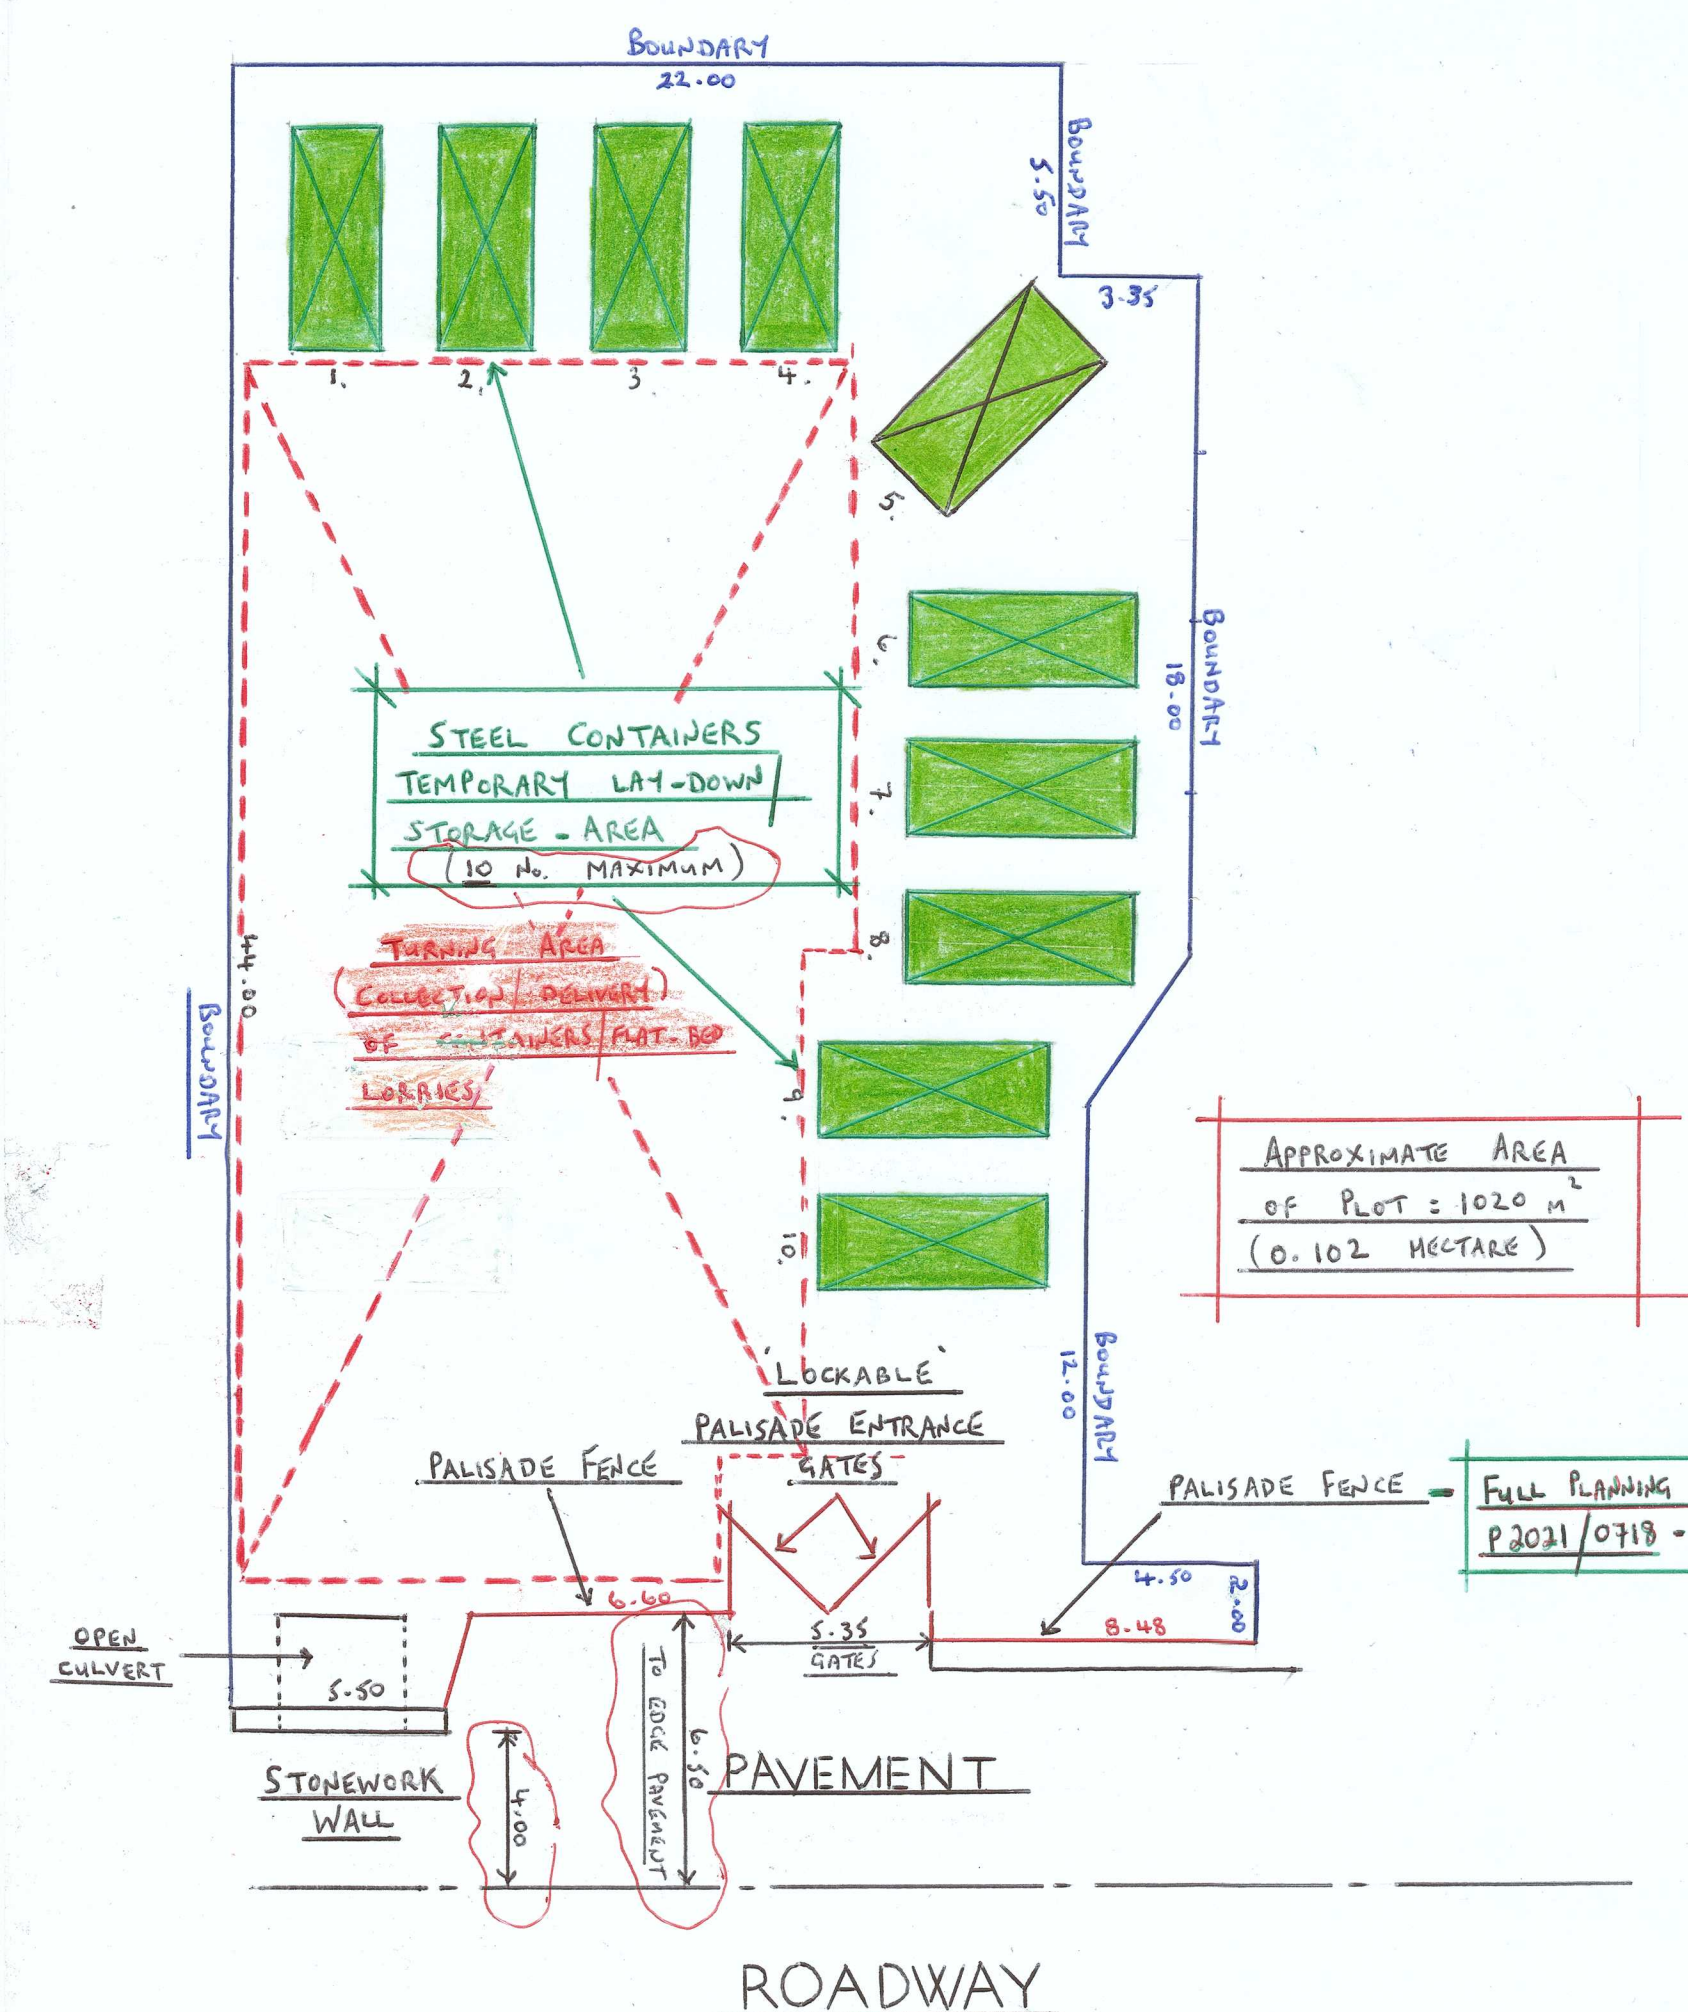

PROPOSED LAYOUT 1:200

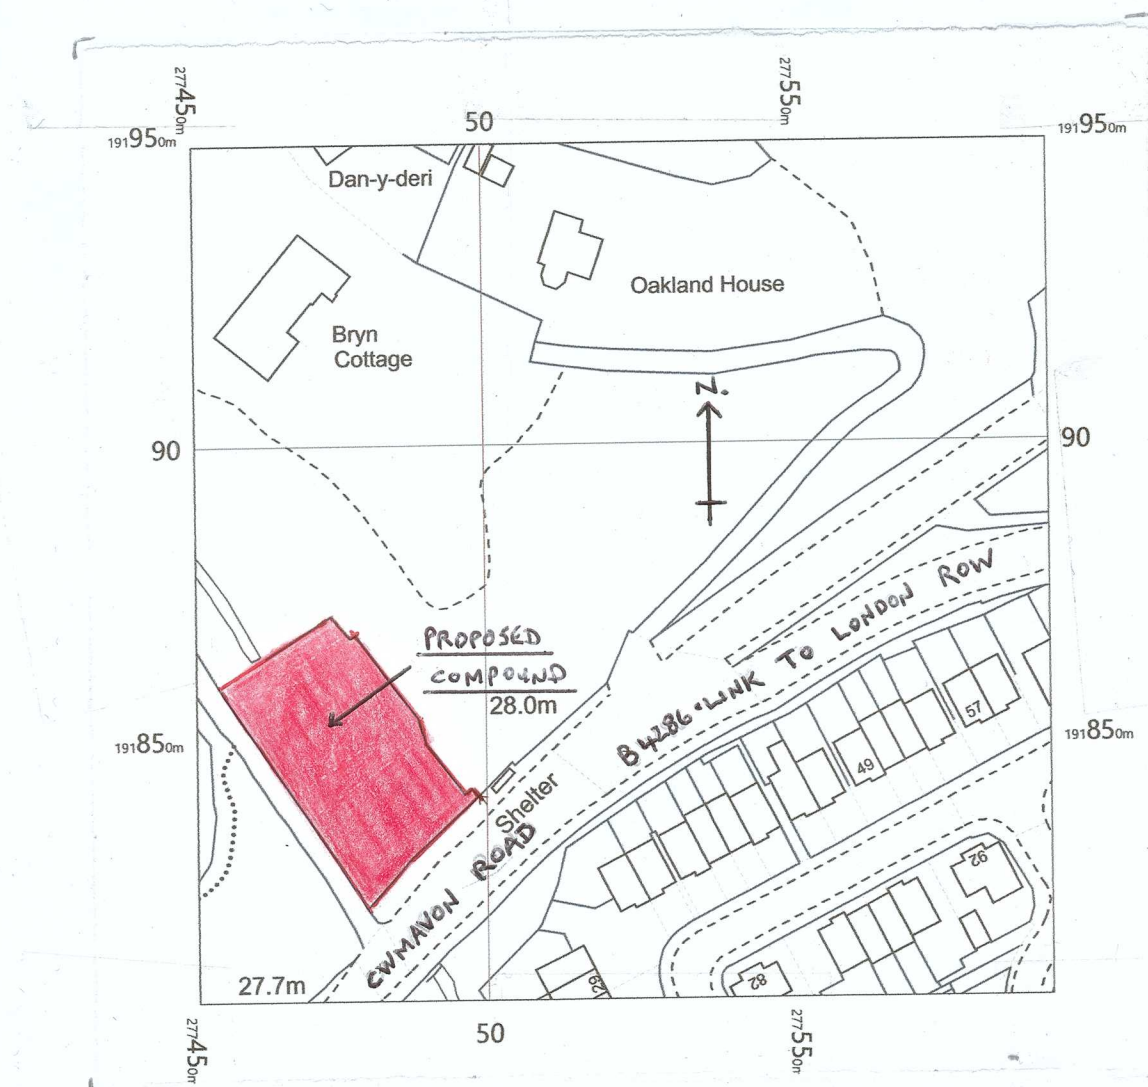

LOCATION PLAN (SA12 9HL)  
1:1250

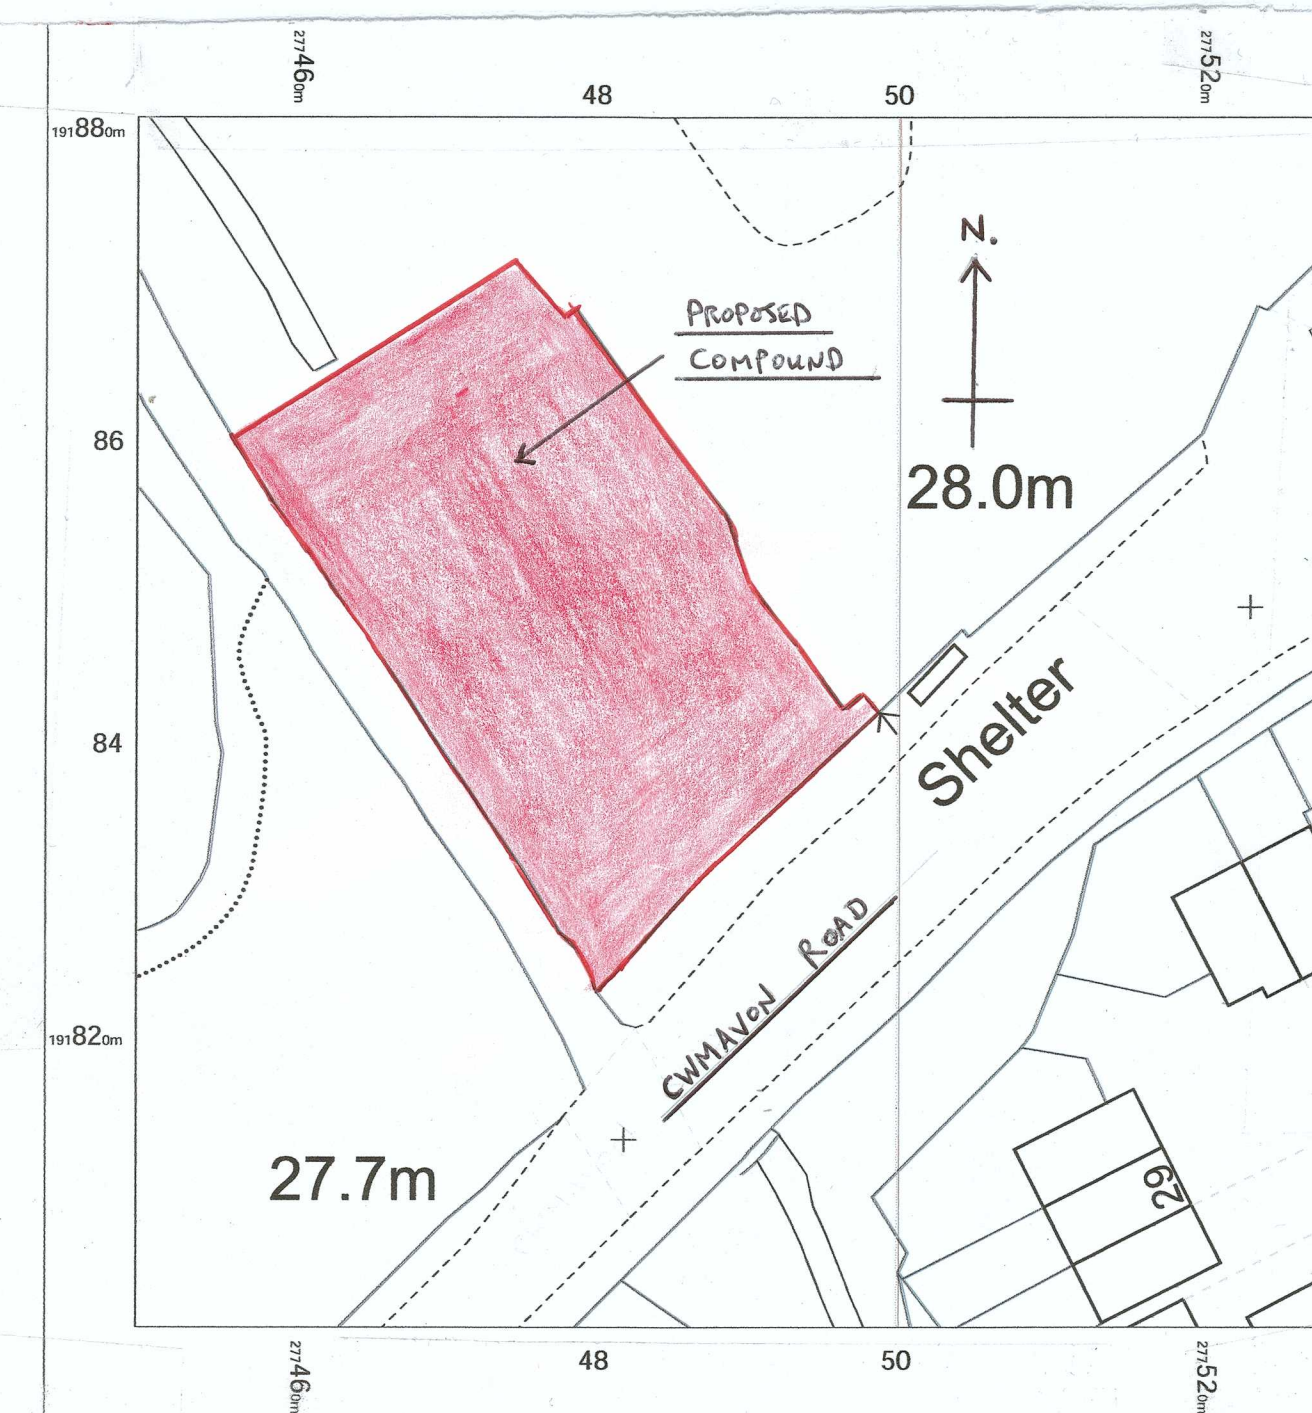

BLOCK PLAN 1:500

#### SPECIFICATION

1. FLAT-BED LORRIES WILL BE USED. TO DELIVER/COLLECT CONTAINERS, THEY WILL BE ABLE TO ENTER/LEAVE SITE IN A "FORWARD GEAR" SEE TURNING AREA --- PROPOSED LAYOUT
2. CONTAINERS (MAXIMUM 10 No. AT ANY ONE TIME) - SEE PROPOSED LAYOUT ---
3. CONTAINERS WILL NOT BE STACKED MORE THAN 1 HIGH.
4. TRACKING-PLAN/TURNING AREA INDICATED (PROPOSED LAYOUT) ---
5. HOURS OF OPERATION MON-FRI. 8.00 AM - 6.00 PM; SAT. 8.00 AM - NOON; SUNDAY - CLOSED

PROPOSED LAY-DOWN AREA/LAYOUT FOR STEEL CONTAINERS IN STORAGE UNTIL HIRED/RENTED-OUT FOR MR. P. NEEDS, AT FORMER ZION CHAPEL SITE, CWMAVON, SA12 9HL  
PREVIOUSLY :- WELSH WATER/DŴR-CYMRU MATERIAL STORAGE-COMPOUND

SCALES : 1:200, 1:1250, 1:500

SHEET 1 OF 1