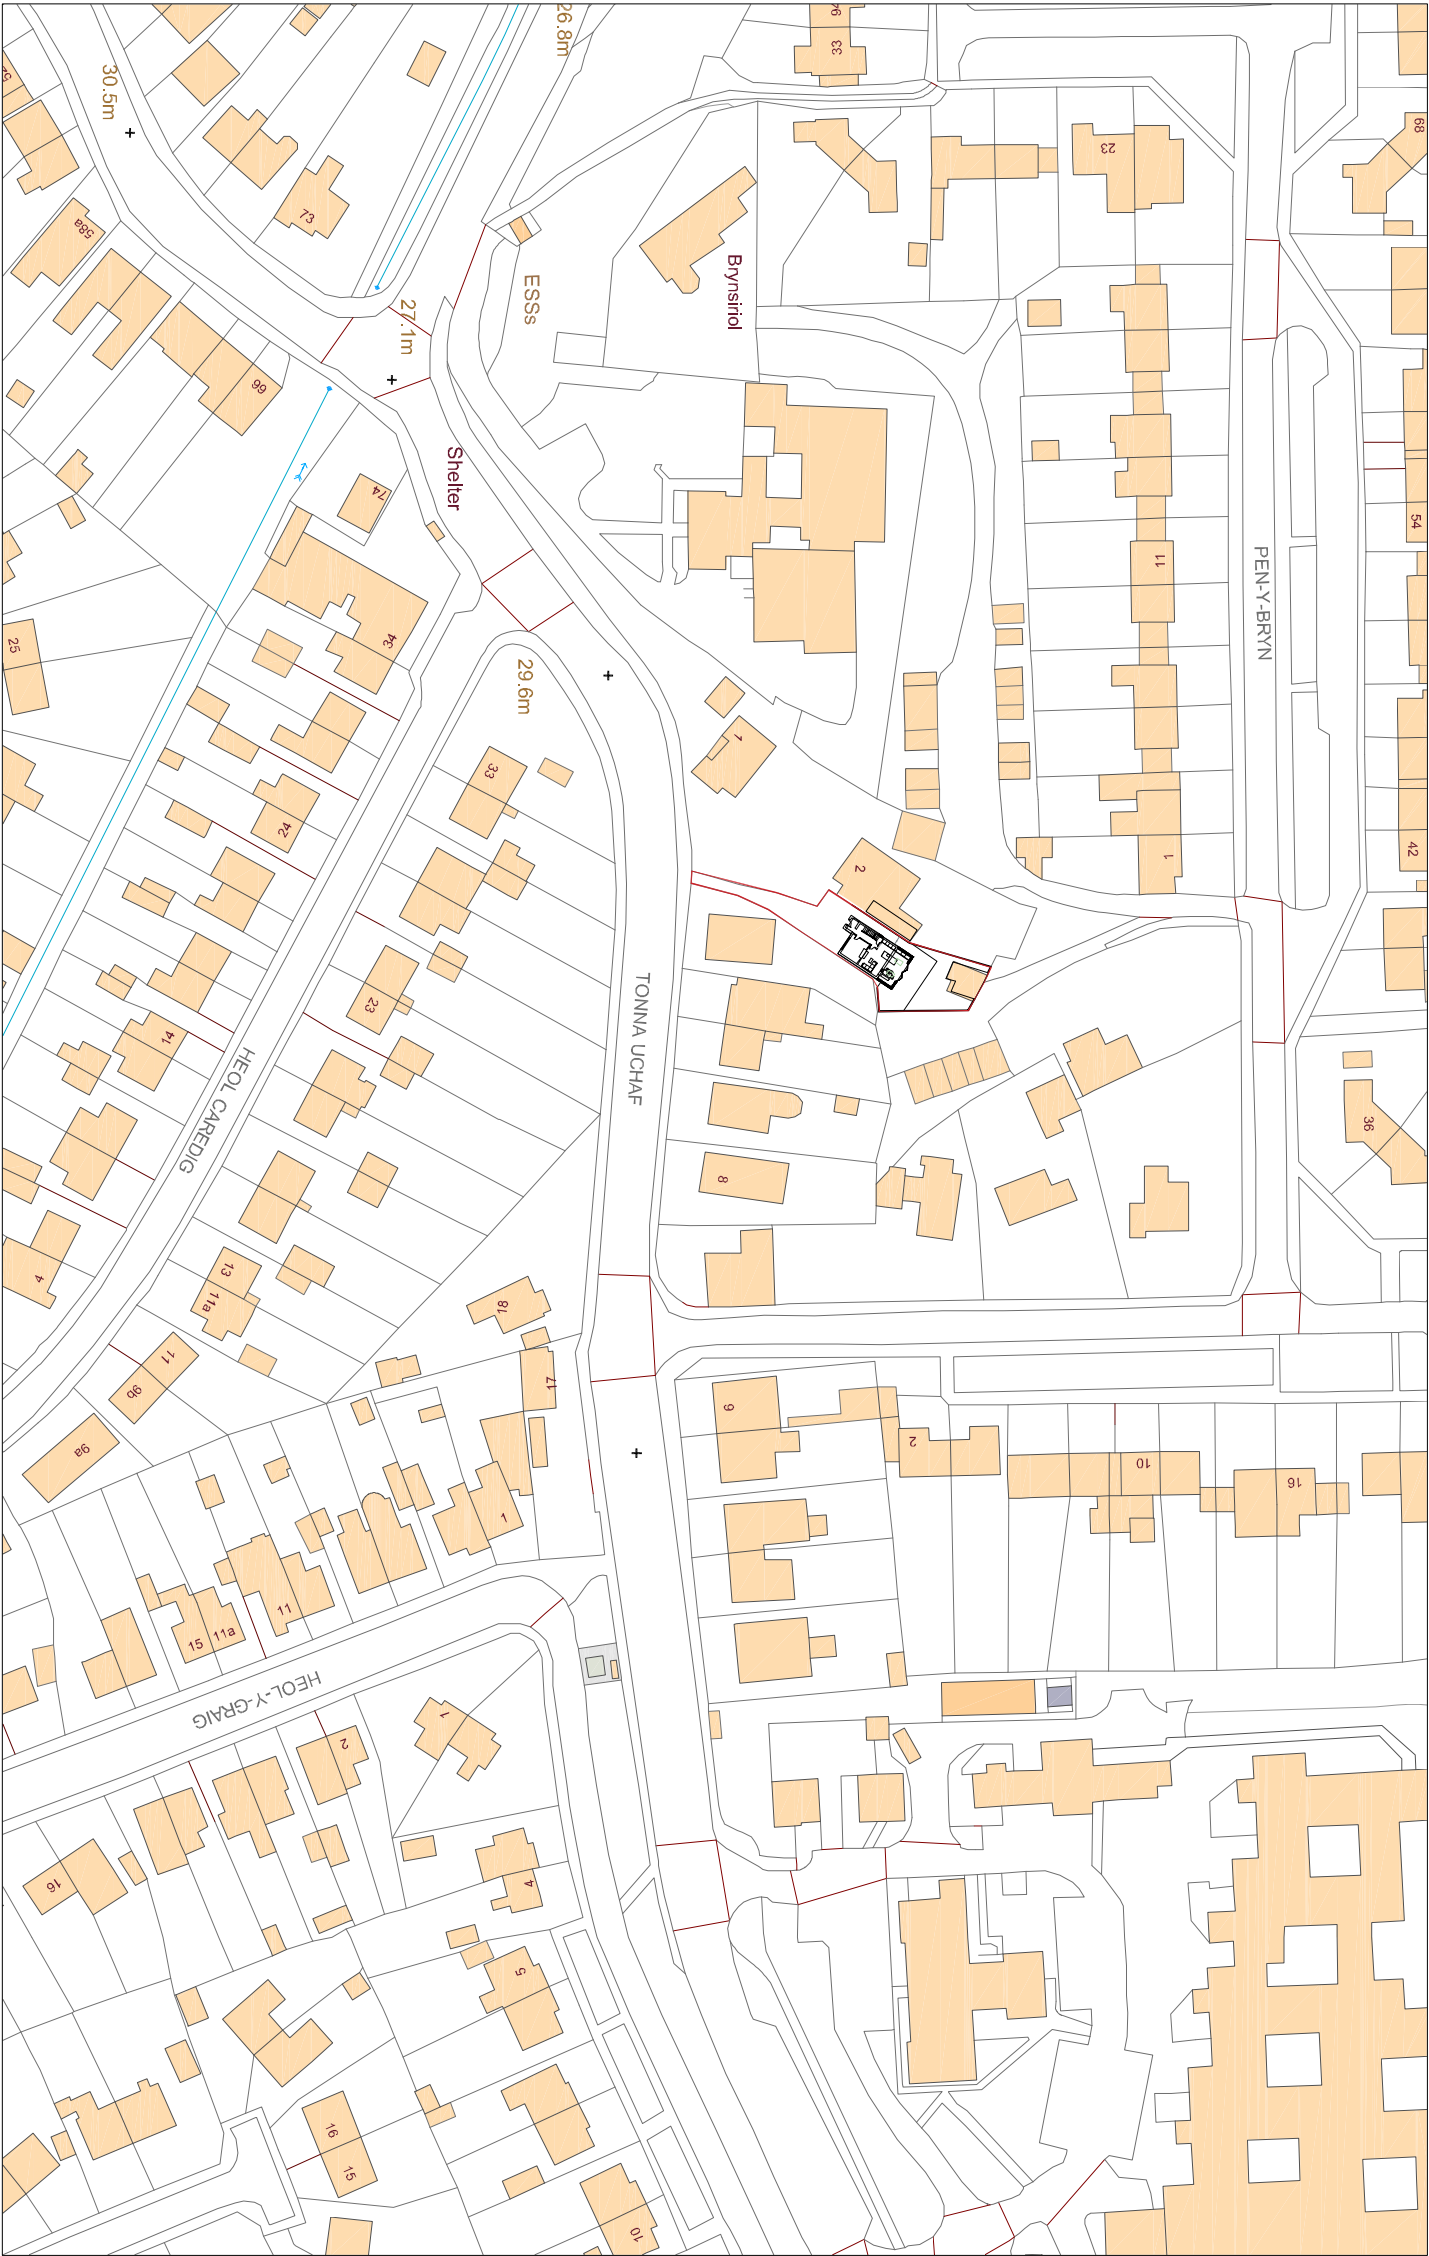
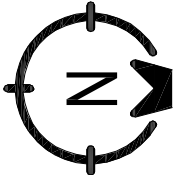


Project	
P01	S0 June 2023 TB Planning Issue
Rev.	Status Date Check Description
Title	
3 Tonna Uchaf	
Tonna, Neath	
Mr T Bevan	
Title	
Site Location Plan	
Scale	Size
1:1250	A3
Job Number	Drawing Number
2303	001