
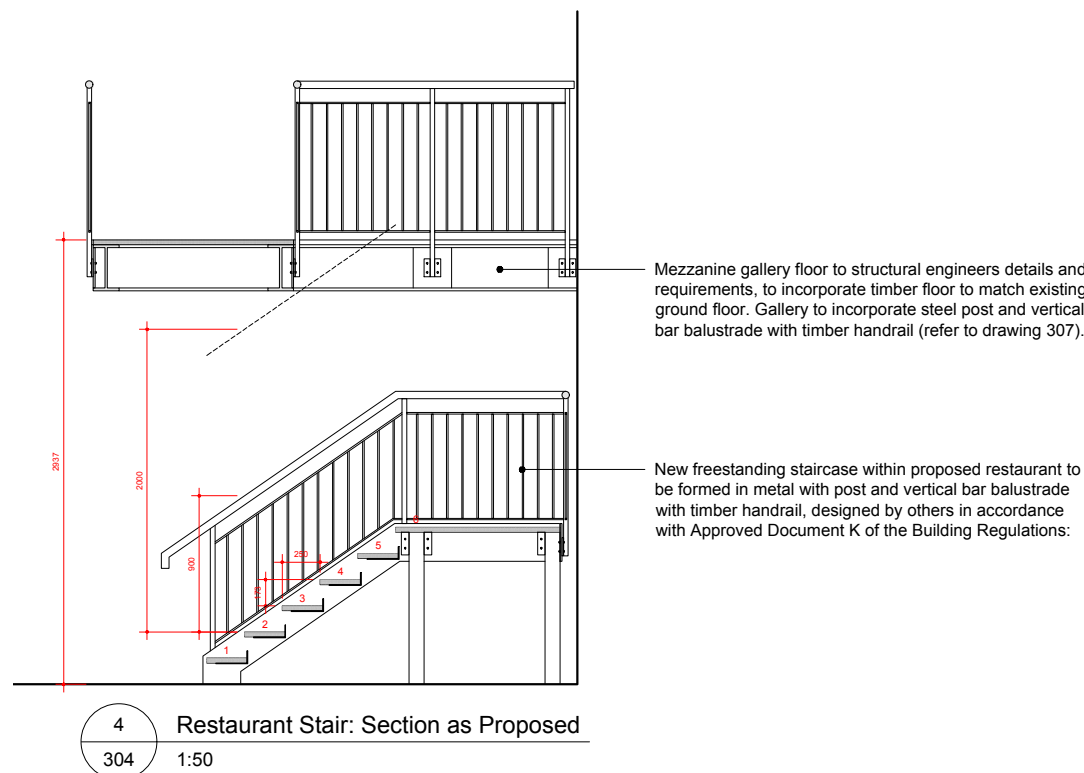
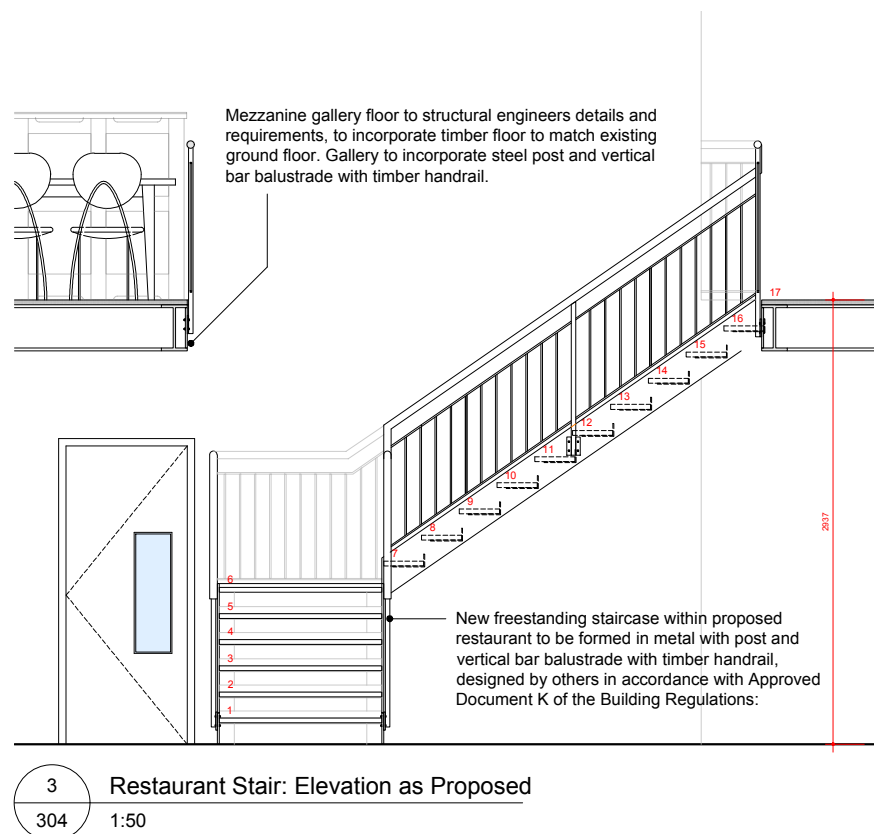
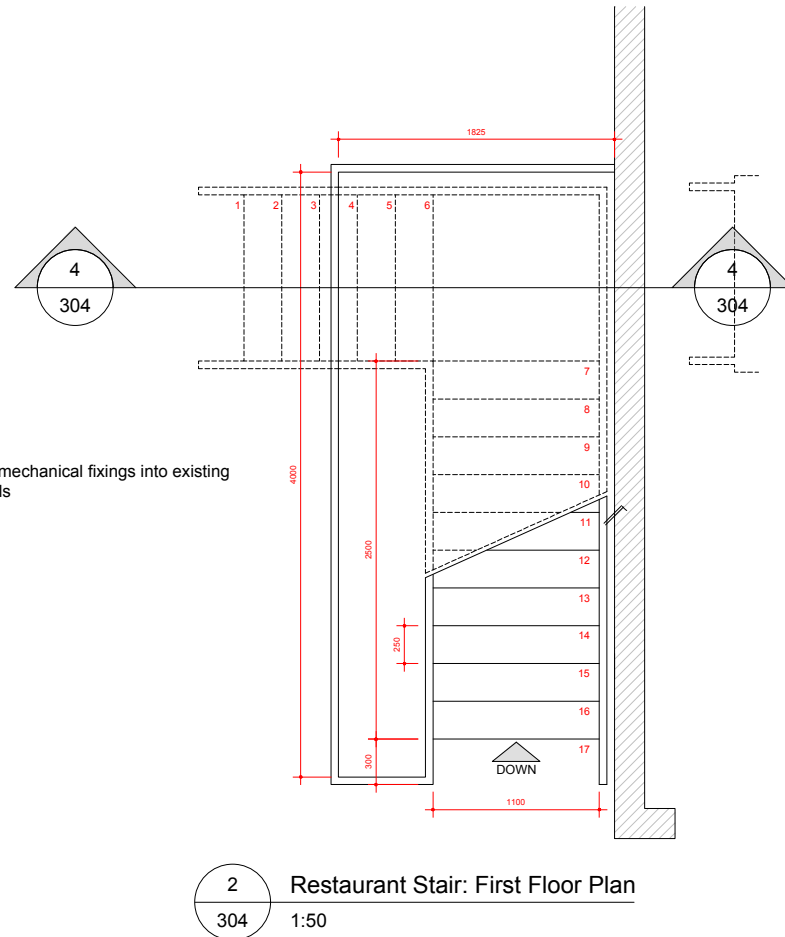


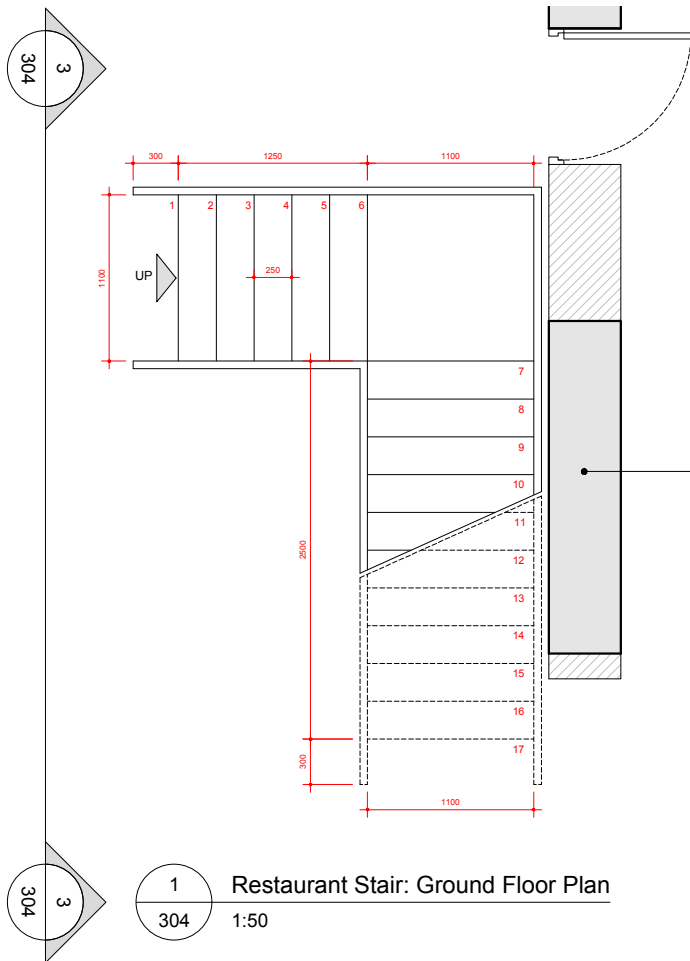

GENERAL NOTES:

This drawing should be read in conjunction with the supporting documents submitted with this application.

In particular, for a detailed description of the proposals including approach to design, materials and finishes, specific reference should be made to Sections 6.1 (Preserving the Existing Character and Significance) and 6.2 (Approach) in the accompanying **Heritage Impact Assessment** along with Section 3 (Design Development and Proposals) within the accompanying **Design and Access Statement**.

NOTES:

New freestanding staircase within proposed restaurant to be formed in metal with post and timber rail, designed by others in accordance with Approved Document K of the Building Regulations:

Building Regulations Requirement (Approved Document K):

Maximum No of Steps/Flight: 36 (without min 30° change in direction to consecutive flights)
Minimum Going: 250mm
Maximum Rise: 190mm

Proposed Staircase:

Total No of Steps: 17
Going: 250mm
Rise: 173mm

SPECIFICATION NOTES:

Metal staircase to incorporate timber treads, finish to match timber floor at ground and first floor levels, laid on steel plates.



Project: Internal & External Alterations to Moose Hall, Neath
Client: Mr & Mrs Hill
Address: Moose Hall, Castle Street, Neath, Neath Port Talbot, SA11 3LU

Drawing Title: Details: Internal Stairs to Restaurant
Project No: 21/1011
Drawing No: 304
Revision: A
Scale: 1:50 at A3
Status: Planning